



Existing Street Elevation (Windows A & B) - Scale 1:50 @ A4

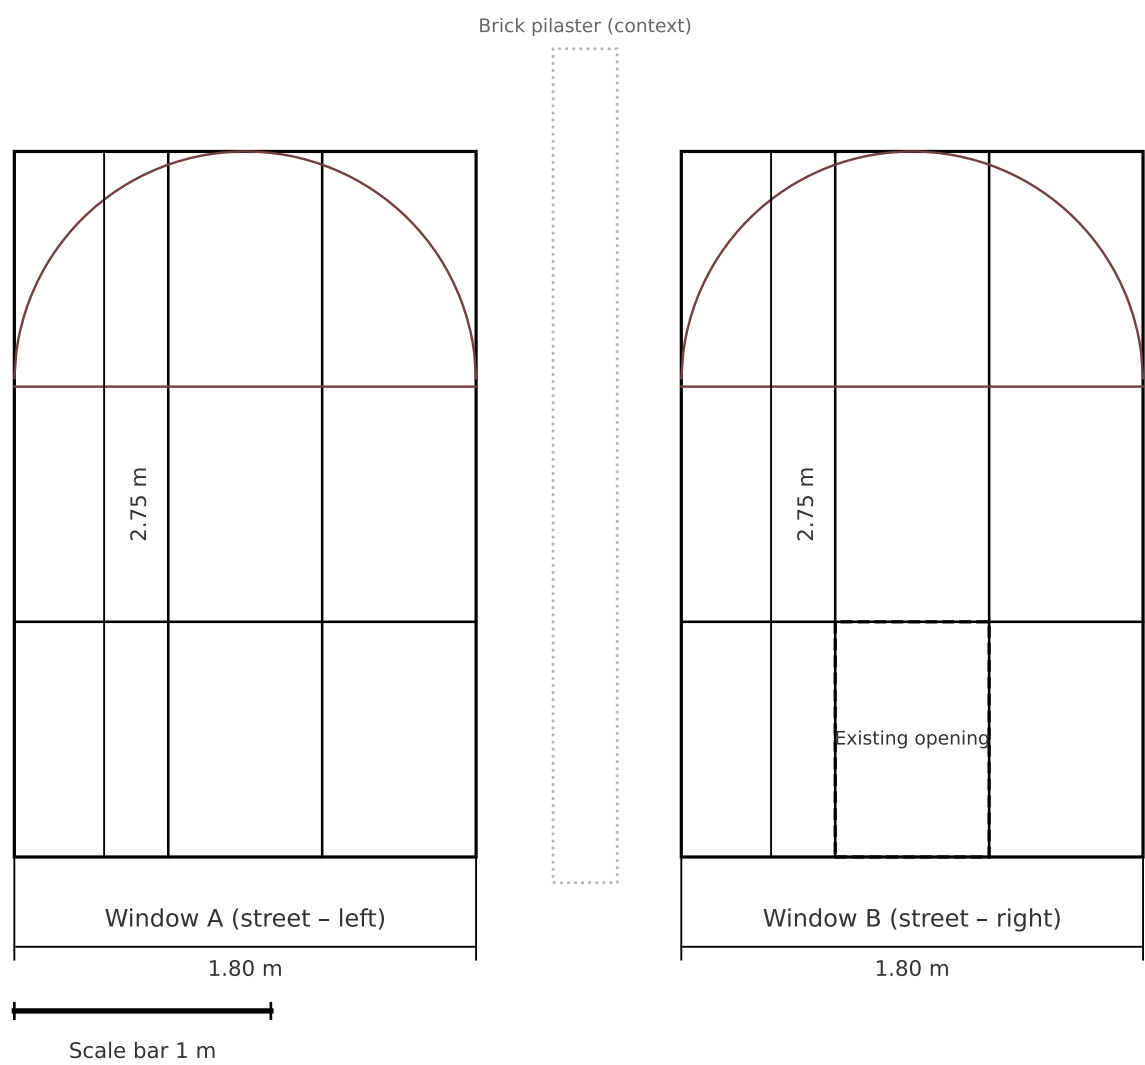


Proposed Street Elevation (Windows A & B) - Scale 1:50 @ A4

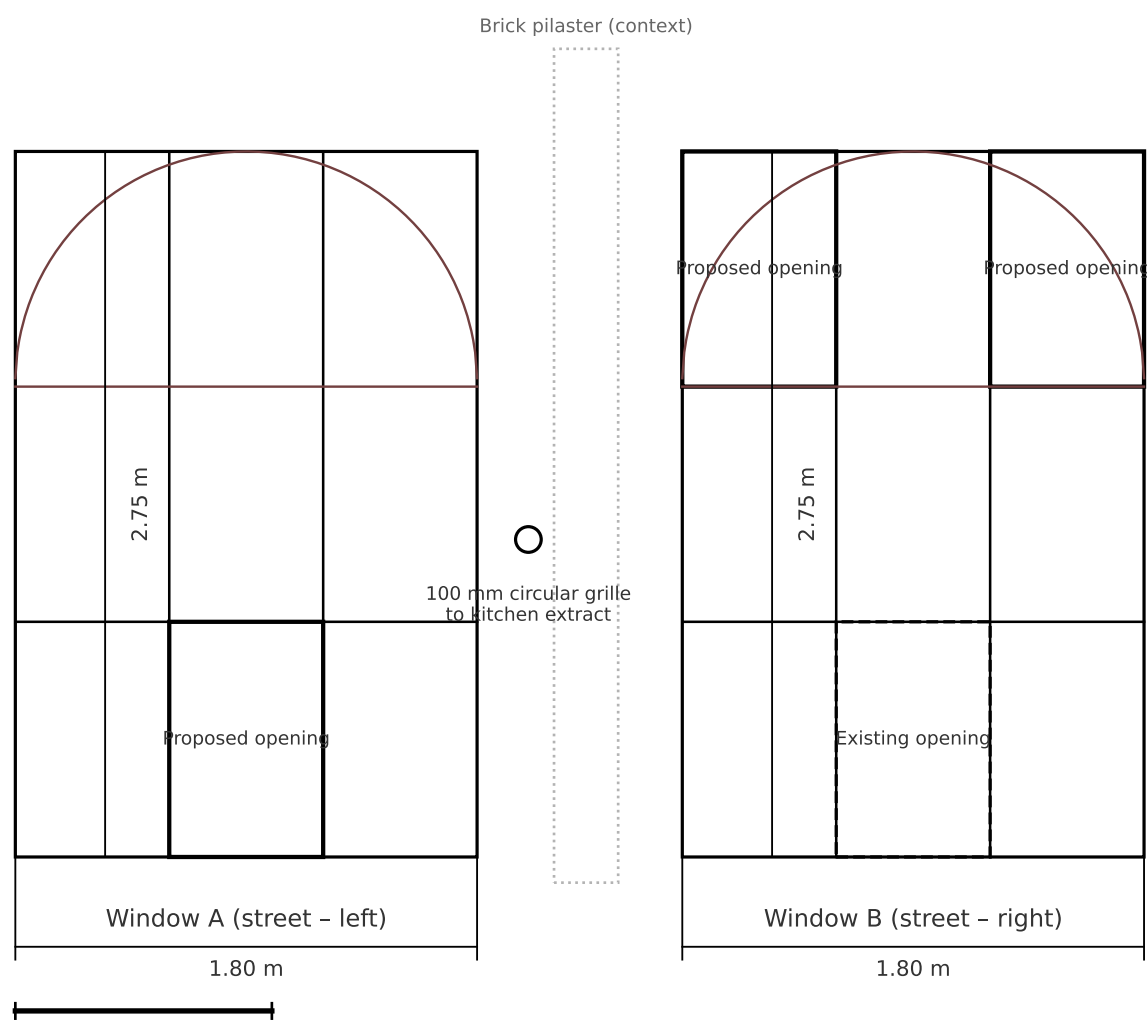


Scale bar 1 m  
Frames: timber or powder-coated aluminium (black) to match existing precedents.  
Window A: bottom-middle opening (side-hinged). Window B: retain existing bottom-middle opening; add top-left & top-right arch opening.  
100 mm circular grille positioned between A & B (Nov 2025)  
100 mm circular grille positioned between A & B (Nov 2025) pilaster (street elevation).

Existing Courtyard Elevation (Window C) - Scale 1:50 @ A4

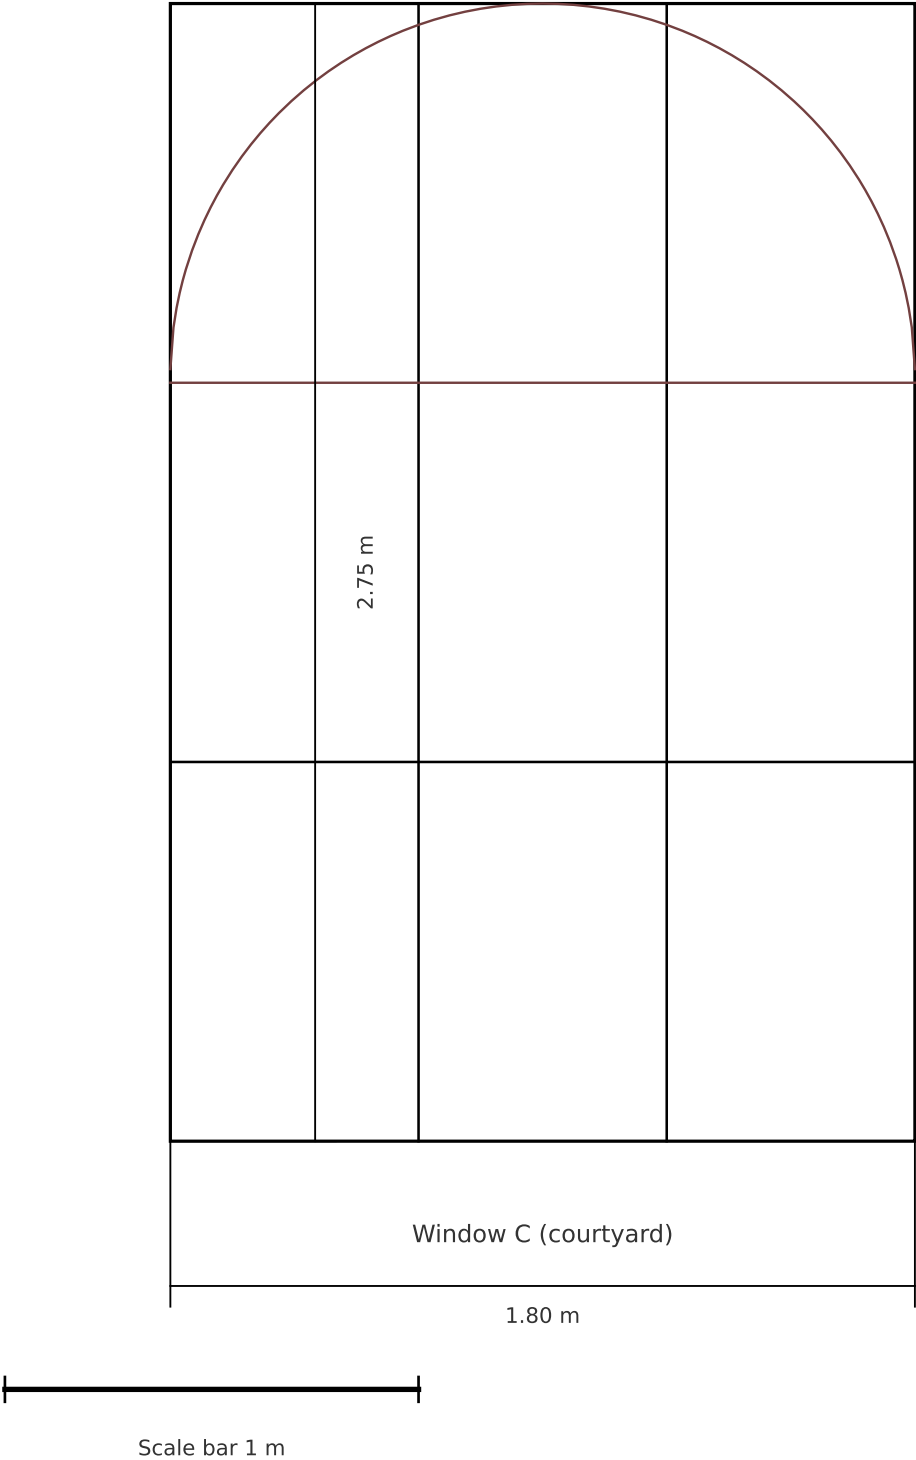

Proposed Courtyard Elevation (Window C) - Scale 1:50 @ A4

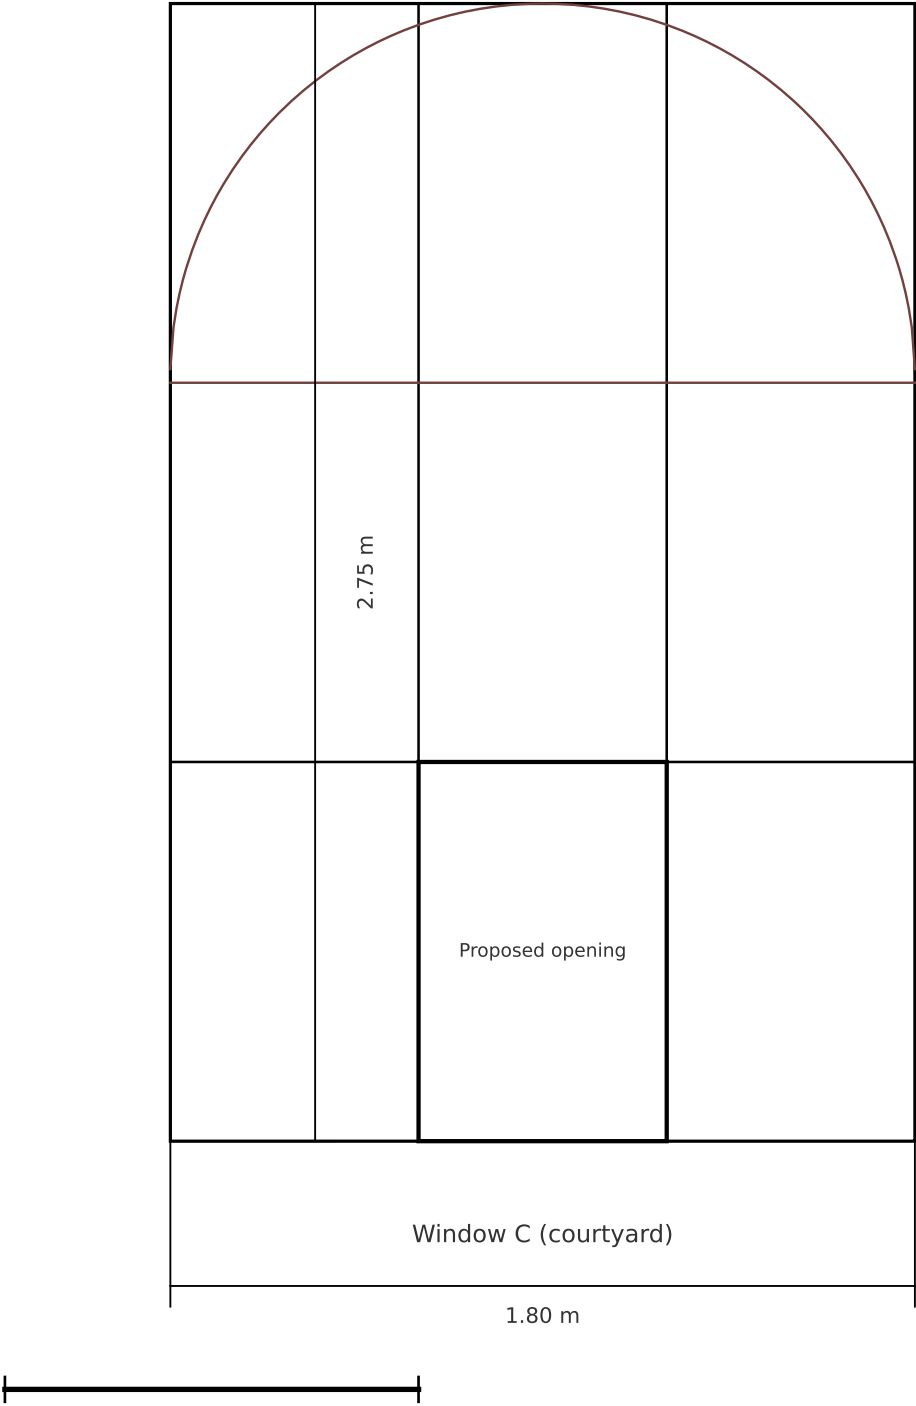

Scale bar 1 m

Frames: timber or powder-coated aluminium (black) to match existing precedents.  
Window C: bottom-middle opening (side-hinged).