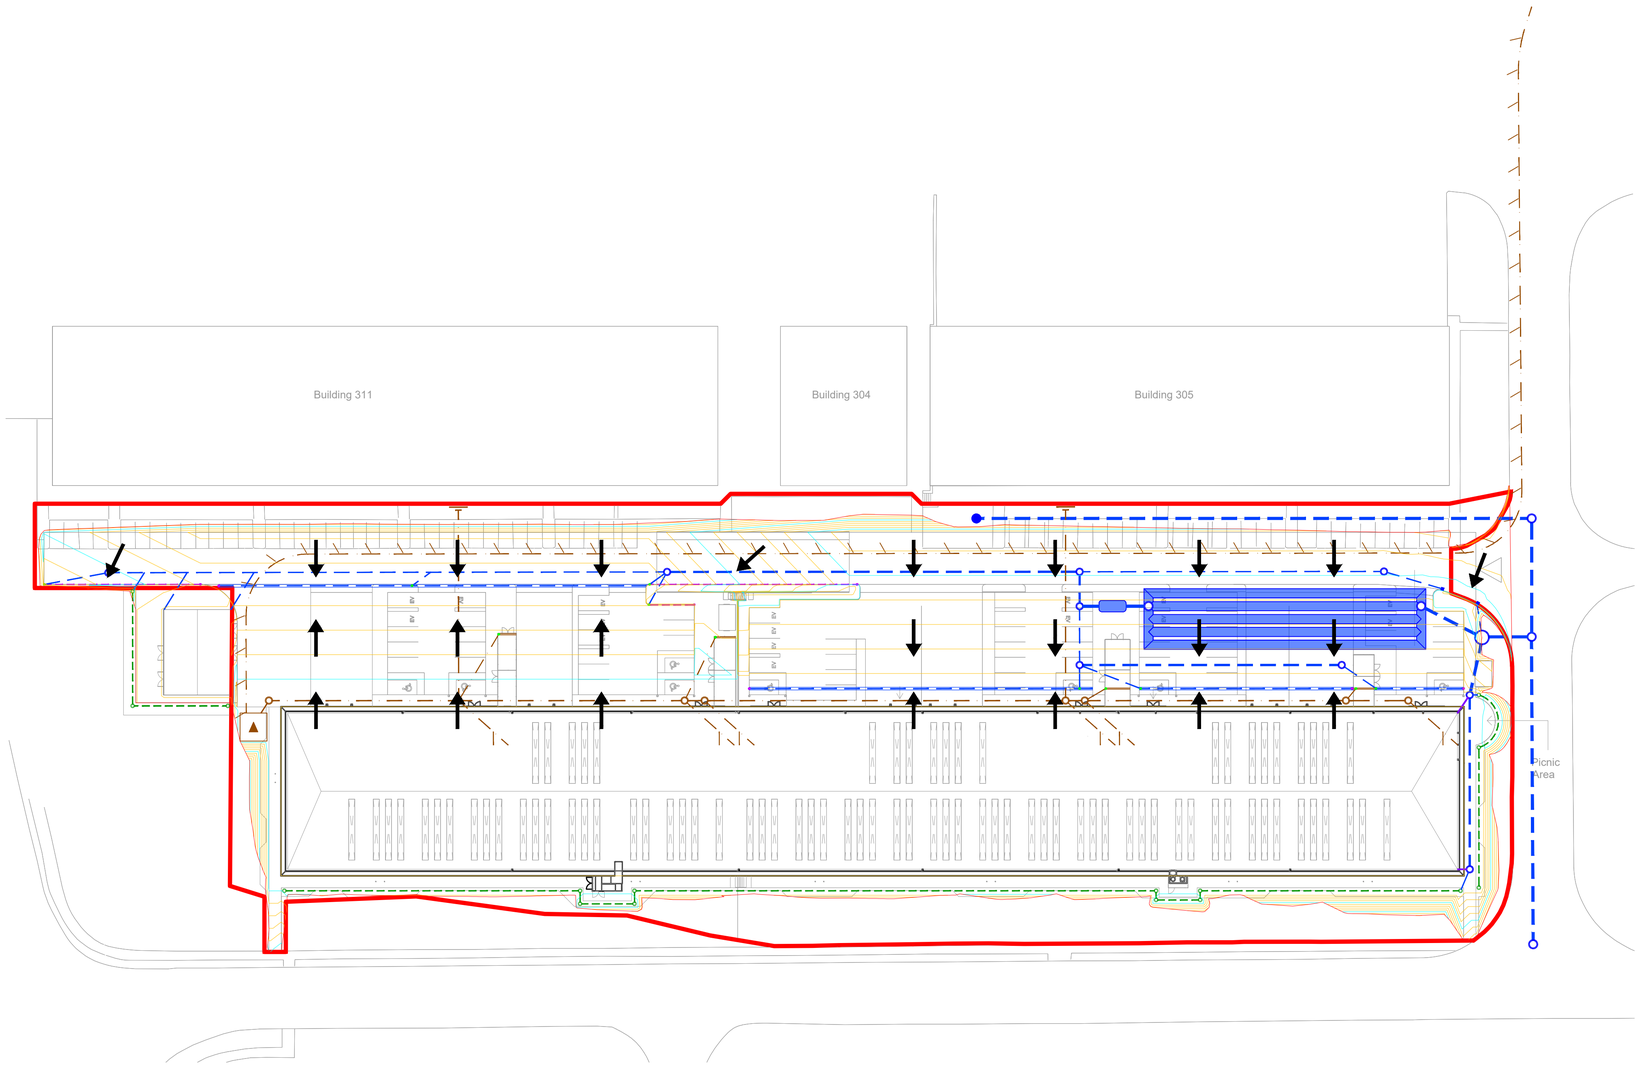


THIS DRAWING IS THE COPYRIGHT OF BURROWS GRAHAM LIMITED.

SAFETY, HEALTH AND ENVIRONMENTAL INFORMATION

IN ADDITION TO THE HAZARDS/RISKS NORMALLY ASSOCIATED WITH THE TYPES OF WORK DETAILED ON THIS DRAWING, NOTE THE FOLLOWING

CONSTRUCTION

MAINTENANCE

DEMOLITION

IT IS ASSUMED THAT ALL WORKS WILL BE CARRIED OUT BY A COMPETENT CONTRACTOR WORKING, WHERE APPROPRIATE, TO AN APPROVED METHOD STATEMENT

GENERAL NOTES:

1. This drawing shall be read in conjunction with all the relevant architects, engineers' and service engineers drawings & specifications.
2. All units in millimeters U.O.N. on the drawing.
3. Do Not Scale off the drawing.

LEGEND

- Site Boundary
- Proposed Surface Water Drainage
- Proposed Oil Separator
- Proposed Slot Drain
- Proposed Kerb Drain
- Proposed Outlet Unit
- Proposed Access Unit
- Proposed Filter Drain
- SRWP — Proposed Siphonic Rainwater Pipe
- Proposed Foul Water Drainage
- Proposed Foul Channel Drain
- Proposed Foul Water Rising Main
- Foul Pumping Station
- Minor Contour (100mm)
- Major Contour (500mm)
- Flow Route Arrow

REV	DATE	BY	DESCRIPTION	CHKD
P01	28.01.26	JB	Issued for Information	JW

Burrows Graham

North Office:
5 Ambassador Place, Stockport Road,
Altrincham WA15 8DB
Tel: +44 (0)161 804 8046

South Office:
Bourne House, Prince Edward Street,
Berkhamsted, Herts HP4 3EZ
Tel: +44 (0)1442 508 402

CLIENT

COLUMBIA THREADNEEDLE INVESTMENTS

PROJECT

MAG - ARGOSY DRIVE

DRAWING TITLE

EXCEEDANCE FLOW ROUTE

BGL PROJECT NUMBER	DRAWING STATUS	OFFICE	
30392	PRELIMINARY	NORTH	
SCALE @ A1	DATE	DRAWN BY	CHECKED BY
1:500	28.01.2026	JB	JW

DRAWING No	REV
30392-BGL-XX-XX-DR-C-00211	P01

0 10 20 30 40 50
SCALE BAR 1:500