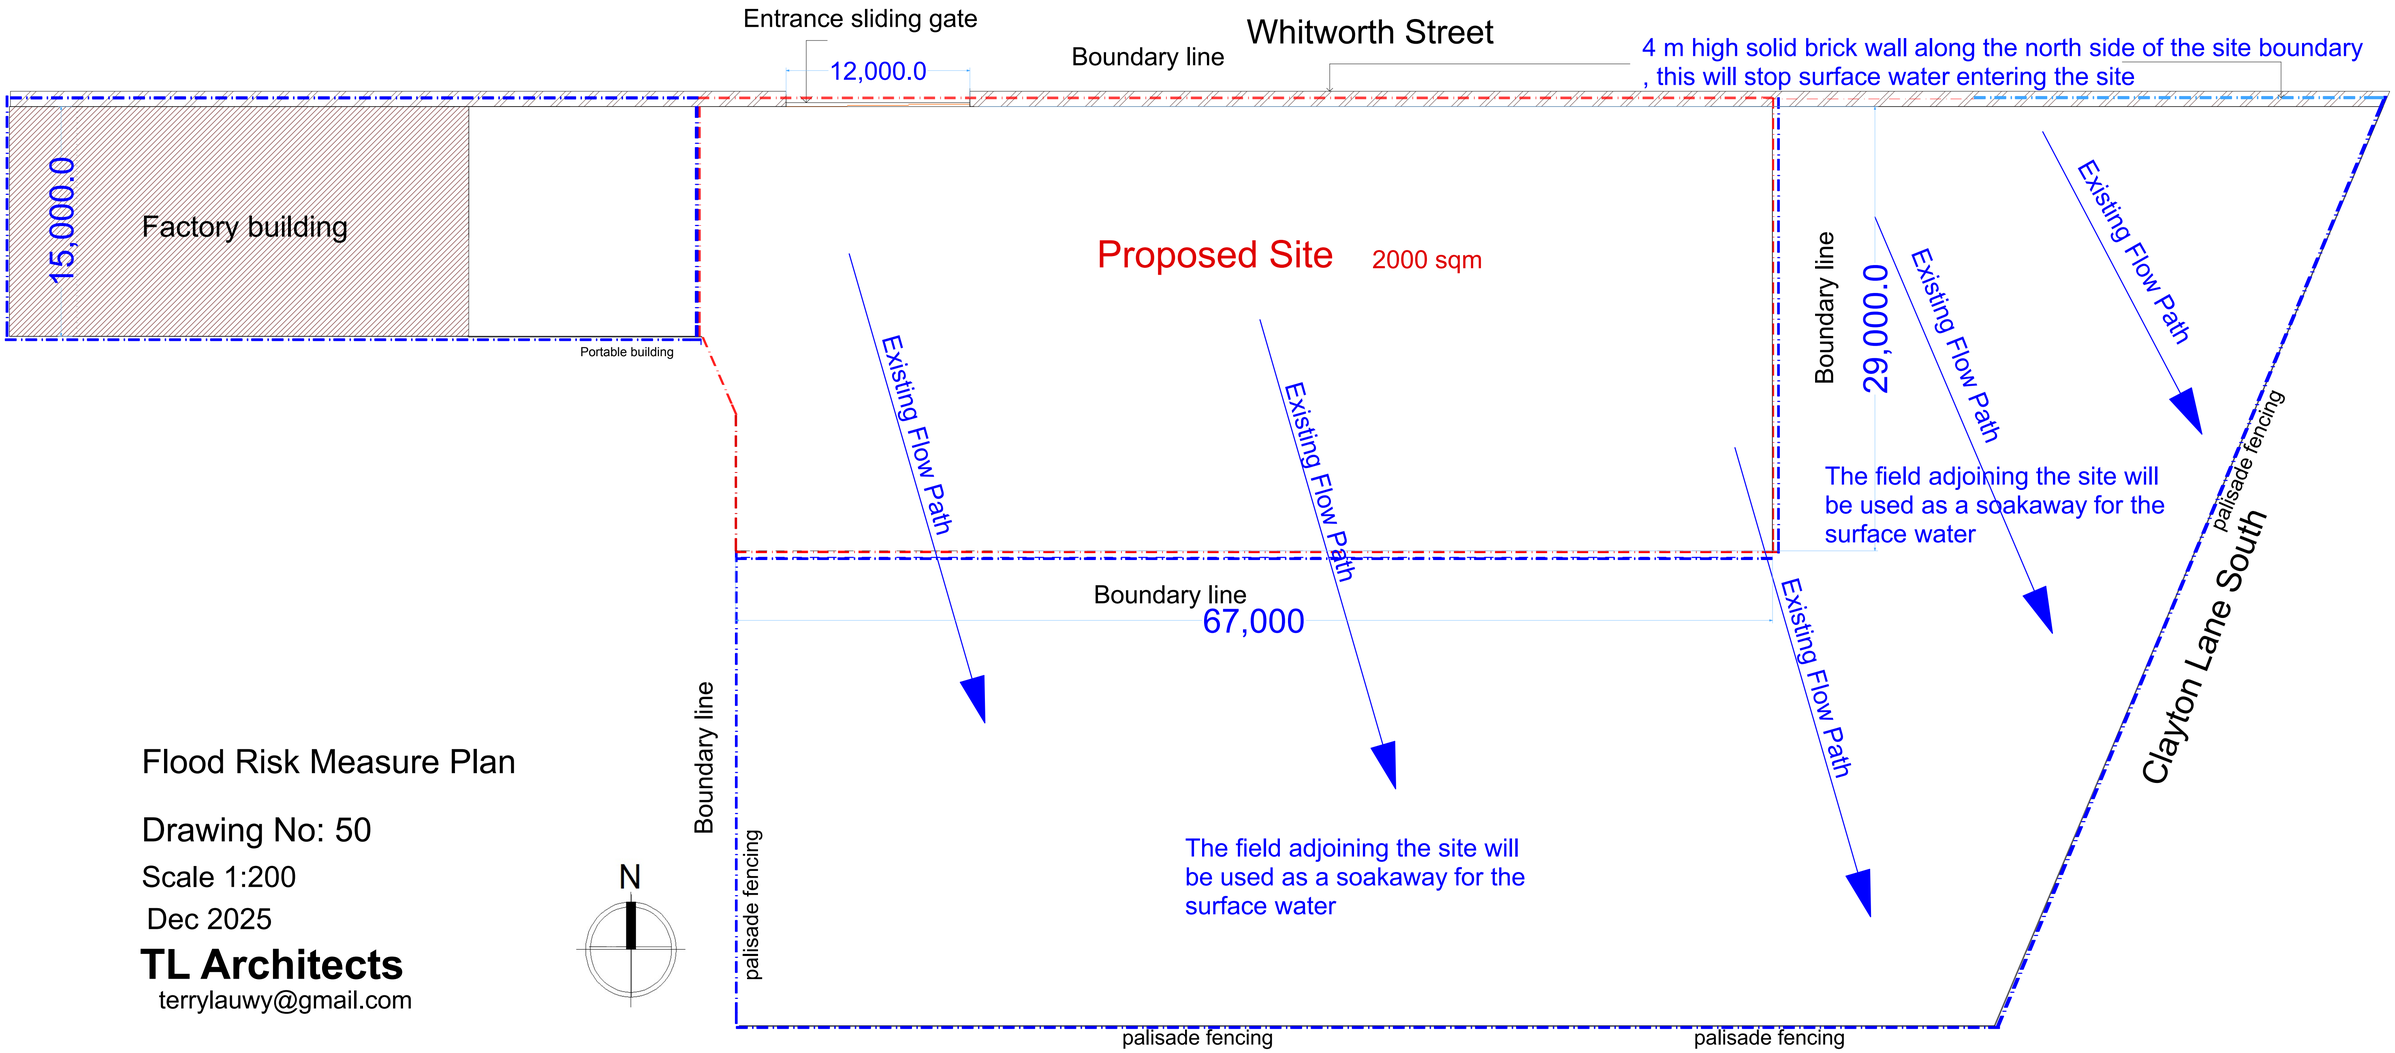

Flood Risk Measure Plan

Drawing No: 50

Scale 1:200

Dec 2025

N

TL Architects
terrylauwy@gmail.com