


Section A'A showing landscape treatment adjacent to Block 3 external fire escape

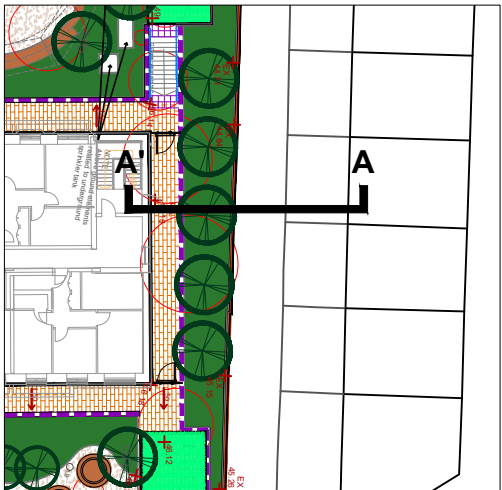


Section location plan
Scale 1:500

FIRE ESCAPE

Gated access:
Used only for
emergency evacuation
and infrequent building
maintenance tasks.

+46.180

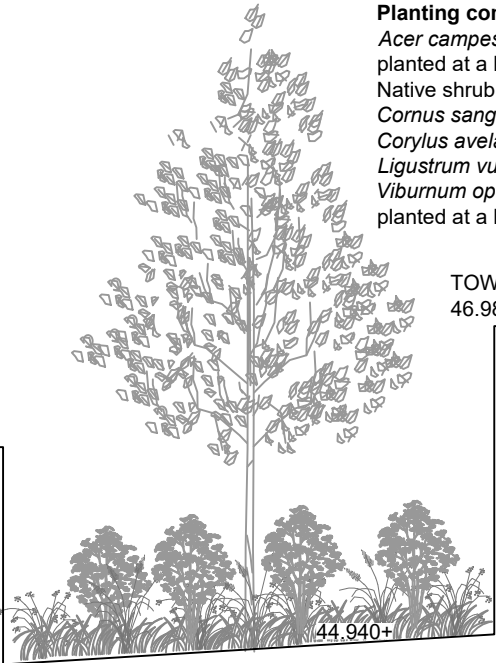

Planting comprising:
Acer campestre (Field Maple),
planted at a height of 3.5-4.25m.
Native shrub mix comprising
Cornus sanguinea (Dogwood),
Corylus avelana (Hazel),
Ligustrum vulgare (Privet) and
Viburnum opulus (Guelder rose) ,
planted at a height of 60-80cms.

TOW
46.980+

P0105.03.26First IssueCOJWAJWA

Rev	Date	Description	Drm	Chk	App
-----	------	-------------	-----	-----	-----

Scale 1:50

00.51.01.52.02.5

m

Drawings to be scaled only for planning purposes.

All dimensions to be verified on site for construction.

© Drawing & design copyright LUC

LUC

www.landuse.co.uk

Project

VICTORIA POINT
HATHERSAGE ROAD, MANCHESTER

Client

EMPIRIC LIMITED

LUC Job Nr

Scale @A3

Status

12355

1:50

PLANNING

Drawing Title

BLOCK 3 - LANDSCAPE SECTION

Drawing Nr

Rev

12355-LUC-XX-00-DR-L-0501

P01