


STATUS		
PLANNING CONSULTATION		
Stage 1		
OPS	H&S	BC
Stage 2		

REV A 06.03.26
Updated with section through glazing

PROJECT		
MANCHESTER 102-104 Market St		
TITLE		
Fountain St - Louvres EXISTING		
DRAWING No.		
WAS-MKT ST-01		
REVISION	DATE	SCALE @ A3
A	25.11.25	1:150
SCALE BAR: 1:150		
0 1 2 3M		
		NORTH


わさび
wasabi
sushi & bento

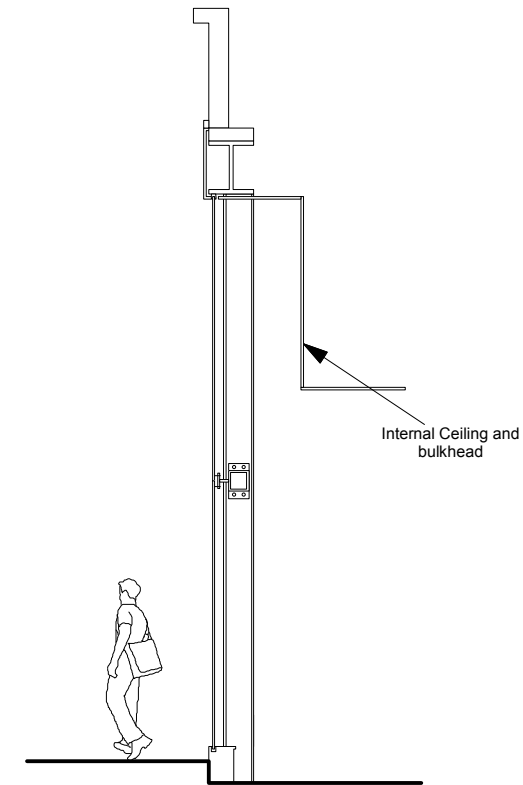

Fountain Street Section AA



existing shopfront photograph

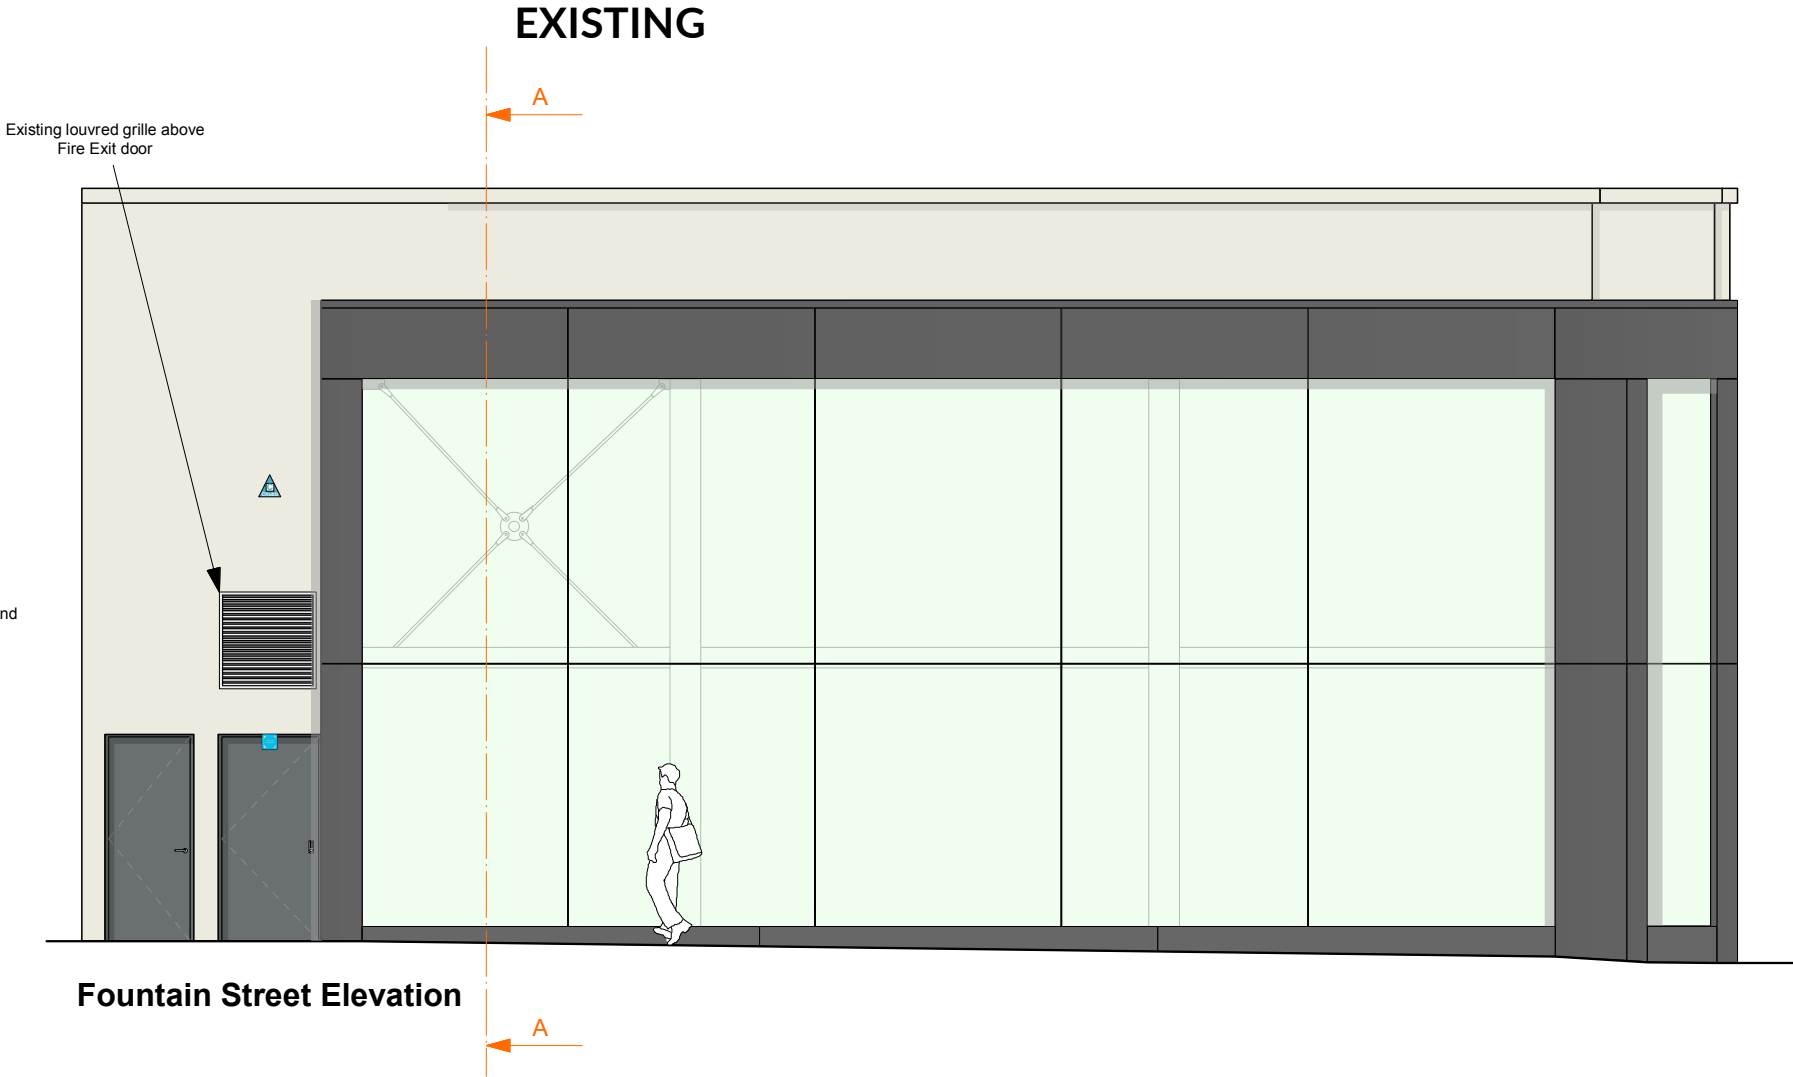

Fountain Street Elevation

