


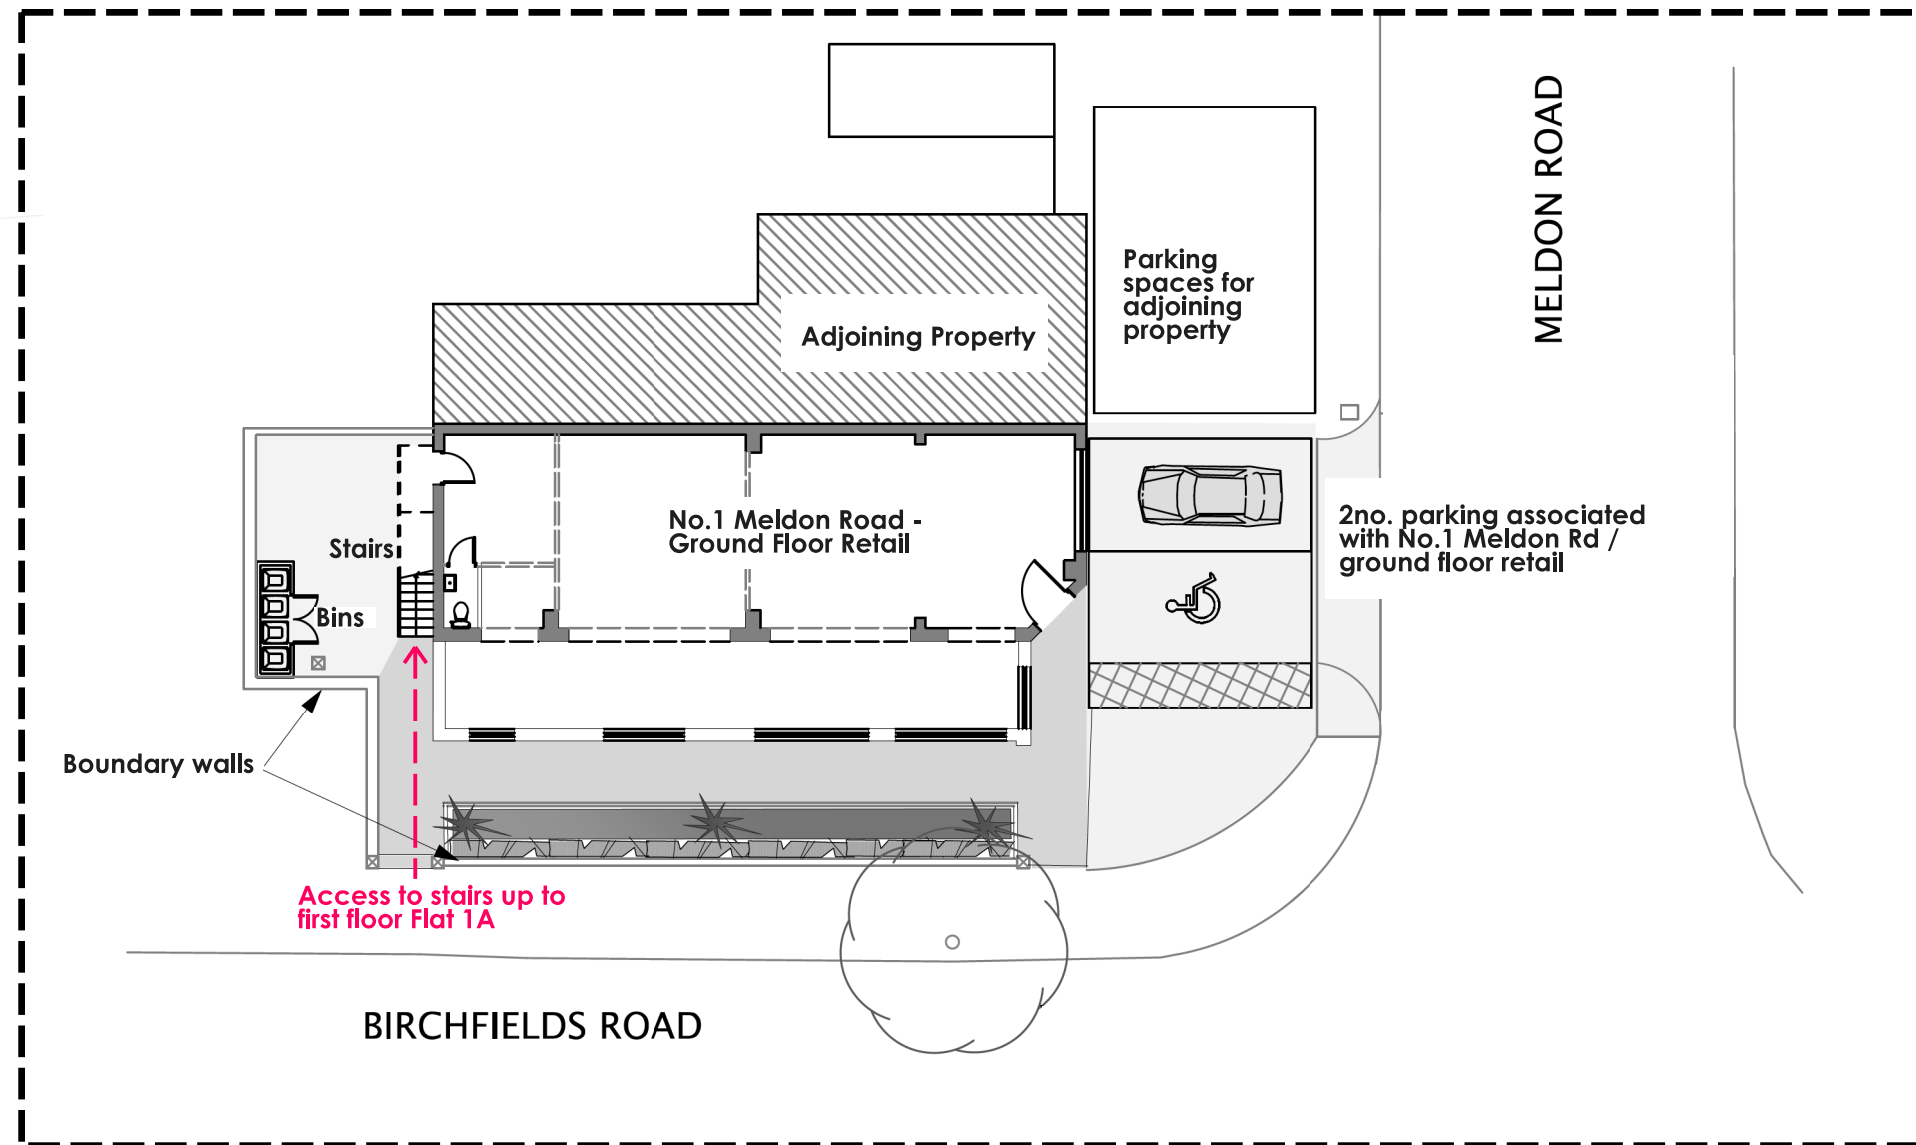

Existing Site Layout Plan @1:200
No changes are proposed to the existing site layout

LCA Architecture & Planning Email: lx.chowdhury@gmail.com Tel: 07563 952231	
Project: 1A Meldon Road Longsight Manchester M13 0TZ	
Title: Site Layout Plan	
Job No. 2563	Drawing No. PL03
Drawn by:	Scale @A3: 1/200
Authorised by:	Date, March, 2026
Status: PLANNING SUBMISSION	