



Do not scale from this drawing. All dimensions to be checked on site prior to manufacture and construction. This drawing is the property of Harrison Ince Holdings Limited and should not be reproduced without permission.
All discrepancies to be brought to the attention of the architect immediately.
This drawing is to be read in conjunction with the specification / bill of quantities and related drawings.

REVISIONS			
-	FIRST ISSUE	02.05.25	GW
A	REVISED NOTES	04.12.2025	MSM
B	SHOPFRONT DESIGN	06.03.26	GW

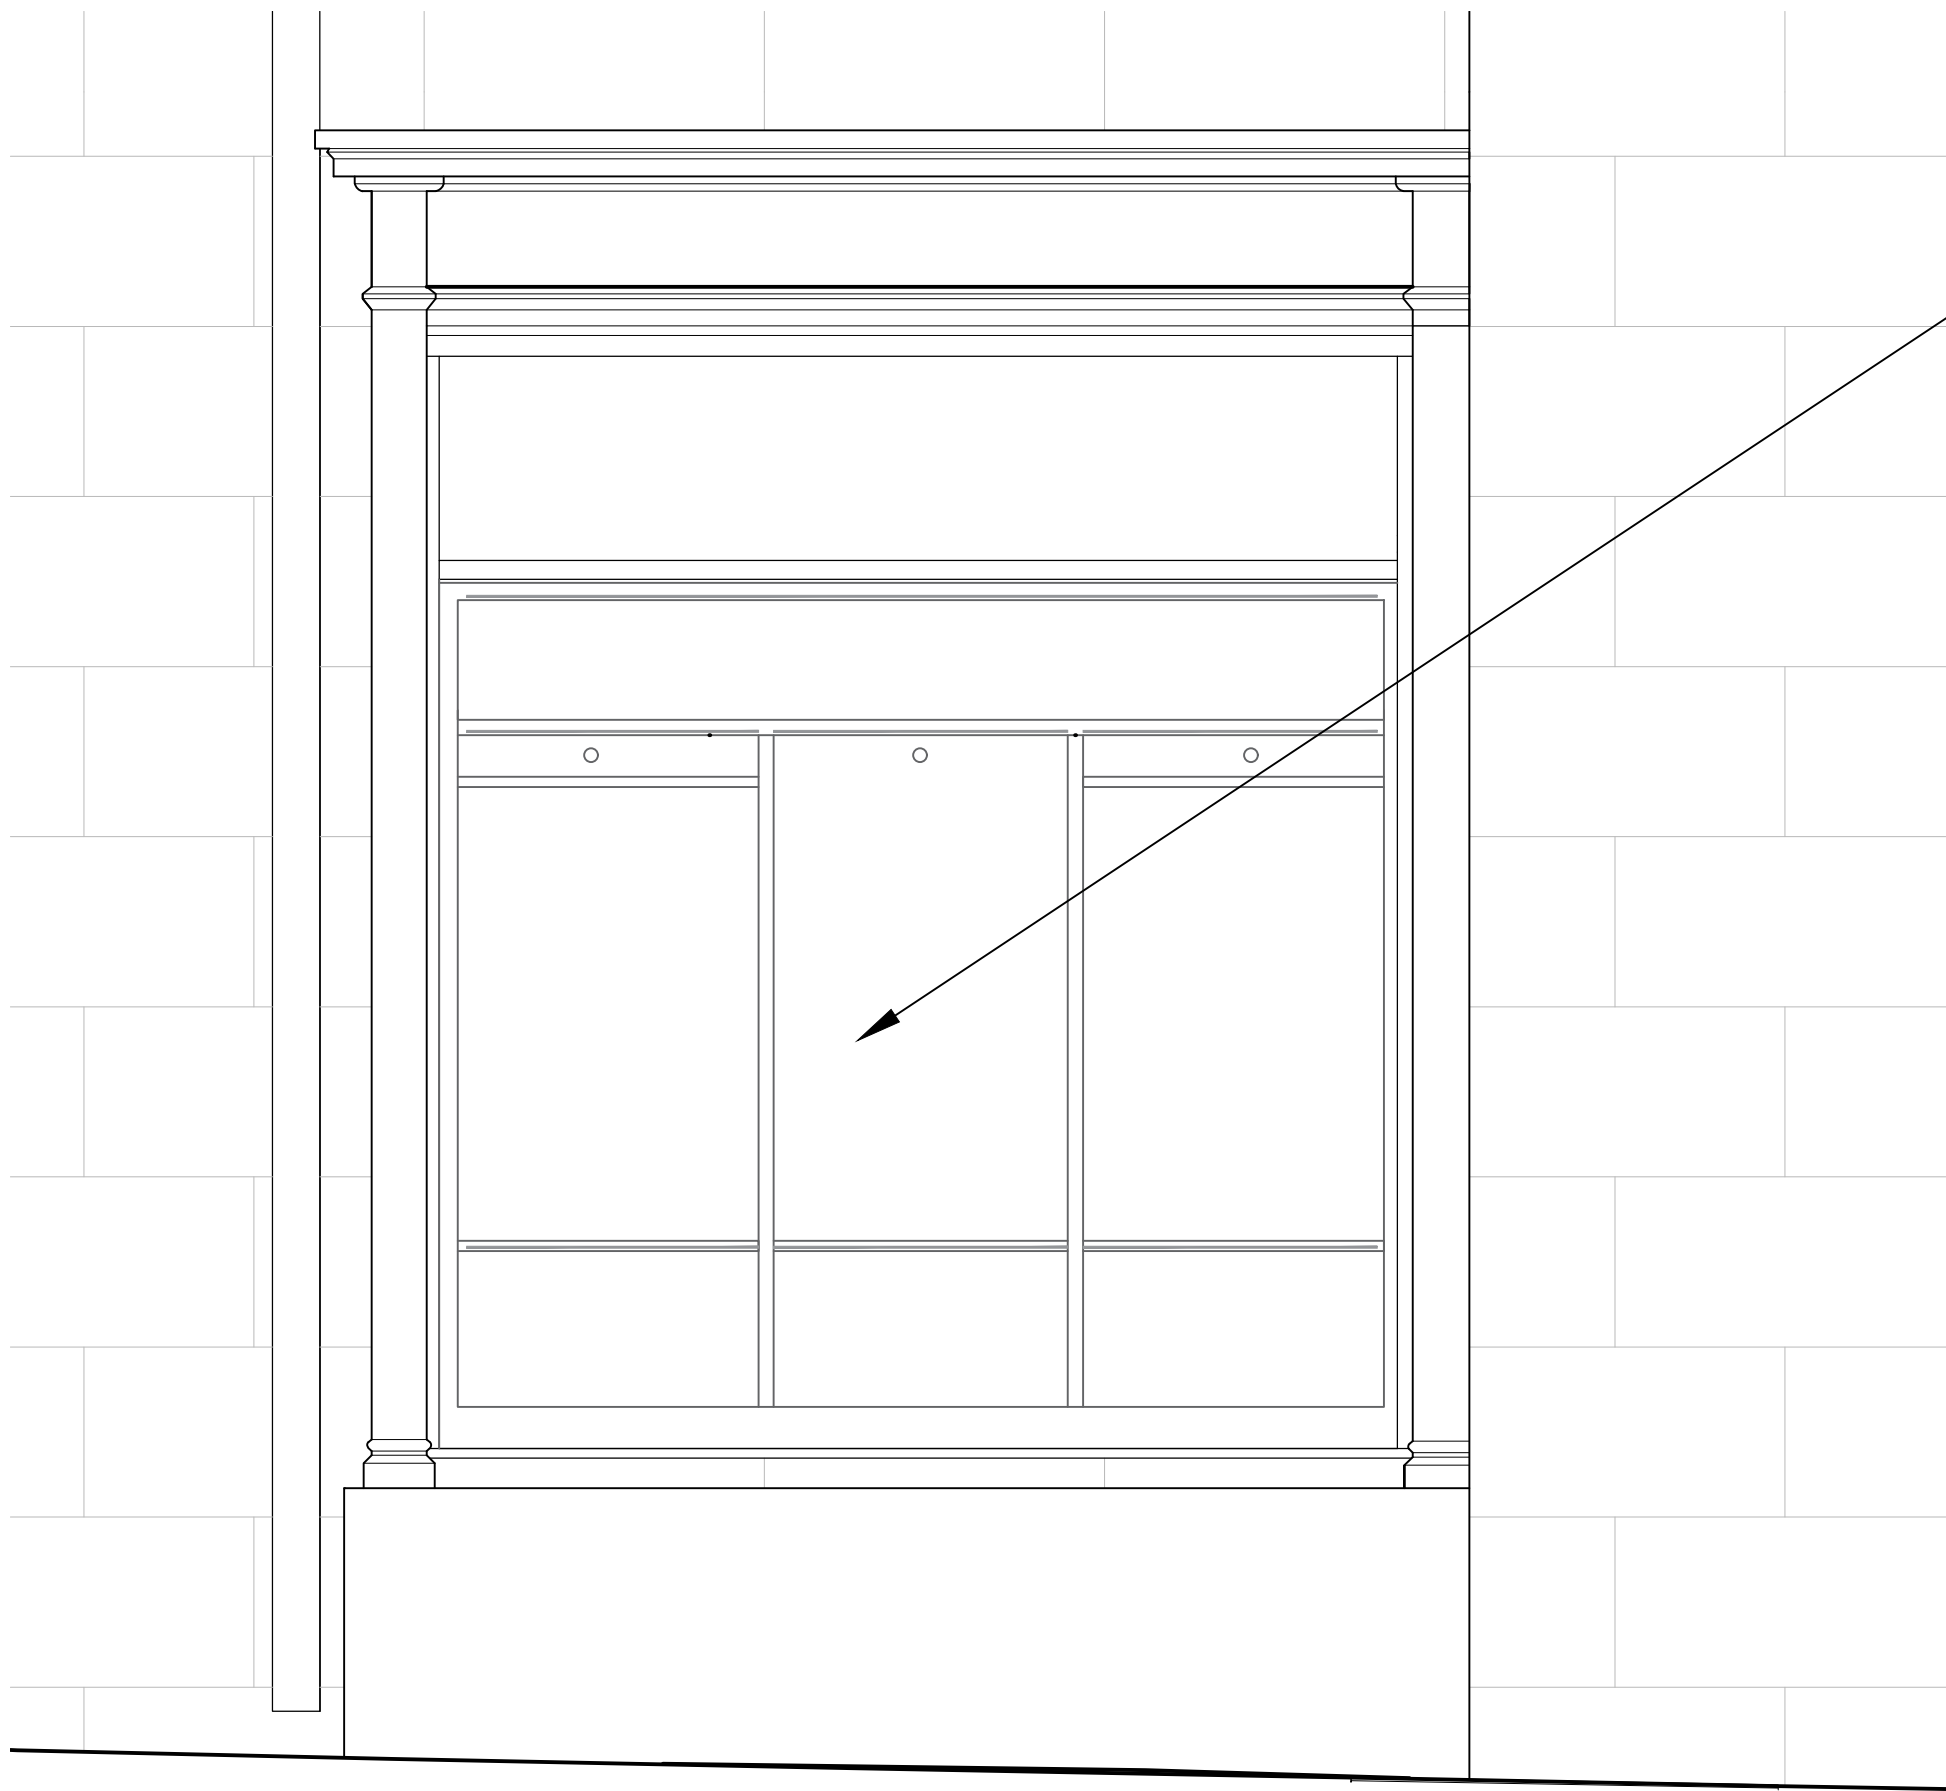


PROPOSED ELEVATION - ATKINSTON ST
1:50

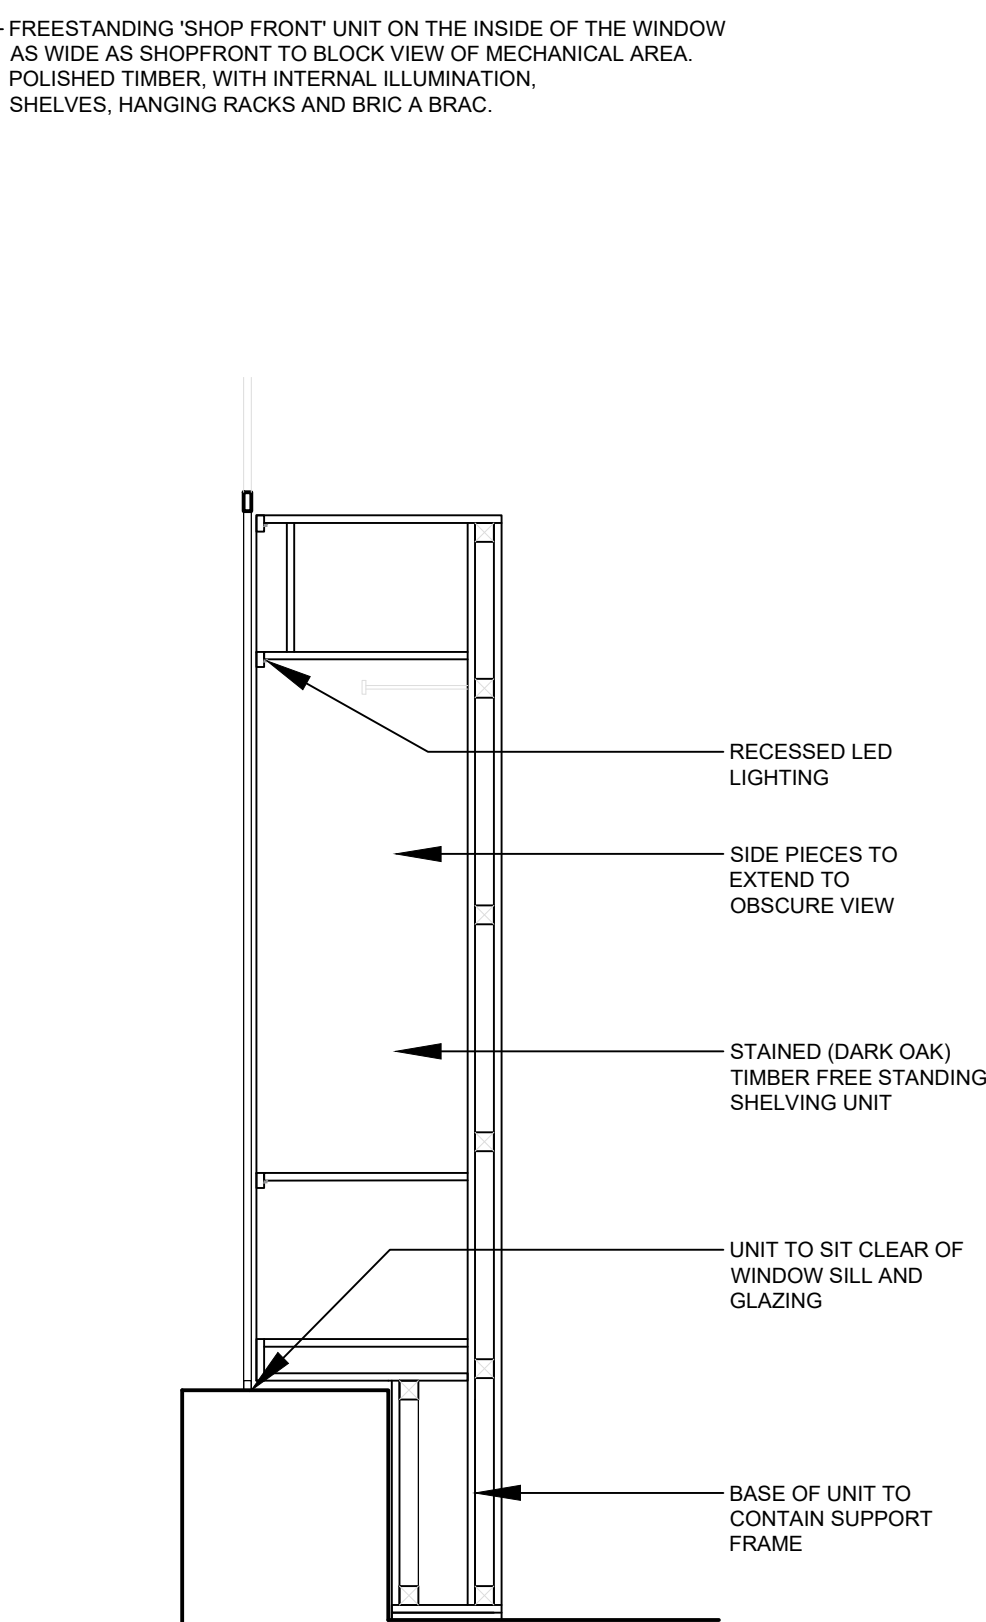

SECTION DETAIL
1:50

ALL DIMENSIONS TO BE CHECKED
ON SITE BEFORE CONSTRUCTION

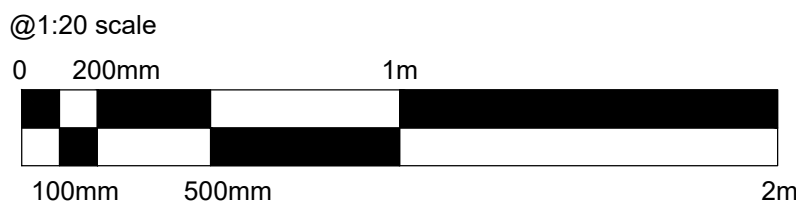

HARRISON INCE

ARCHITECTS INTERIOR DESIGNERS

PINS SOCIAL CLUB

CLIENT

SUNLIGHT HOUSE
LITTLE QUAY ST, MANCHESTER M3 3HP

PROJECT

PROPOSED WINDOW DISPLAY

TITLE

DATE MARCH 2026

SCALE VARIES @ A1

JOB NO. PINS

DWG. NO. AD212 B

DRAWN CAD/GW

CHECKED

SECOND FLOOR
EASTGATE
2 CASTLE STREET
MANCHESTER
M3 4LZ
TEL: 0161 236 3050
EMAIL: enquiries@harrison-ince.co.uk