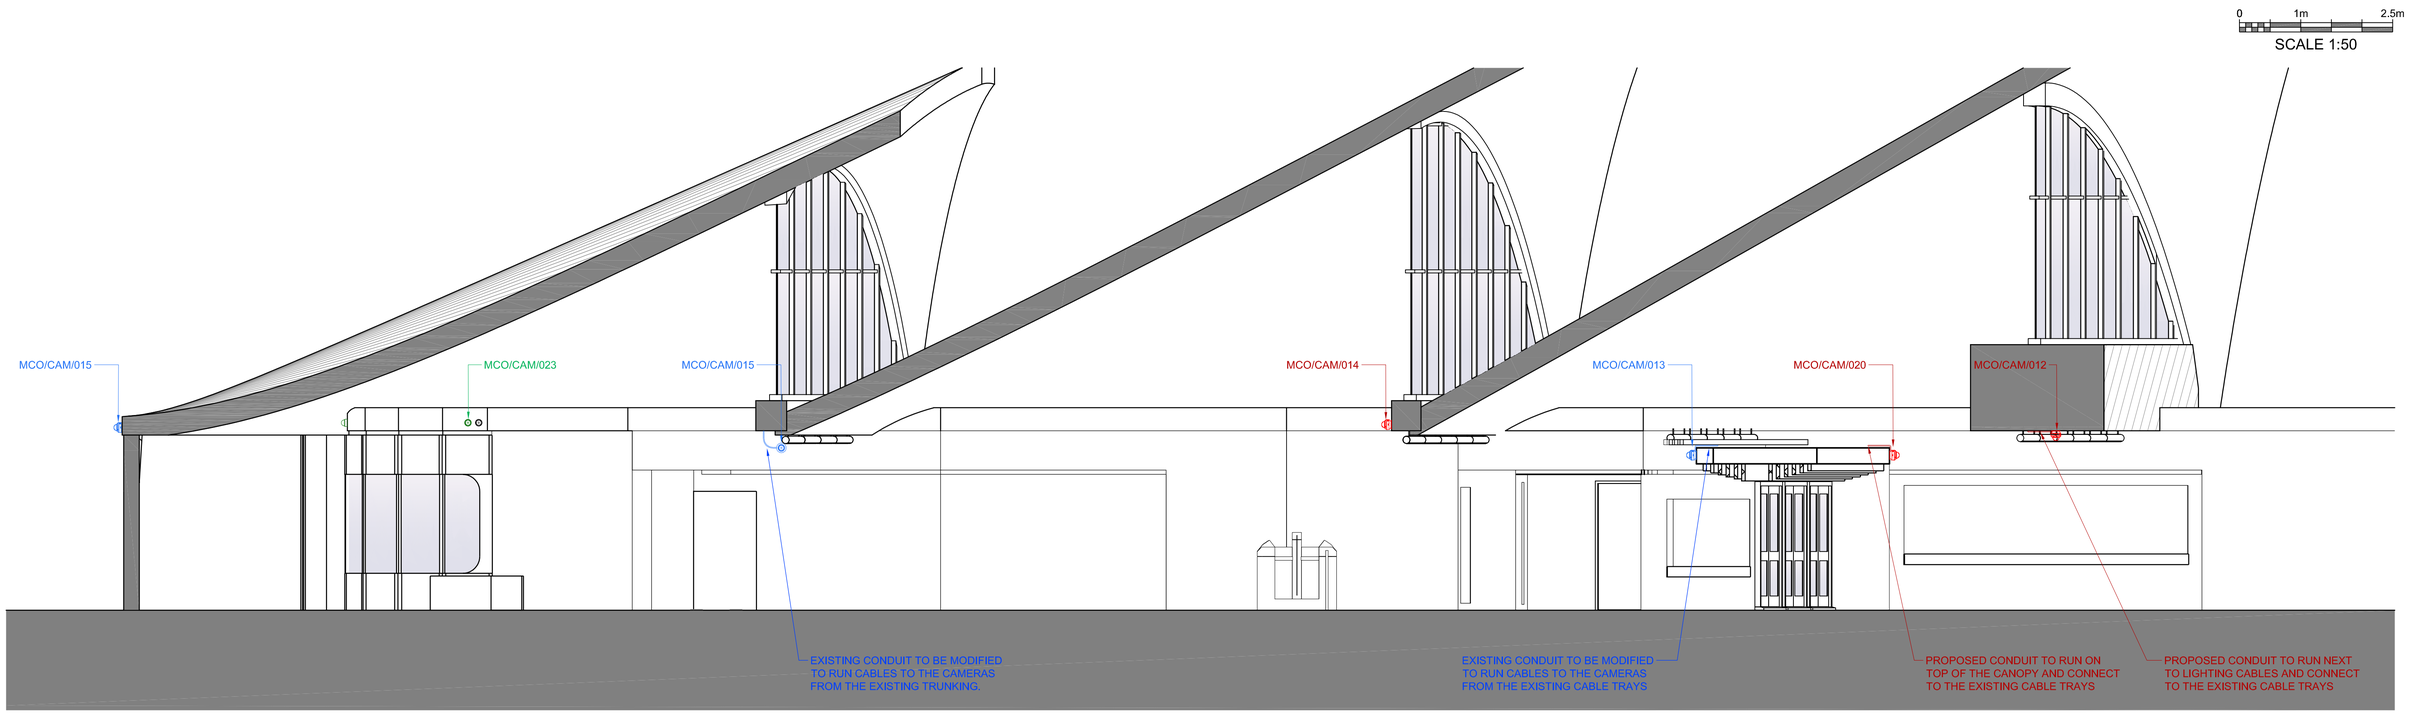

1/31 SECTION C-C
1:50

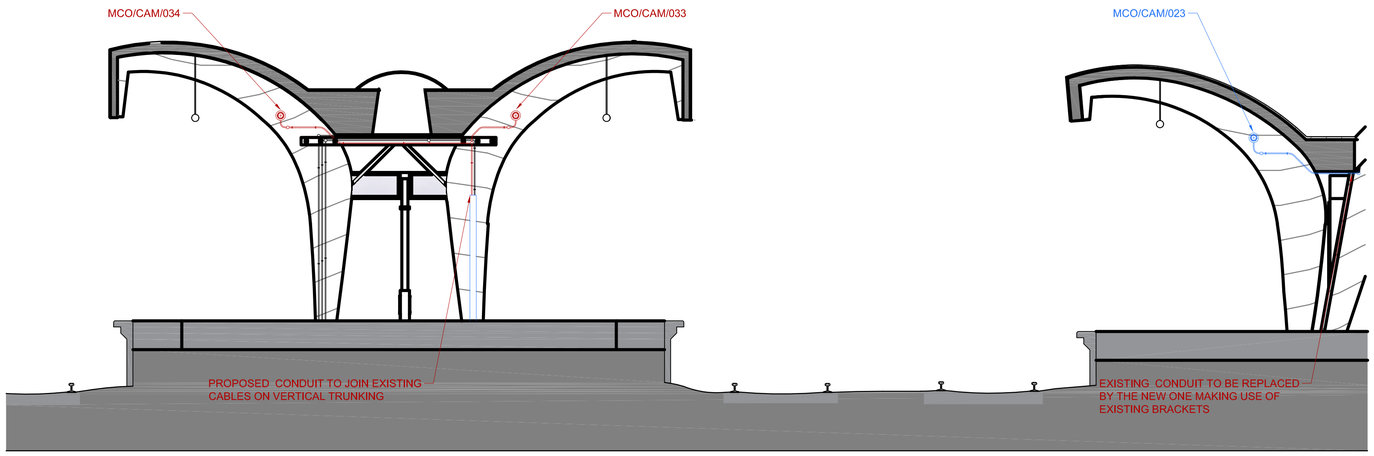

2/31 SECTION D-D
1:50

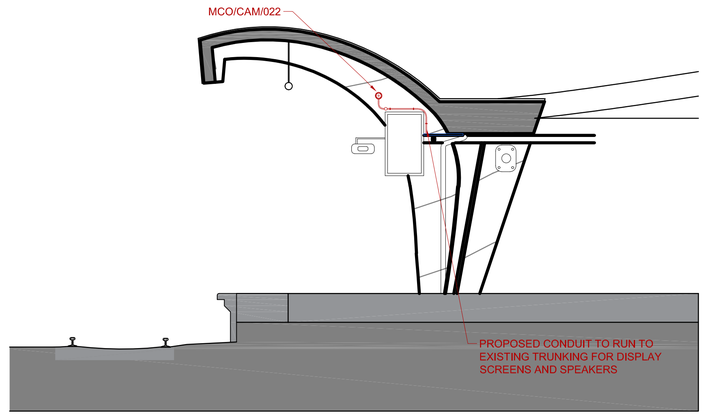

3/31 SECTION E-E
1:50

DRAWING NOTES

Do not scale from this drawing. All dimensions must be verified on site. This drawing is to be read in conjunction with all referenced specifications and relevant consultant information.

Existing data has been derived from a 3D point cloud survey. Some discrepancies may be present and should be understood as inherent to the nature of scan-derived data. All such information should be considered approximate..

KEY PLAN

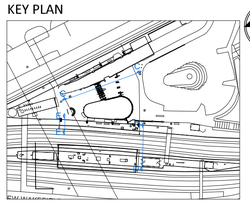

KEY

- (Red) - Proposed Elements
- (Blue) - Elements to be modified
- (Green) - Elements to be Removed
- (Black) - Existing Elements

Version	Revision History	Source Record Updated		
		Prod	Check	Approve
P01	Issued for draft review.	BR	MS	GB

Produced	BR	09/07/25	[redacted]
Checked	MS		
Approved	GB		

PWM UK

NORTHERN TRAINS LIMITED

NORTHERN

Network Rail

1089CCTV-NTL CCTV LOT 1

MANCHESTER OXFORD ROAD STATION
SECTIONS C to E

Drawing No	P1055-PWM-MCO-XX-DR-Z-050031
Sheet	1 of 1
Scale @A1	1:50
Date	08/07/25
Version	P01