


Metres
SCALE 1:1250

Produced on 12 January 2026 from the Ordnance Survey National Geographic Database and incorporating surveyed revision available at this date.
This map shows the area bounded by 379467 389486, 379567 389486, 379567 389586, 379467 389586, 379467 389486
Crown copyright and database rights 2026 OS 100054135. Supplied by copla ltd trading as UKPlanningMaps.com a licensed Ordnance Survey partner (OS 100054135).
Data licence expires 12 January 2027. Unique plan reference: v1f/1360506/1823403

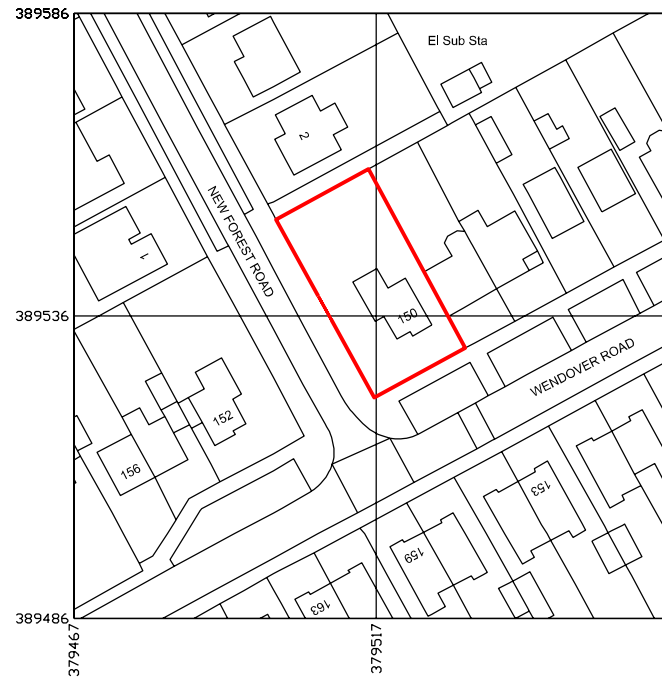

26 Purbeck Drive,
Bury,
BL8 1JQ
Tel. 07557516410
www.atbdraughting.co.uk

Project Address
150 Wendover Road,
Manchester,
M23 9JX

Client
Mrs Lai

Date
11/02/2026

Title
Location Plan

Drawing Number
ATB - PP - 255

Version
B

Drawn by
AB

Scale
1:1250 @A4