


SPECIMEN SHRUBS							
Code	**Species**	**Common name**	**Height**	**Root zone**	**Specification**	**Density**	**Number**
Ea	*Euonymus alatus*	Winged spindle	200-250cm	RB	Min. 3 stems, well-balanced crown	Counted	4

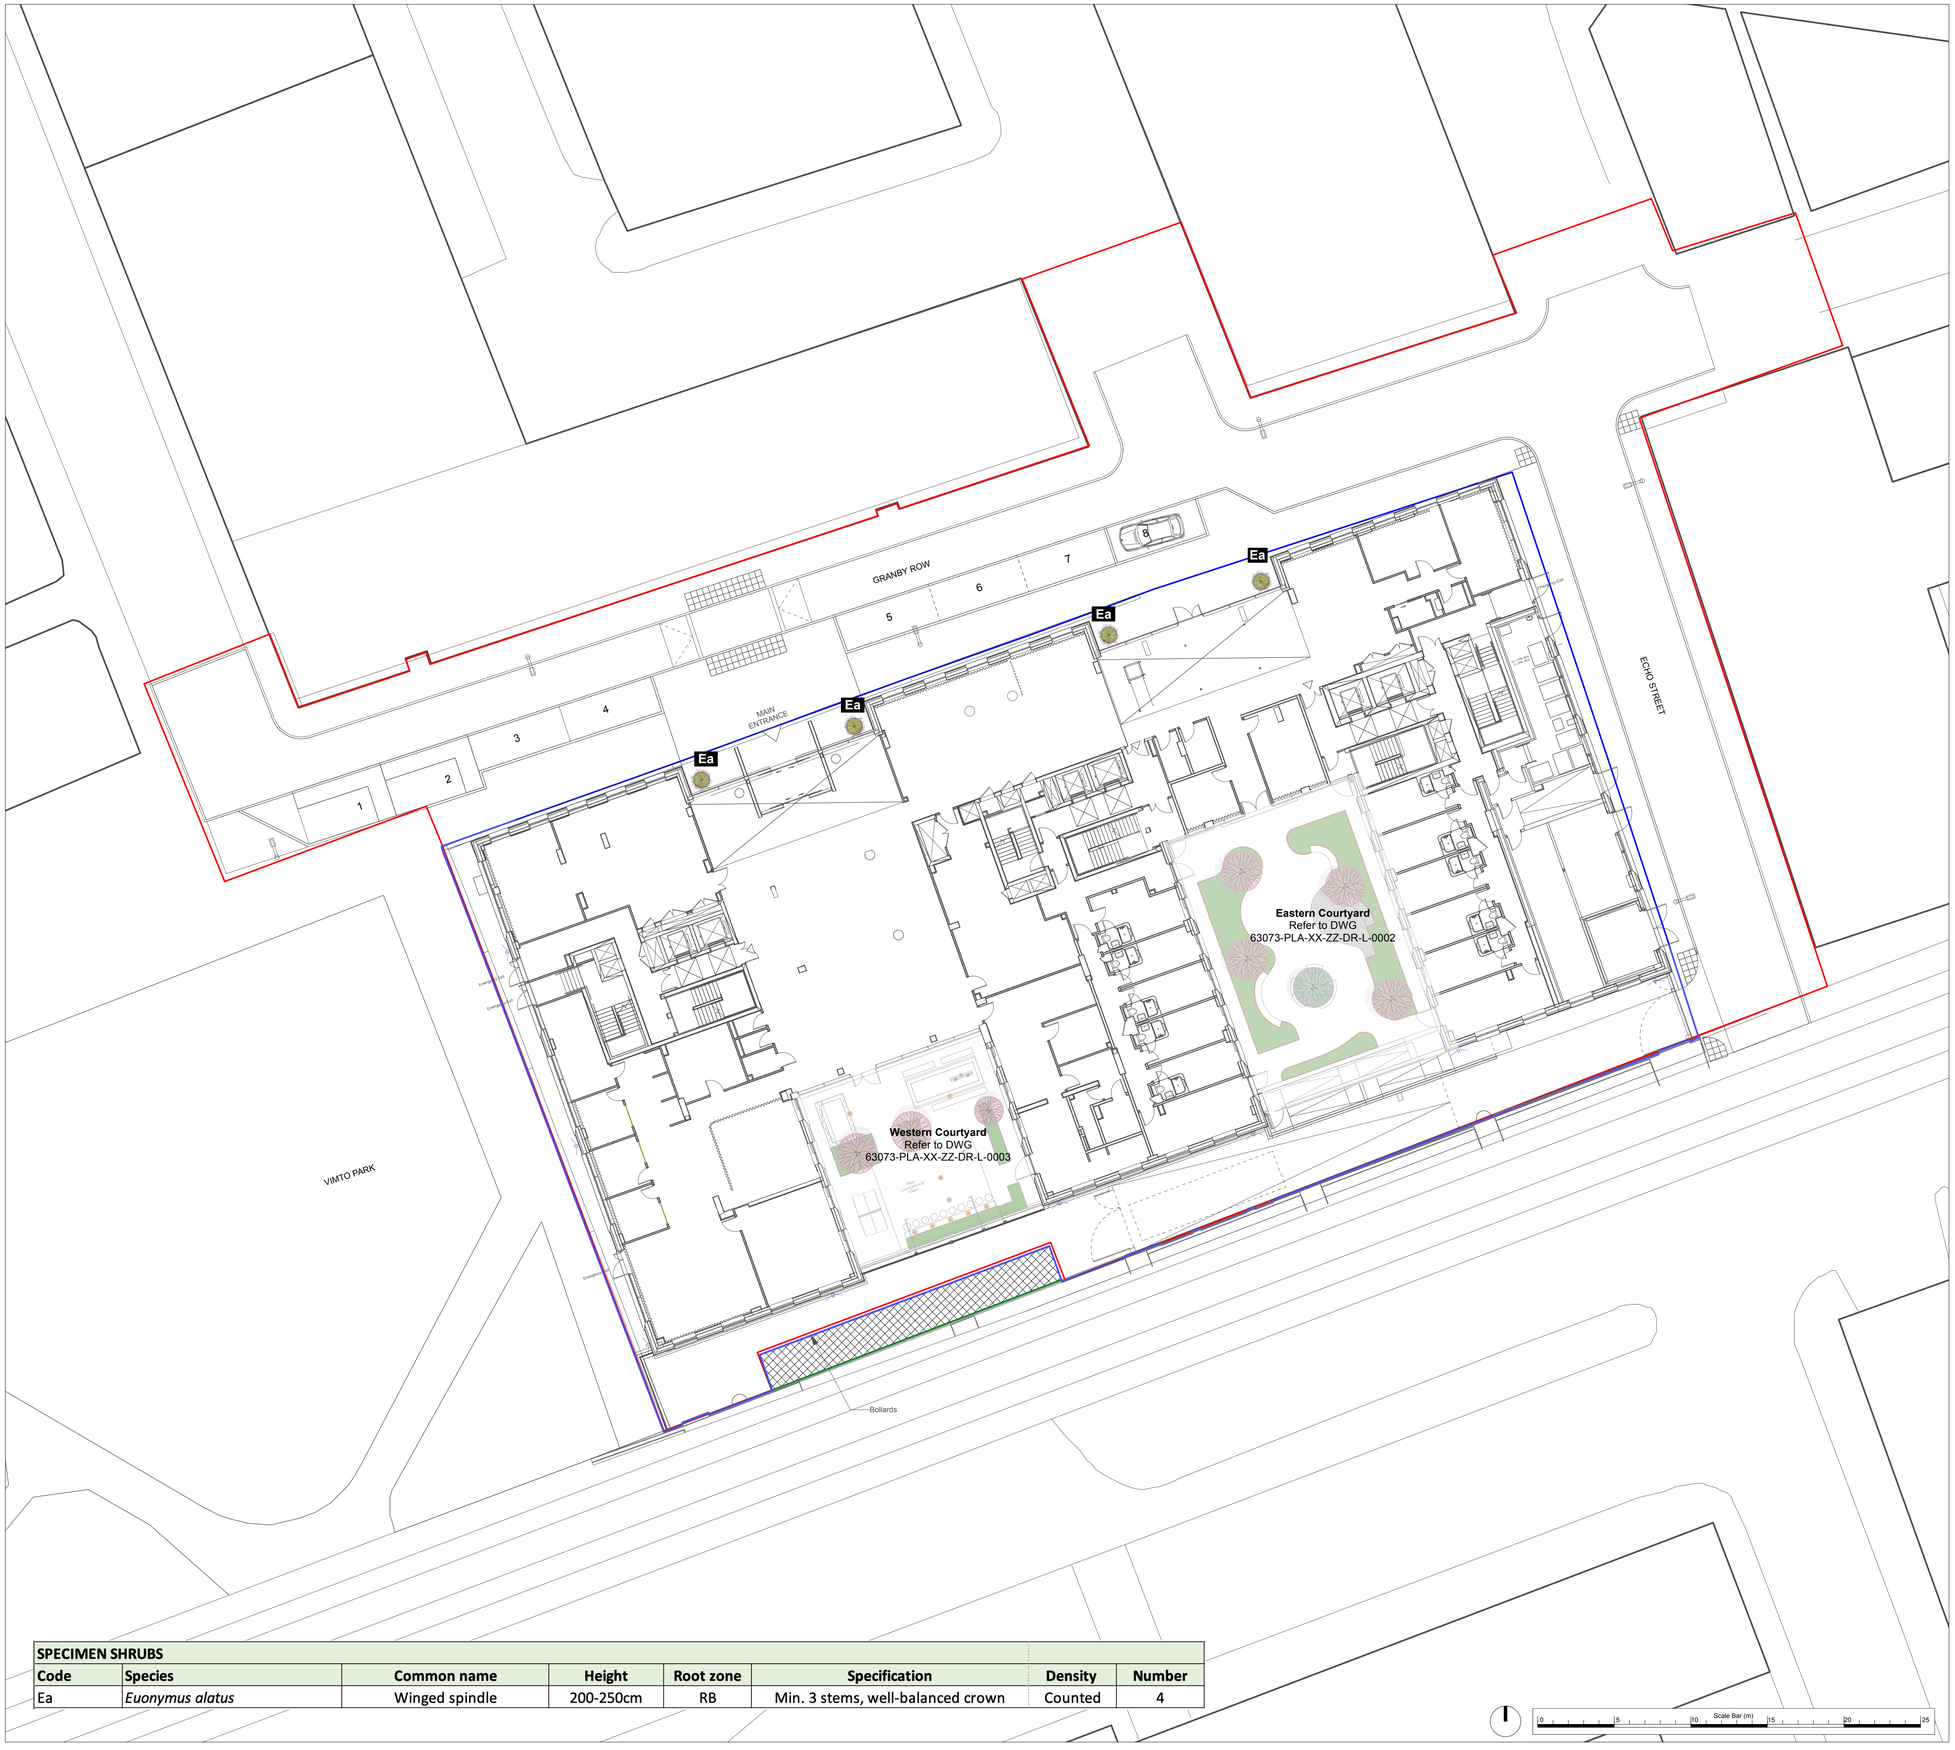

Ea - Euonymus alatus

© THIS DRAWING IS COPYRIGHT PROTECTED AND MAY NOT BE REPRODUCED IN WHOLE OR PART WITHOUT WRITTEN AUTHORITY FROM THE OWNER.

NOTES:

1. Do not scale from this drawing.
2. Always work to noted dimensions.
3. All dimensions are in millimetres unless otherwise stated.
4. All setting out, levels and dimensions to be agreed on site.
5. The dimensions of all materials must be checked on site before being laid out.
6. This drawing must be read with the relevant specification clauses and detail drawings.
7. Order of construction and setting out to be agreed on site.

KEY

- DEVELOPMENT BOUNDARY
- NETWORK RAIL OWNERSHIP BOUNDARY
- LAND OWNERSHIP BOUNDARY

Revision	Date	Description	Drawn	Apprvd.
C02	26/02/26	Full Construction Issue	EK	RM
P11	26/11/25	Planting Schedule Updates	AG	YH
P10	31/10/25	Stage 4 Issue	HX	RM
P09	10/10/25	Stage 3 Planning Issue	YH	RM
C01	23/04/24	Stage 4/5 issue	YH	RM

Planit I.E. Limited
Manchester | London | Liverpool | Leeds | Standish
E: info@planit-ie.com **W:** planit-ie.com

MANCHESTER
2 Back Grafton St ,
Altrincham,
WA14 1DY
T: 0161 928 9281

Client IQ Student Accommodation

Project Chandos House, Manchester

Drg Title Externals SOFTWORKS

Created on	Created by	Approved by
02-03-23	YH	RM

Scale	Size	Workstage
1:200	A1	STAGE 4

Drg No.	Suitability	Revision
63073-PLA-ZZ-ZZ-DR-L-2000	S4	C02

© Planit I.E. Limited