


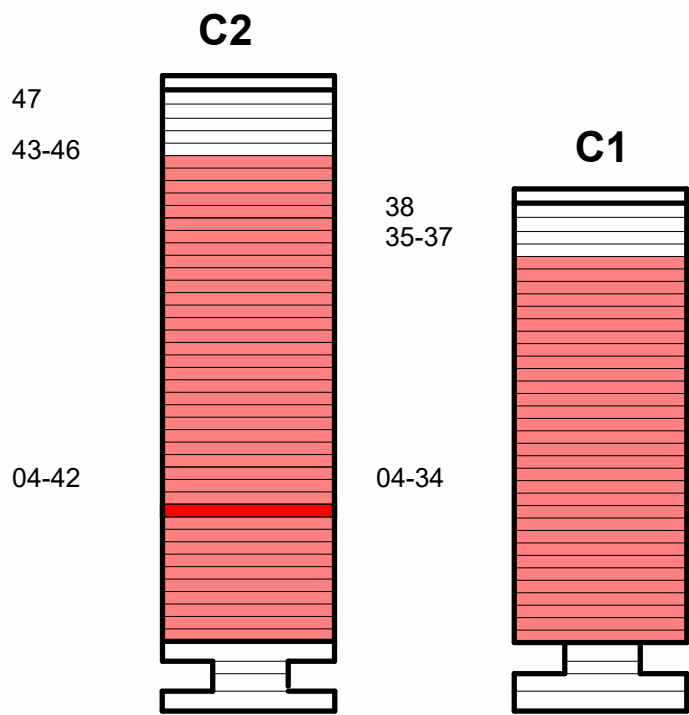

Key to show distribution of floorplates

C2 L14 shown in plan. Arrangement is applicable to all highlighted floorplates



This drawing is copyright
Do not scale off dimensions.

All dimensions to be checked on
site by contractor.

Contractor to report any dimensional
discrepancies, errors or omissions
prior to commencing on site.

1 Bed Apartment

2 Bed Apartment

3 Bed Apartment

Duplex Apartment

NORTH

Rev	Date	Description
P01	2021-10-29	Planning Issue
P02	2026-01-08	Planning NMA Issue

Project Title
Trinity Islands
Trinity Way
Manchester

Status
Planning Issue

Drawing Title
Site C
General Arrangement
Level 14 Plan

Project No 10364	Scale 1 : 100@ A1
10364-ZC-SHP-G200-PL-14-B5D801	Revision P02

Manchester +44 (0)161 835 2345
London +44 (0)20 7549 4000
Birmingham +44 (0)121 233 1874

© SimpsonHaugh and Partners 2020