© Buro Happold Limited or its group companies.
All Rights reserved. Buro Happold and its group companies assert (unless otherwise agreed in writing) their rights under s.77 to 89 of the Copyright, Designs and Patents Act 1988.

DO NOT SCALE THIS DRAWING.

HEALTH AND SAFETY INFORMATION

IN ADDITION TO THE HAZARDS/RISKS NORMALLY ASSOCIATED WITH THE TYPES OF WORK DETAILED ON THIS DRAWING, NOTE THE FOLLOWING

CONSTRUCTION.

MAINTENANCE/CLEANING/OPERATION.

DECOMMISSIONING/DEMOLITION.


Notes

1. THIS DRAWING IS BASED ON:
   - 1.1. ARCHITECT'S PLAN 0424-SEW-ZZ-ZZ-SK-L-000100 RECEIVED FROM SEW ON 09/12/2022; AND
   - 1.2. TOPOGRAPHICAL SURVEY RECEIVED 07/12/2020 FROM SURVEY OPERATIONS.
   - 1.3. TOPOGRAPHICAL SURVEY DATED 25/08/2017 FROM MALCOLM HUGHES LAND SURVEYORS.
   - 1.4. LAYOUT OF LONDON ROAD JUNCTION FROM TRANSPORT FOR GREATER MANCHESTER RECEIVED 26/03/21.

WHERE LEVEL ALTERATIONS ARE PROPOSED.

LEGEND

- PHASE 1 PLANNING BOUNDARY
- PUBLIC HIGHWAY BOUNDARY
- S278 BOUNDARY
- PROPOSED BUILDING AREA

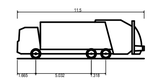


11.5m refuse truck


Overall Length	11.500m
Overall Width	2.530m
Overall Body Height	3.500m
Min Body Ground Clearance	0.416m
Track Width	2.530m
Lock to lock time	4.00s
Kerb to Kerb Turning Radius	8.940m



Standard Design Vehicle (SDV)


Overall Length	4.800m
Overall Width	2.000m
Overall Body Height	1.950m
Min Body Ground Clearance	0.100m
Track Width	2.000m
Lock to lock time	4.00s
Wall to Wall Turning Radius	6.000m

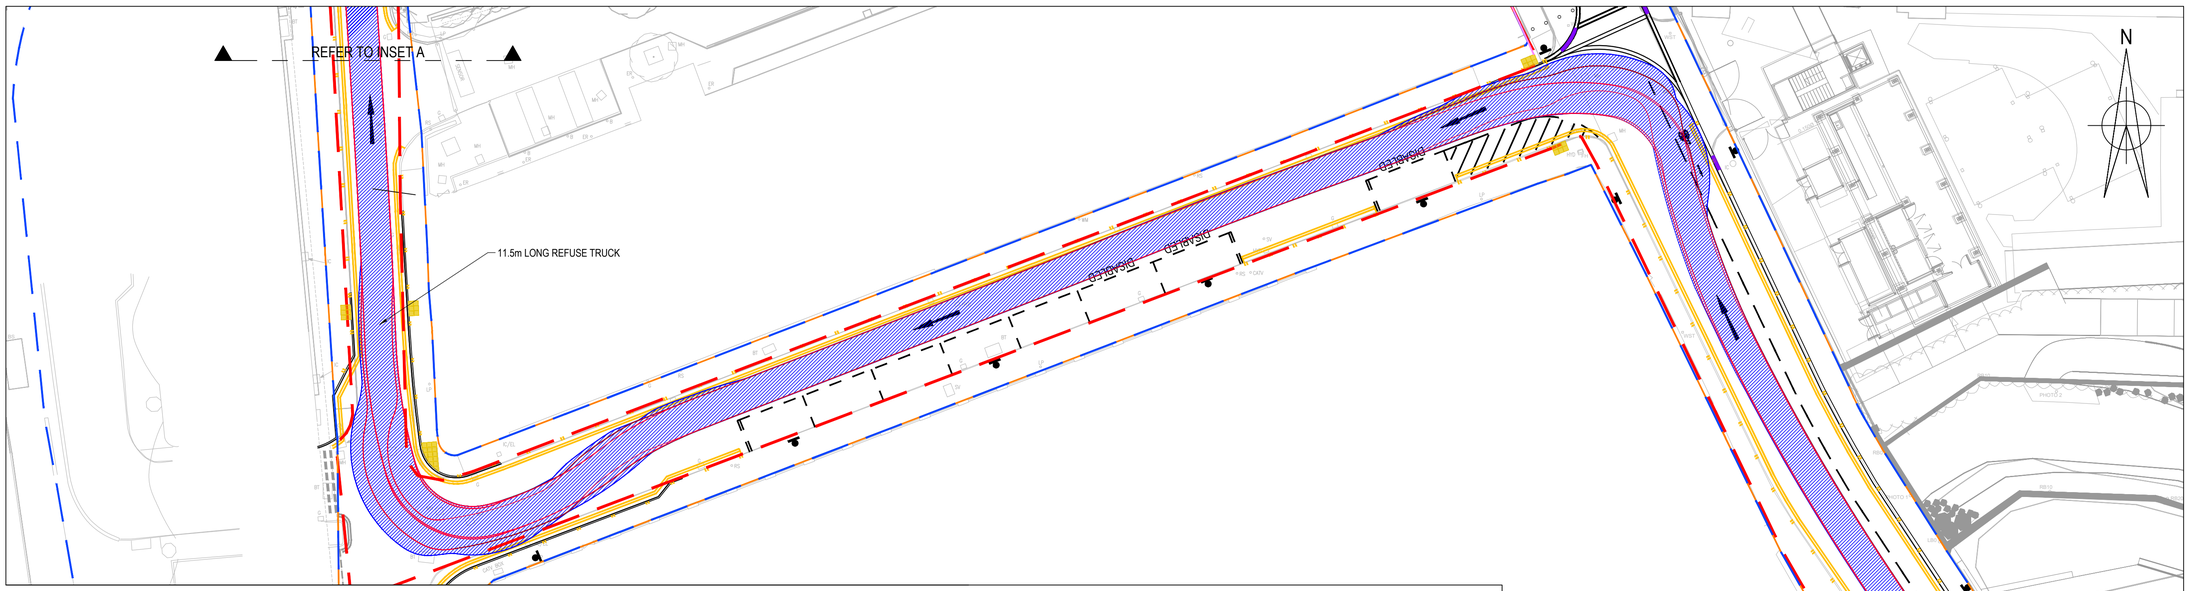

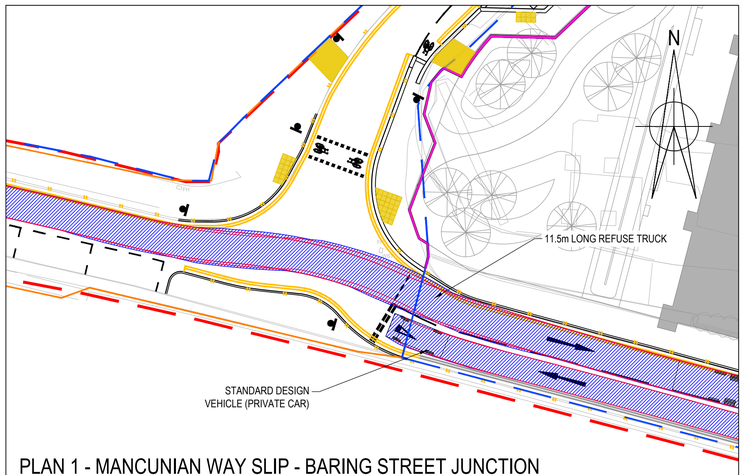


PLAN 1 - MANCUNIAN WAY SLIP - BARING STREET JUNCTION

SCALE: 1:250

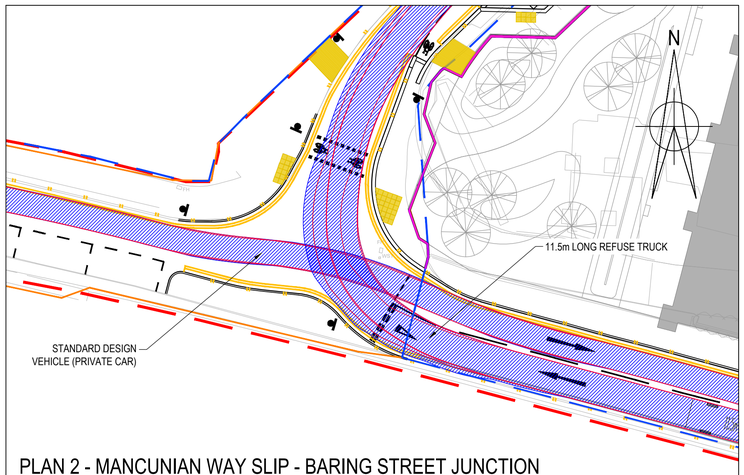


PLAN 2 - MANCUNIAN WAY SLIP - BARING STREET JUNCTION

SCALE: 1:250

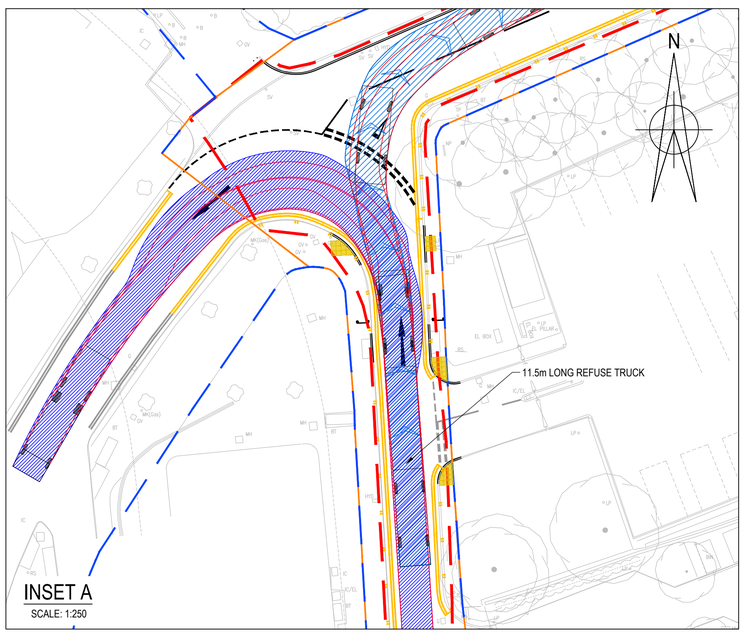

INSET A

SCALE: 1:250

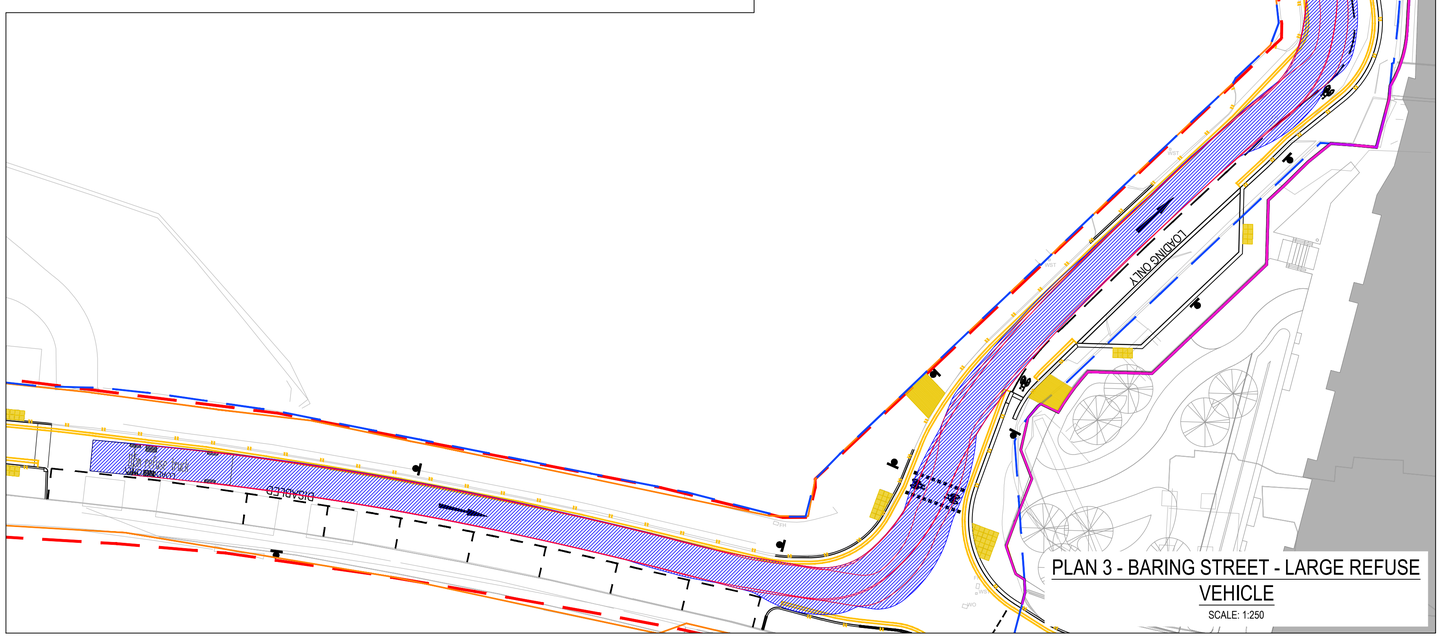

PLAN 3 - BARING STREET - LARGE REFUSE VEHICLE

SCALE: 1:250

Rev	Description	Date	Drn	Ch'd
J	S278 UPDATE	20.02.2026	HE	PA
I	FOR MCC REVIEW	02.10.2024	HB	CB
H	FOR MCC REVIEW	03.07.2024	DC	CB
G	FOR MCC REVIEW	26.04.2024	DC	CB
F	FOR MCC REVIEW	06.02.2024	DC	CB
E	FOR MCC REVIEW	17.11.2023	DC	CB
D	FOR MCC REVIEW	20.06.2023	YL	CB

INFORMATION

Status of drawing

BUROHAPPOLD ENGINEERING

17 Newman Street
London
W1T 1PD
UK

Tel: +44 (0)20 7927 9700
Fax: +44 (0)870 787 4145
Email: 0042912@burohappold.com
Web: www.burohappold.com

Architect SEW

Project MAYFIELD DEVELOPMENT PARTNERSHIP

Drg Title HIGHWAY WORKS
VEHICLE TRACKING
SHEET 1

Scales@A1	AS SHOWN	Job No.	0042912
Drawn by	HE	Date	FEBRUARY 2026
Checked by	PA	Rev	J

Drawing No. 0042912-BHE-XX-XX-DR-C-2750

Helen Davies C:\Users\helen.davies\OneDrive - Buro Happold (non-USA)\0042912 Mayfield Park Manchester\Project Files\Engineering\06_Civils\01_Sheets\0042912-BHE-XX-XX-DR-C-2750v20252.dwg