

Do not scale from this drawing. All dimensions to be checked on site prior to manufacture and construction. This drawing is the property of Harrison Ince Holdings Limited and should not be reproduced without permission.
All discrepancies to be brought to the attention of the architect immediately.
This drawing is to be read in conjunction with the specification / bill of quantities and related drawings.

REVISIONS


-	FIRST ISSUE	17.03.2025	MSM
A	FOR PLANNING	24.03.2025	LEB
B	SUSPENDED CEILING REMOVED	07.04.2025	MSM
C	REVISED AFTER 07.08.25 MEETING	29.09.2025	MSM
D	REVISED AFTER 30.09.25 SITE VISIT	01.10.2025	MSM
E			




WALL TILES		
NAME	TYPE	
WALL PANELLING PAINTED IN LIGHTER BRANDING GREEN 70GY 10/136		
DARTBOARD EXTRUDED DIAMOND PANELLING STAIN: MEDIUM WALNUT		
DART'S RECESSED AREA, STORAGE/SCREEN UNIT AND DRINKS SHELF: FRAME AND FRONT: STAIN: MEDIUM WALNUT		
DART'S LED LIGHT ROUND FRAME AND COATS HOOKS, BAGS STORAGE MESH : IN BLACK		
RUBBER BACKING OF DARTBOARD RECESS IN BRANDING COLOUR REF: DULUX 01GG 07/070		
FLEXIBLE LED LIGHT WITH DIFFUSER IN WARM WHITE		
DARTBOARD CONTROL PANEL AND STORAGE UNIT TOP STAINED IN EBONY		

FINISHES


PROPOSED SECTION CE : VIP AREA - PANELLED WALL 1 AND DARTBOARD

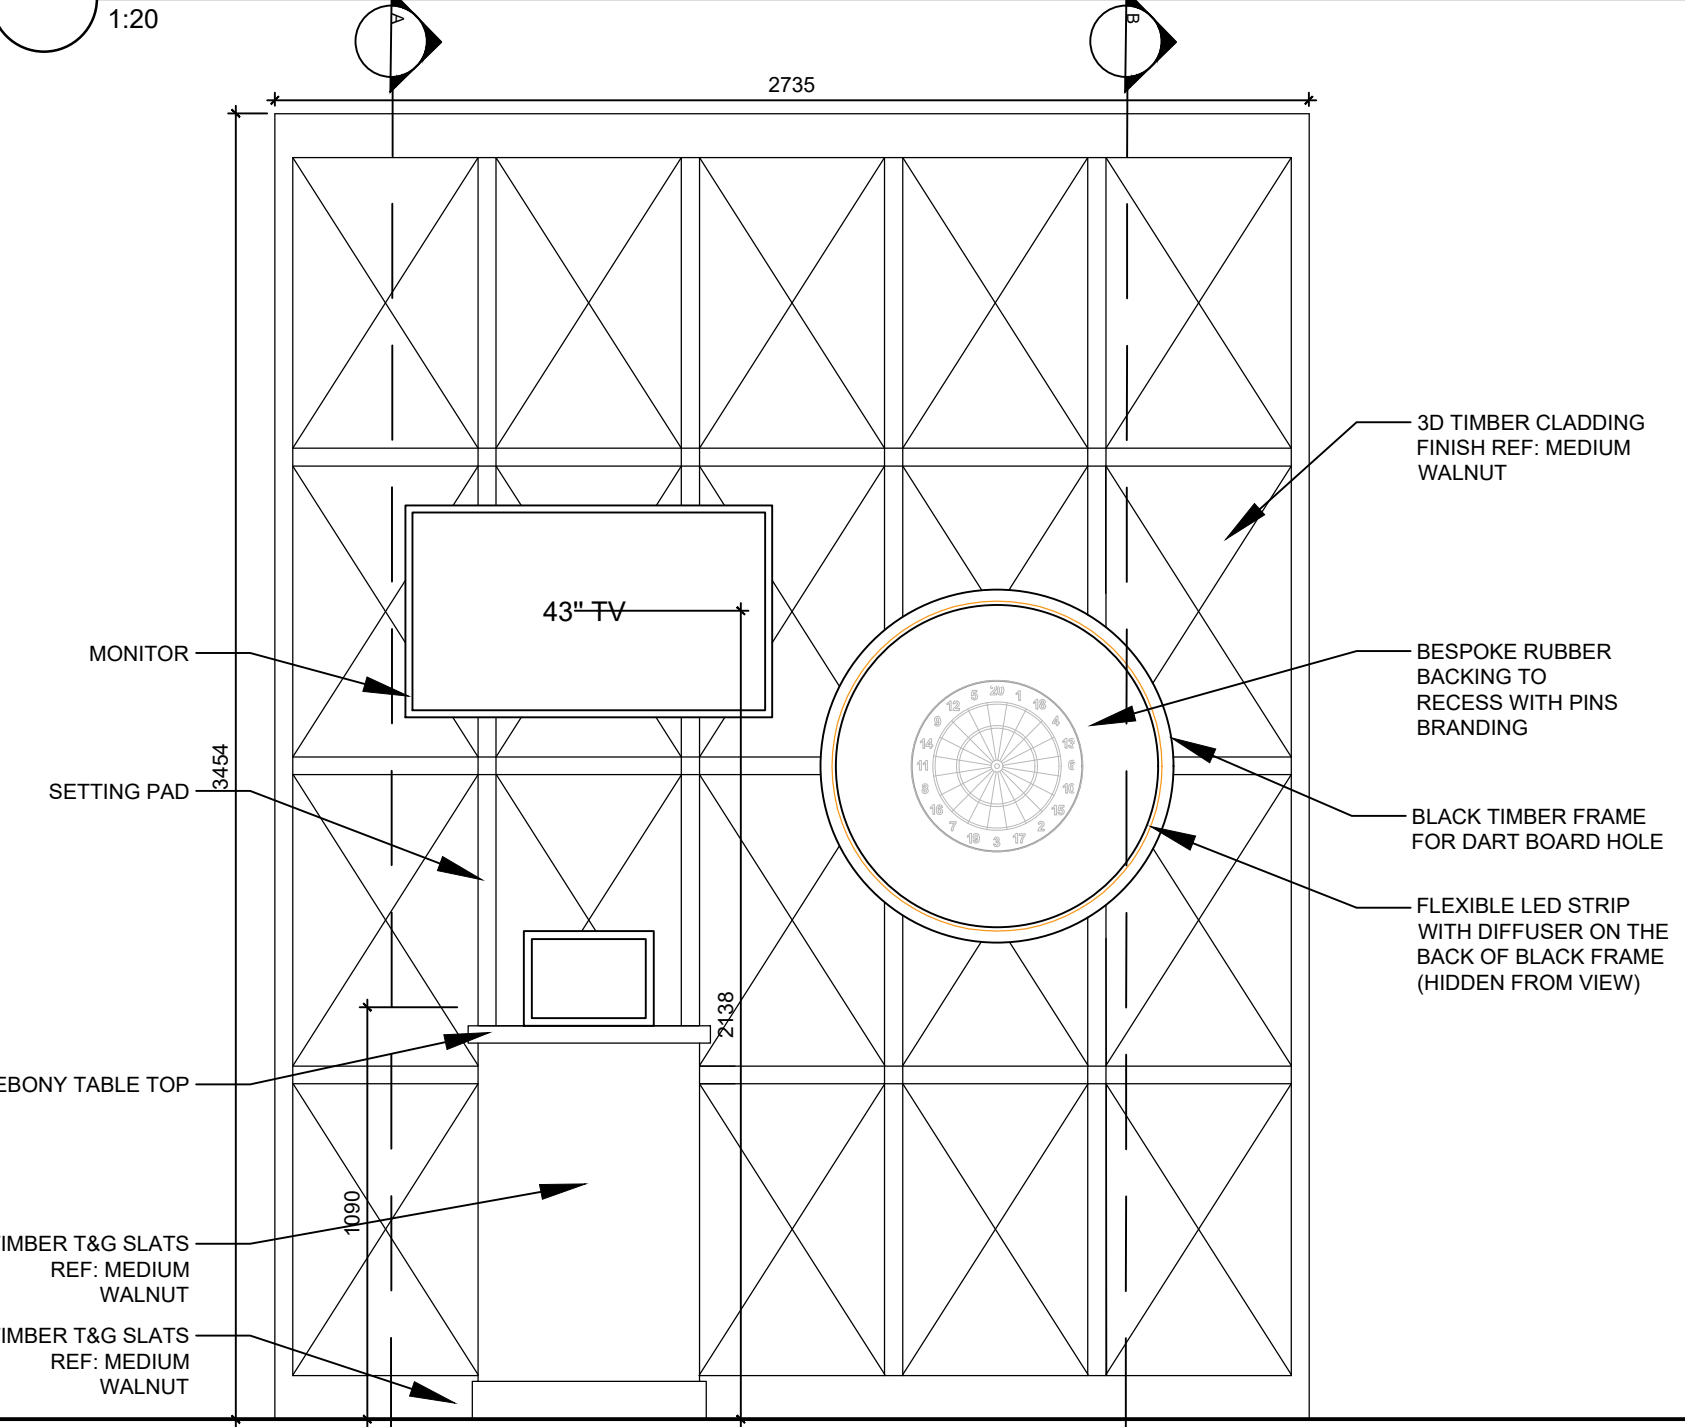


D-CE01 : DARTBOARD

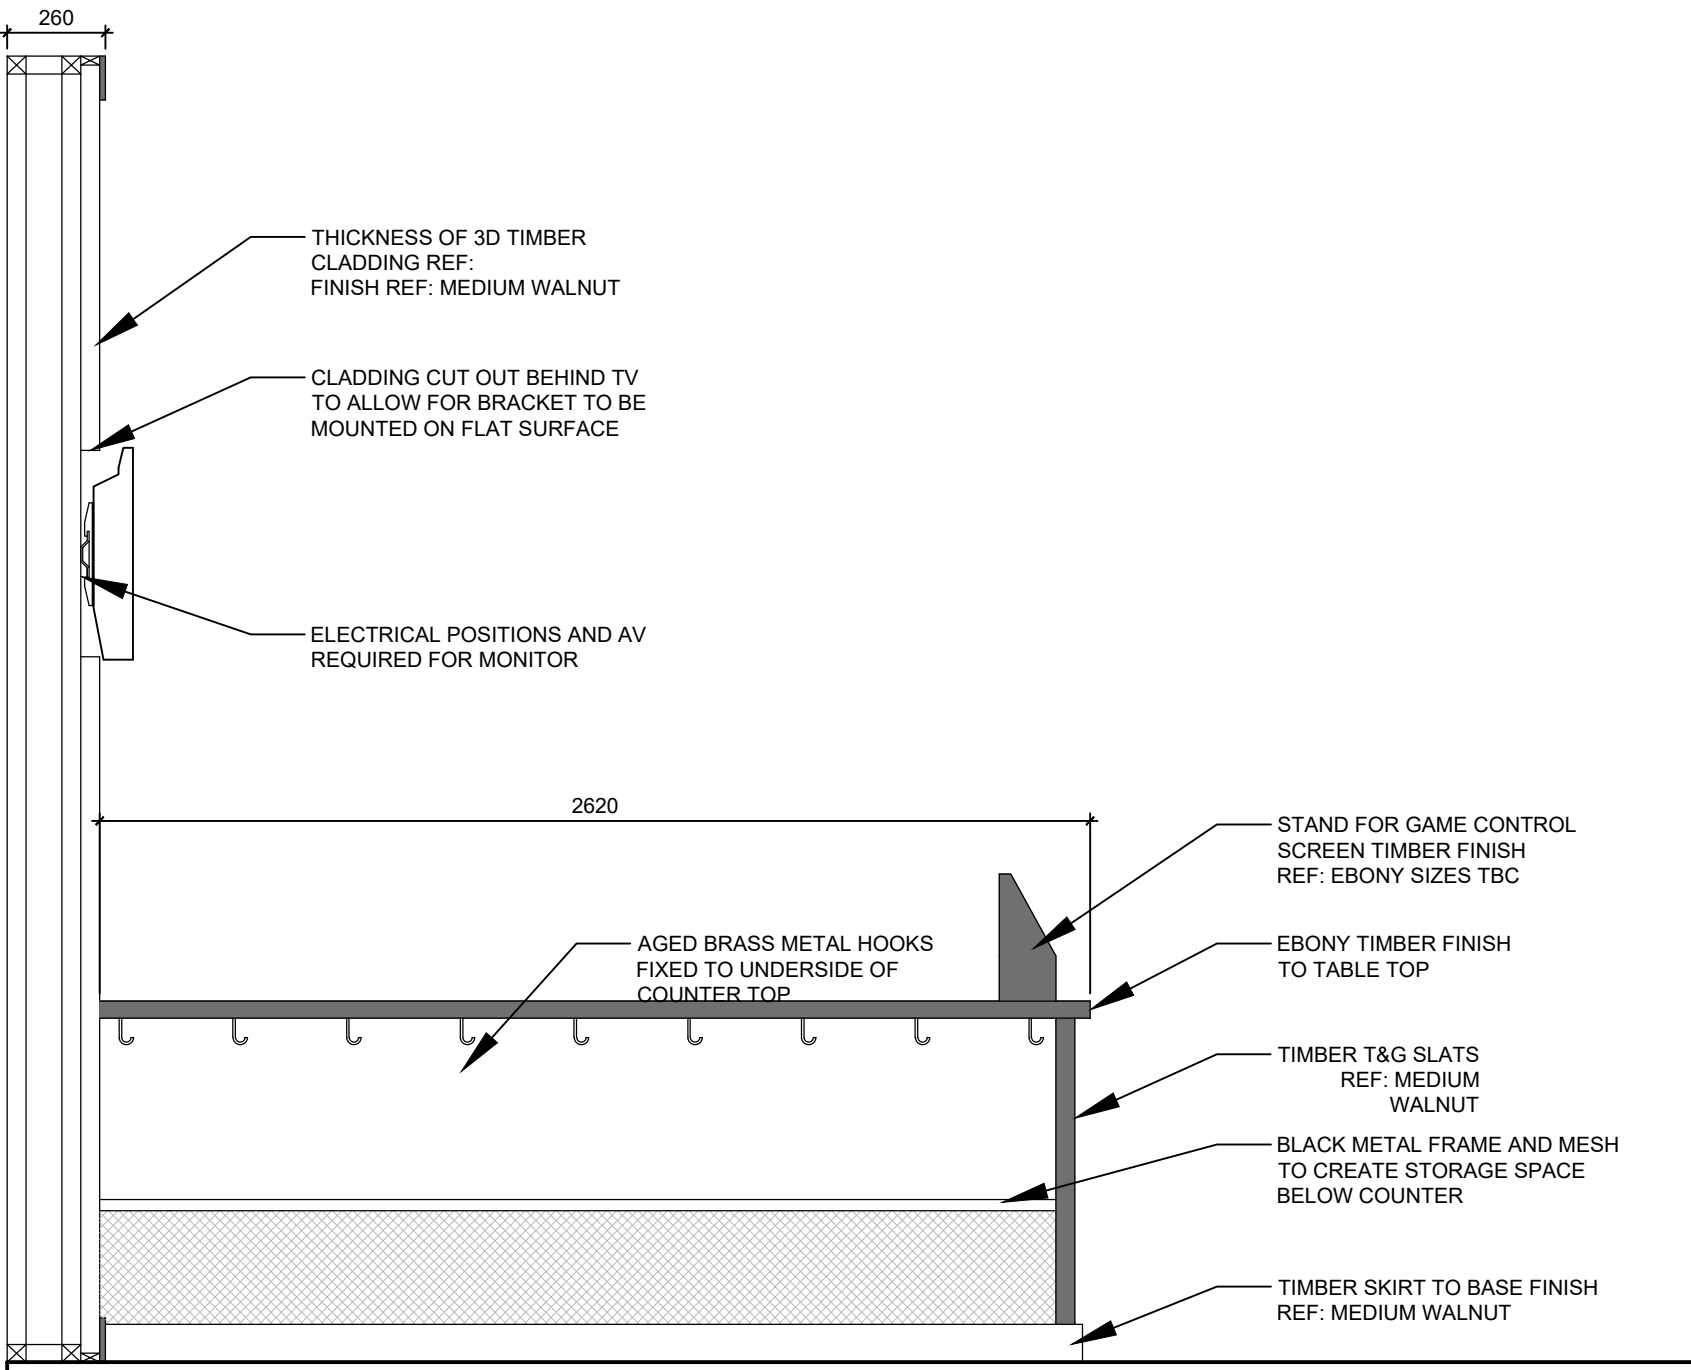

D-CE02 : DARTBOARD STORAGE TABLE SECTION A

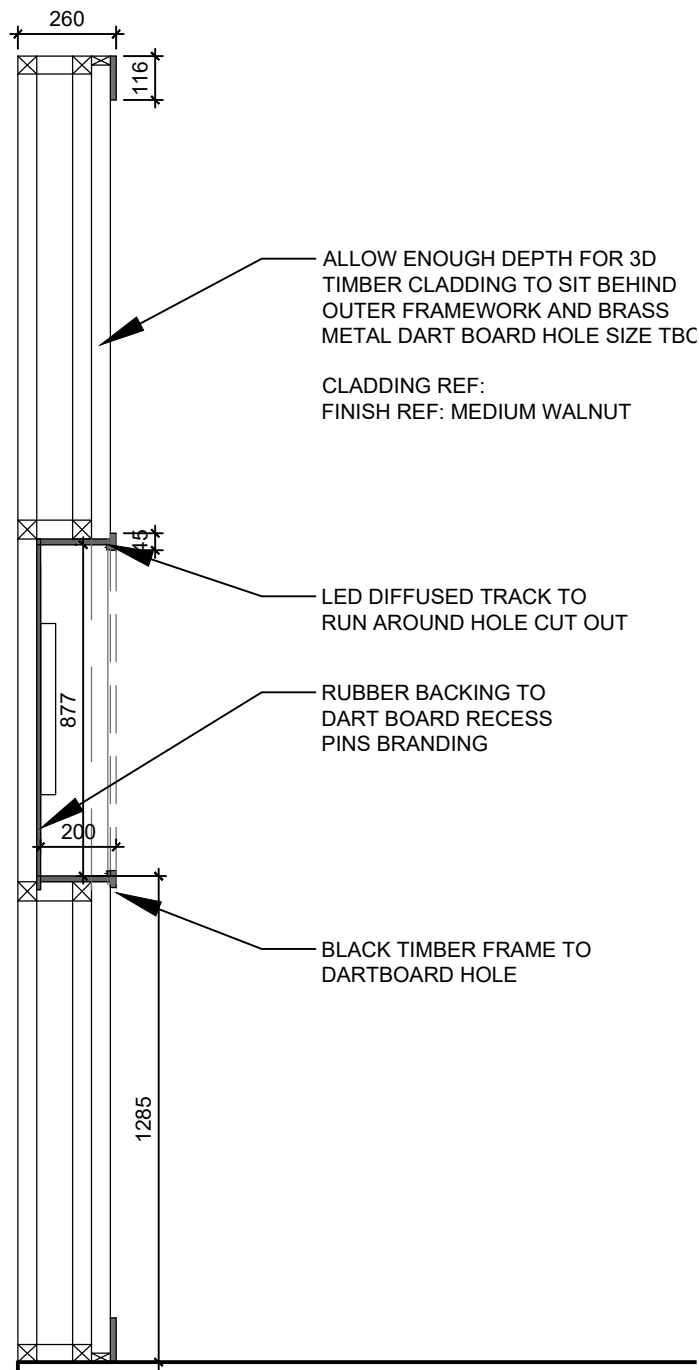

D-CE02 : DARTBOARD STORAGE TABLE SECTION B

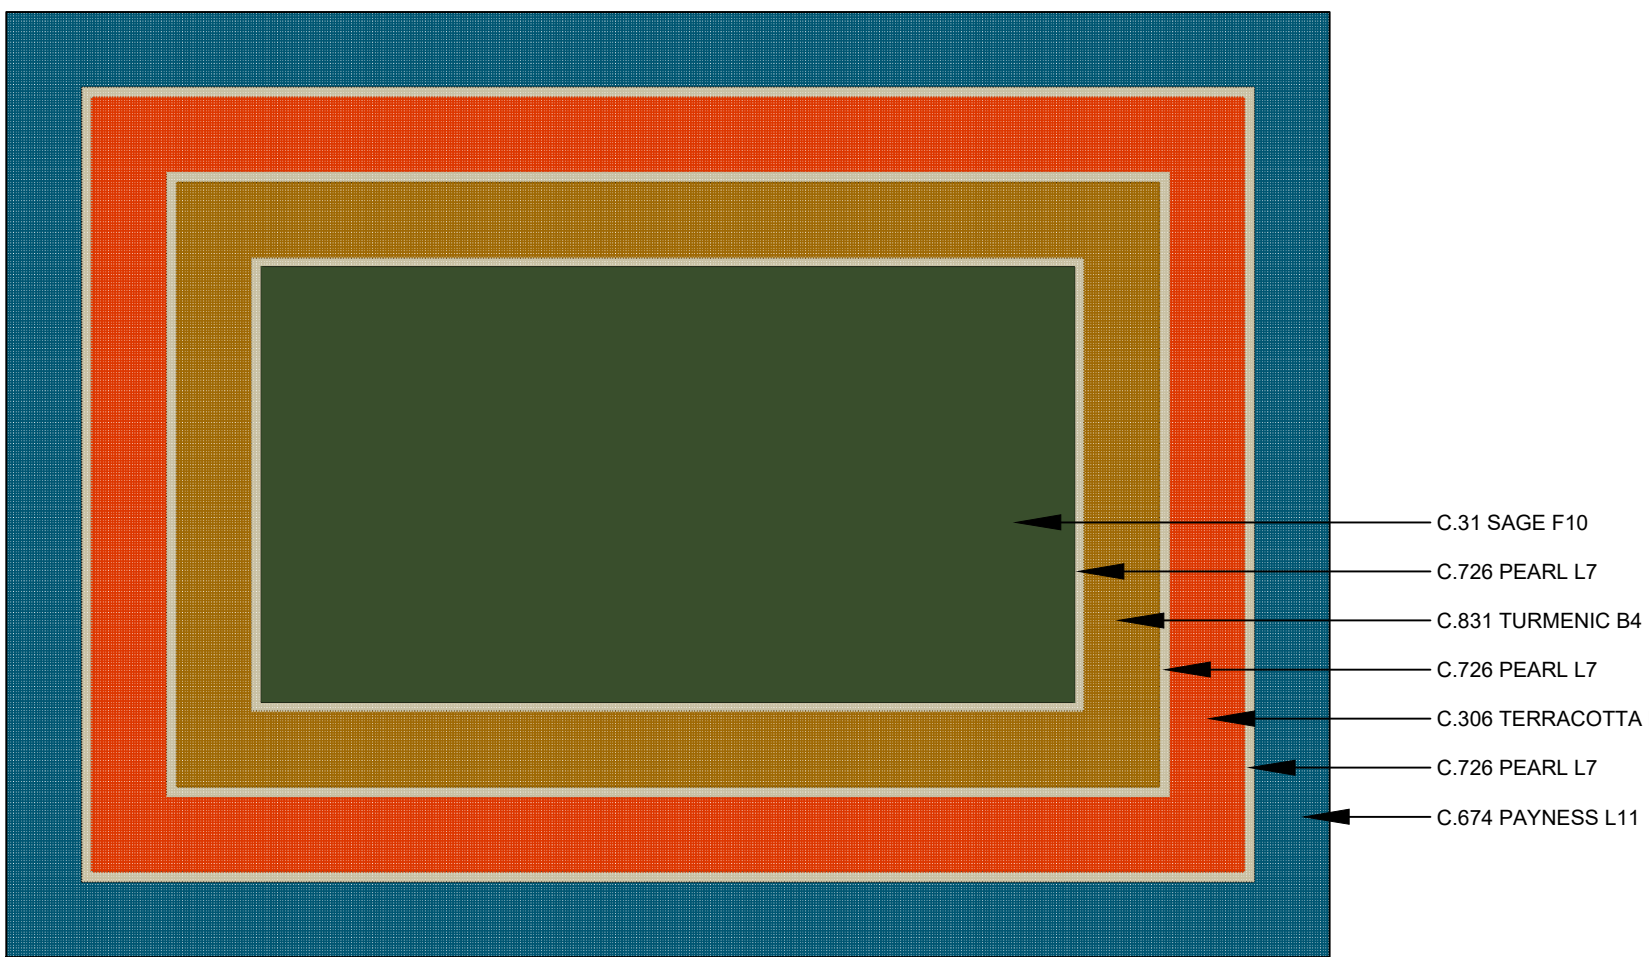

BESPOKE RUG DESIGN (POOL AREA)

HARRISON INCE


ARCHITECTS INTERIOR DESIGNERS

PINS SOCIAL CLUB

SUNLIGHT HOUSE
LITTLE QUAY ST, MANCHESTER M3 3HP

PROPOSED SECTION CE
VIP AREA - PANELLED WALL 1

DATE	NOVEMBER 2025	SCALE	1:20 @ A1
JOB NO.	01	DWG. NO.	AV404 E
DRAWN	CAD/MSM-LEB	CHECKED	

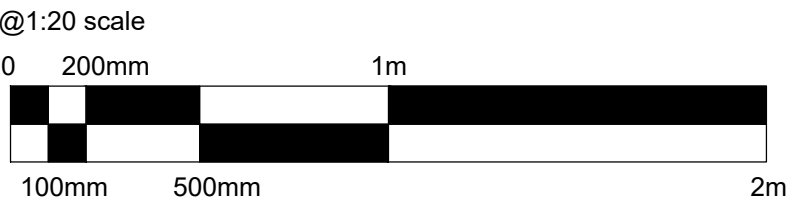

ALL DIMENSIONS TO BE CHECKED
ON SITE BEFORE CONSTRUCTION

FOR TENDER