
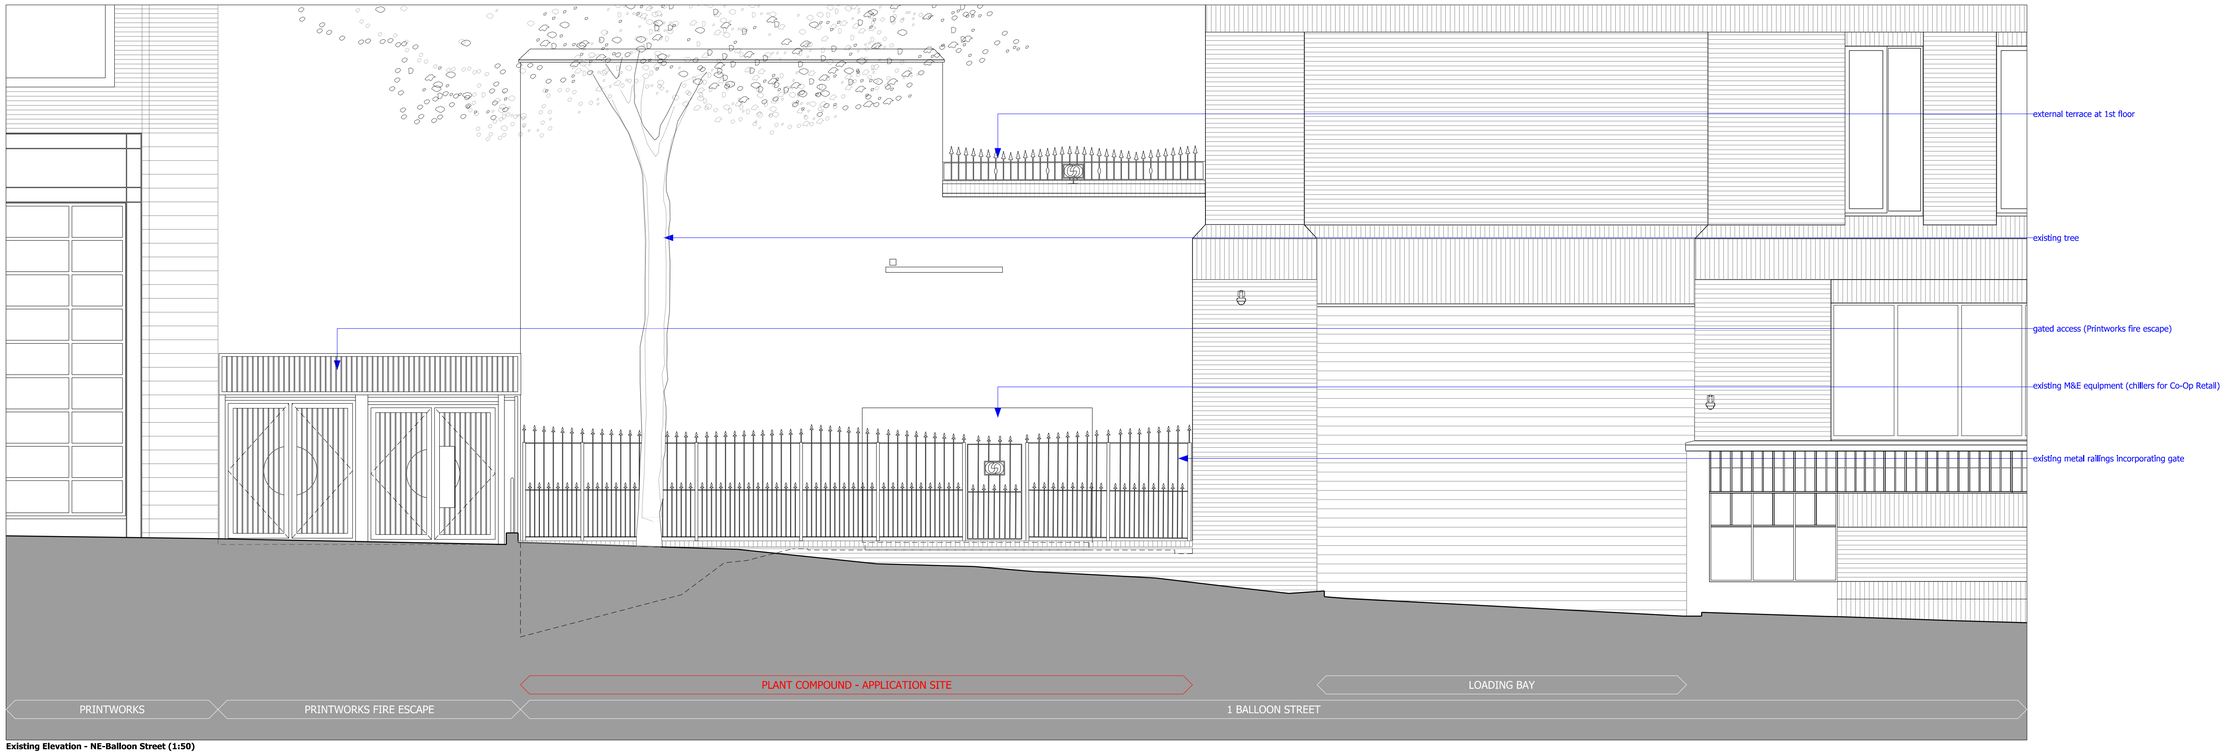


Existing Elevation - NE-Balloon Street (1:50)

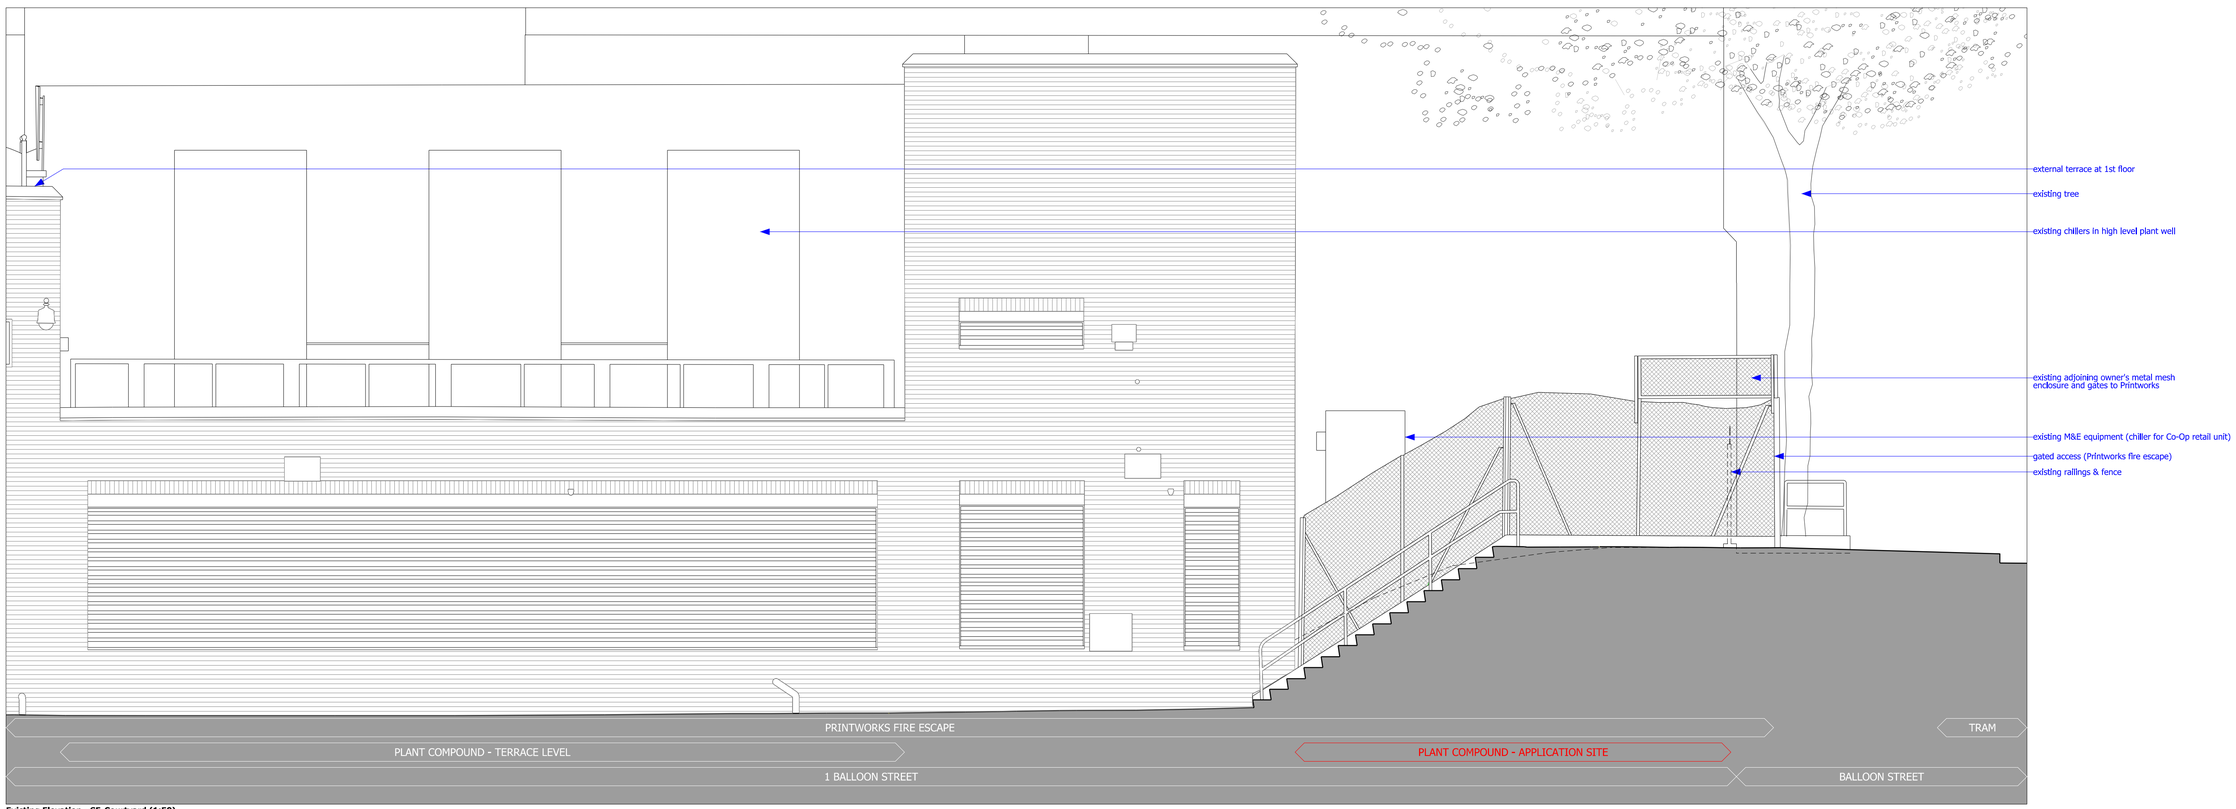

Existing Elevation - SE-Courtyard (1:50)

bridge
architects

address 14 Old Mill Street, Manchester, M4 6DZ
directors Russell Bridge RIBA ARB Victoria Hilton ARB

phone 0161 879 2828 **web** www.bridgearchitects.com
company # 07793934 **email** info@bridgearchitects.com

revision notes
rev P02 - 2026-03-24 - annotation added

project 1 Baloon Street, Manchester
client Wittington Investments Ltd
job no. 0276
drawing no. al(05)011

drawing title Existing Detailed Elevations
drawing scale 1:50 @ A1; 1:100 @ A3
drawing created November 2025
drawing rev P02

PLANNING

bridge
architects

Do not scale from this drawing - use figured dimensions only.
This drawing is the property of Bridge Architects and may not be reproduced in any form without prior written consent.
Issue of the drawing does not import any real or implied copyright licence.