


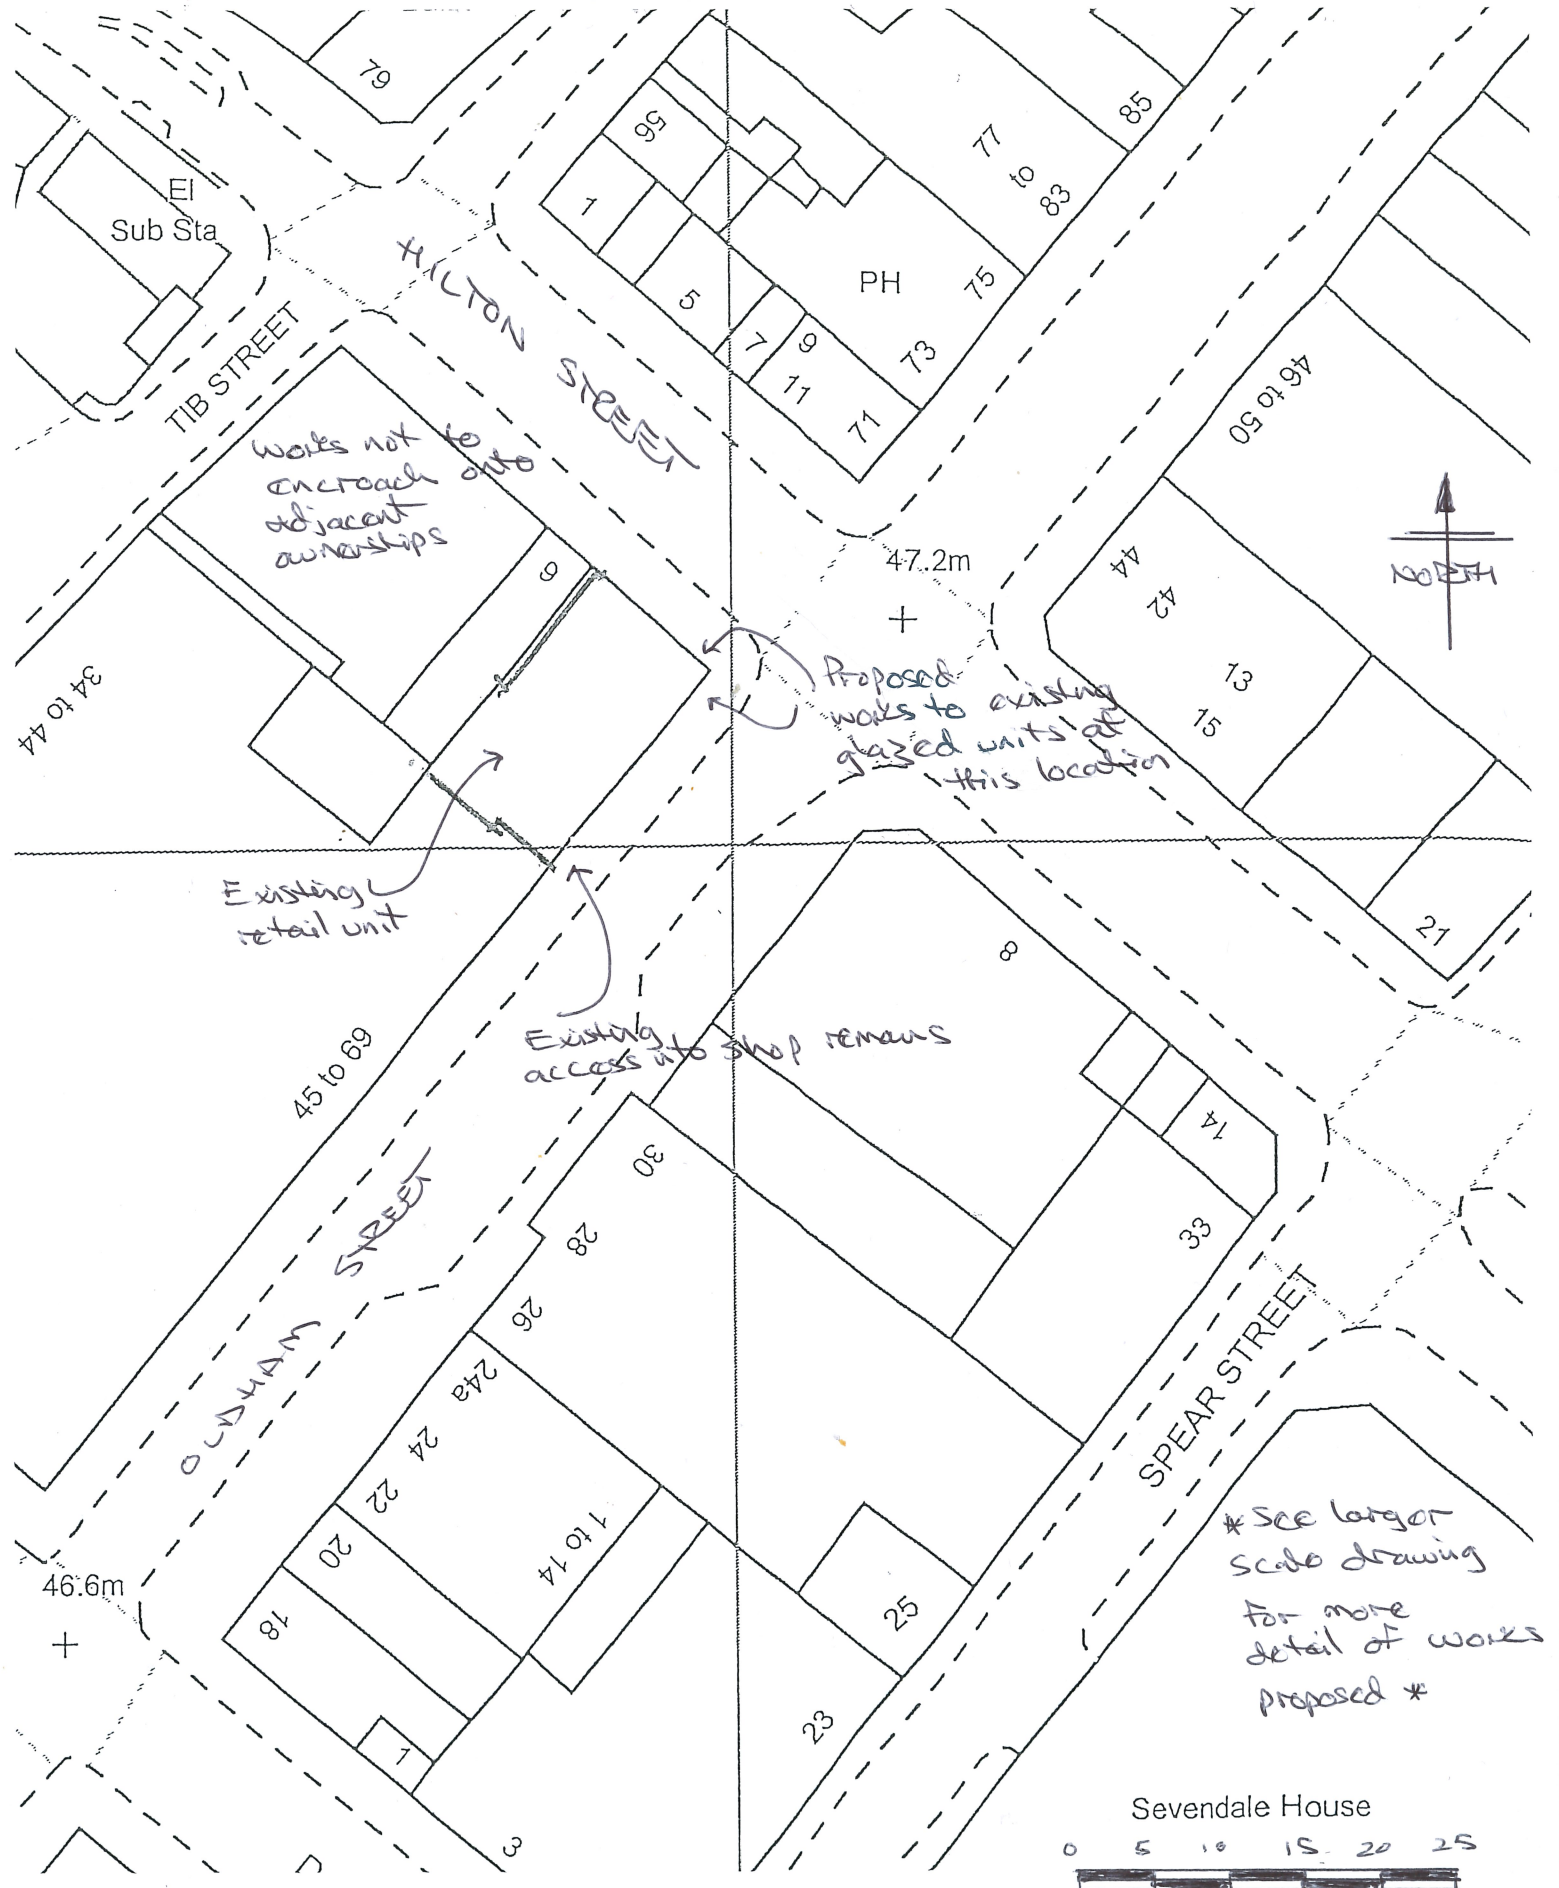

BLOCK PLAN

DRG. 2031/10/BP1
 SCALE 1:500 @ A4
 DATE MARCH 2026

EXTERNAL ALTERATIONS AT:
 65 OLDHAM ST., MANCHESTER