Copyright of this drawing is vested in 5plus Architect and it must not be copied or reproduced without written consent. Figured dimensions only are to be taken from this drawing. DO NOT SCALE OFF THIS DRAWING ..... IF IN DOUBT ASK

All contractors must visit the site and be responsible for taking and checking all dimensions relative to their work. 5plus architects are to be advised of any variation between drawings and site conditions.

Electronic data/ drawings issued as 'read only' and should not be interrogated for measurement. All dimensions and levels should be 'read only' from those values stated in text, on the drawings

CONSTRUCTION - It is considered that the proposed works are within the scope of a competent Contractor and as such no unusual hazards have been identified, refer to relevant Keyr Symbol Schedule/ Designers Risk Assessment.

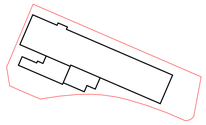

N

Colour Fill Legend - GA

- FOH
- BOH
- Plant
- Double
- Double 1.2
- Family 2
- Family 2.2
- Family 2.2A
- Triple 2.1
- Triple 2.2
- Twin 3
- UA 4
- UA 4.1
- ID5+ 5
- ID5+ 5A
- ID5+ UA 6

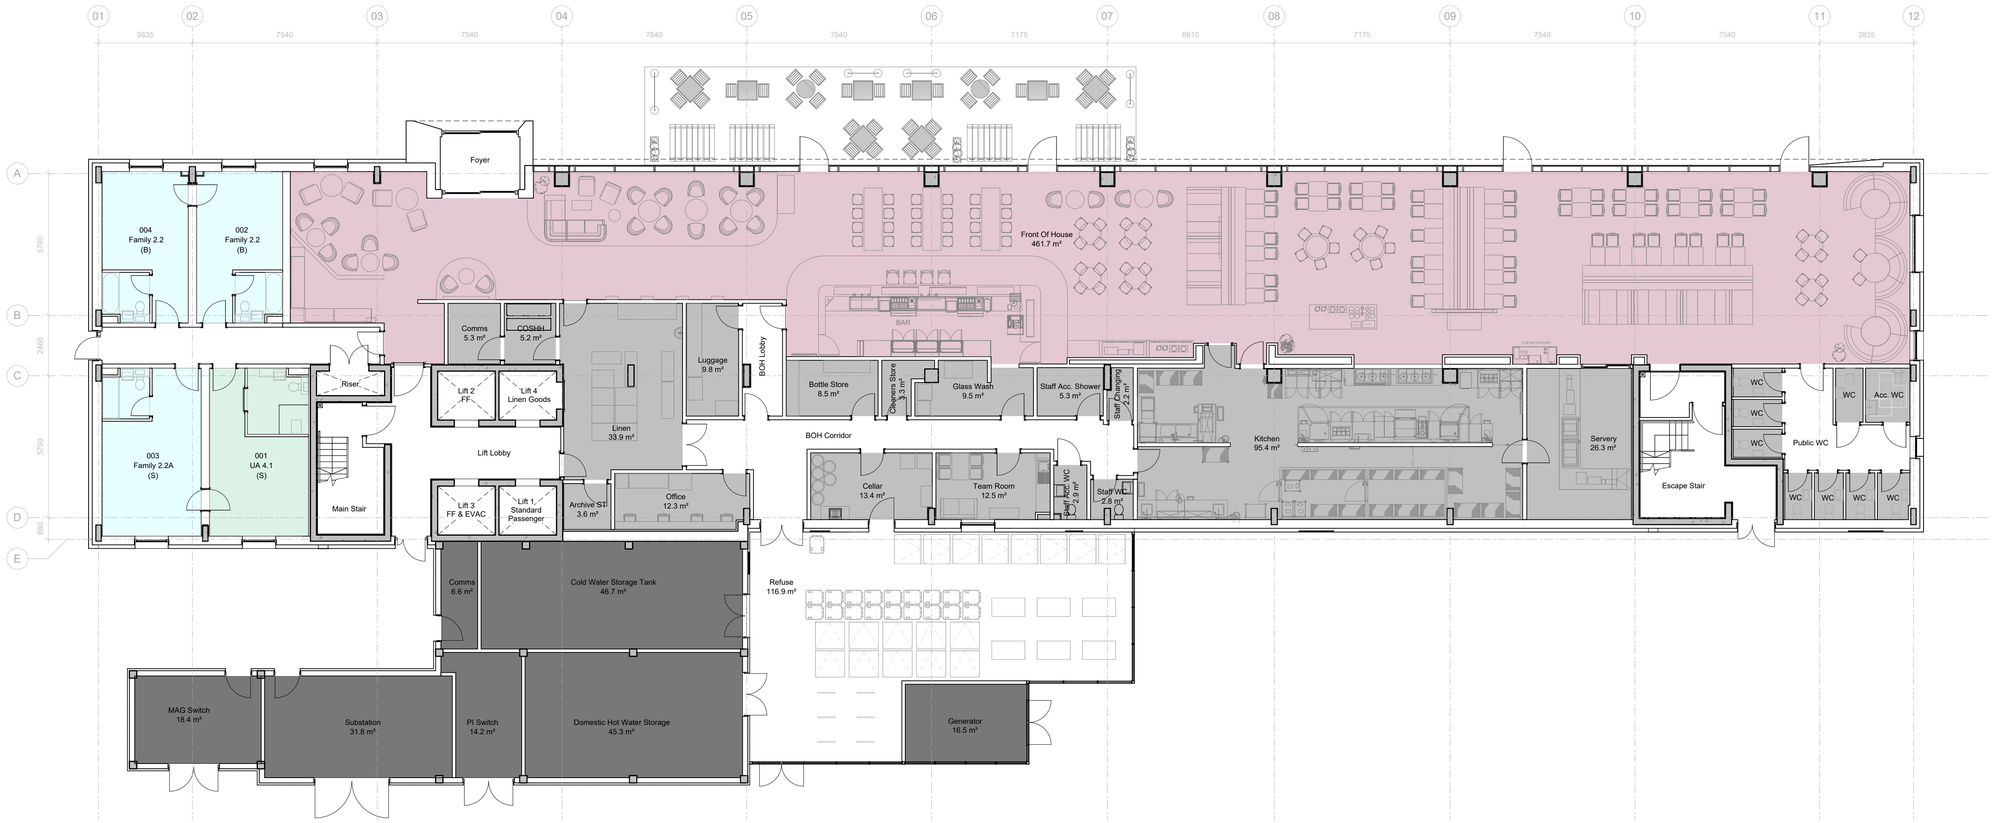

No.	Package
01	Area Plans
02	Site / Location Plans
03	GA Plans
04	GA Sections
05	GA Elevations
13	Ground Floor Slabs
20	Upper Floor Slabs
21	External Walls
22	Internal Walls
24	Stairs / Cores
27	Roofs
31	External Openings
32	Internal Openings
34	Architectural Metalwork
35	Ceilings
42	Internal Wall Finishes
43	Floor Finishes
45	Ceiling Finishes
46	Rooms
68	Fire Protection
71	Signage
74	Sanitary
75	Access & Maintenance
SK	Sketch Drawings

P03	28/01/26	Switch/Substation reconfiguration
P02	14/01/26	Switch and substation amendment
P01	19/12/25	Stage 4 first issue

5plus

Manchester. 0161 228 0211
Fourth Floor, The Hive, 47 Lever Street,
Manchester. M1 1FN

London. 0207 253 7644
The Leather Market, Weston Street,
London. SE1 3ER

5plusarchitects.com

PROJECT:
Airport City

TITLE:
General Arrangement Plan - Level 00

SCALE:
1 : 125 @ A1

DRAWN:
JM

CHECKED:
JB

STATUS:
S2 - For Information

DRAWING NO:
H5PI-5PA-03-00-DR-A-2200

REV:
P03