# MANCHESTER - 102-104 Market St

# Fountain Street Elevation

STATUS

PLANNING CONSULTATION

Stage 1

| OPS | H&S | BC |
|---|---|---|
| | | |

Stage 2

**REV A 26.03.26**
Updated with section through glazing and louvre

PROJECT

TITLE

**Fountain St - Louvres PROPOSED**

DRAWING No.

**WAS-MKT ST-02**

| REVISION | DATE | SCALE @ A3 |
|---|---|---|
| A | 25.11.25 | 1:150 |

SCALE BAR: 1:150

0 1 2 3M

NORTH

わさび
wasabi
sushi & bento

## PROPOSED

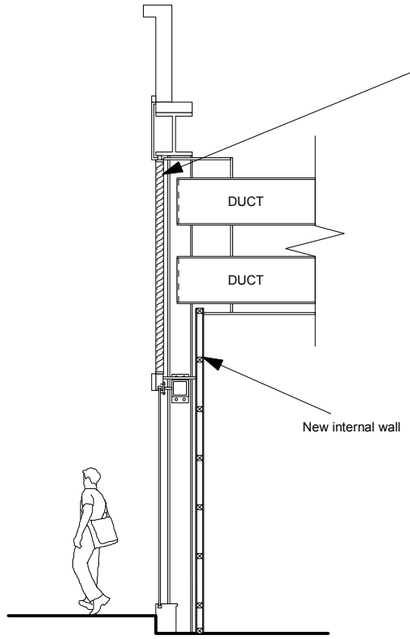


**Fountain Street Section AA**

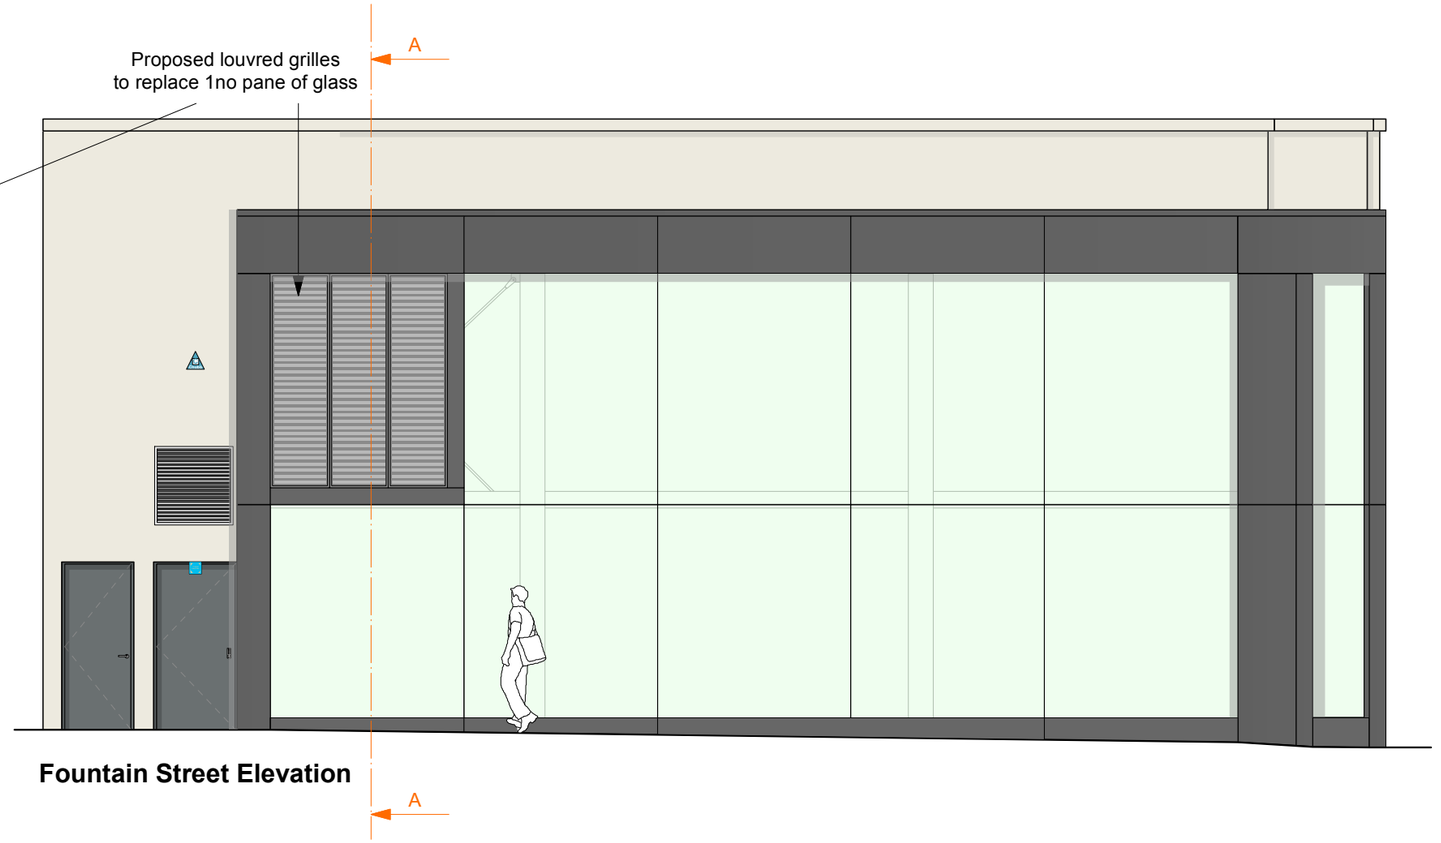


**Fountain Street Elevation**
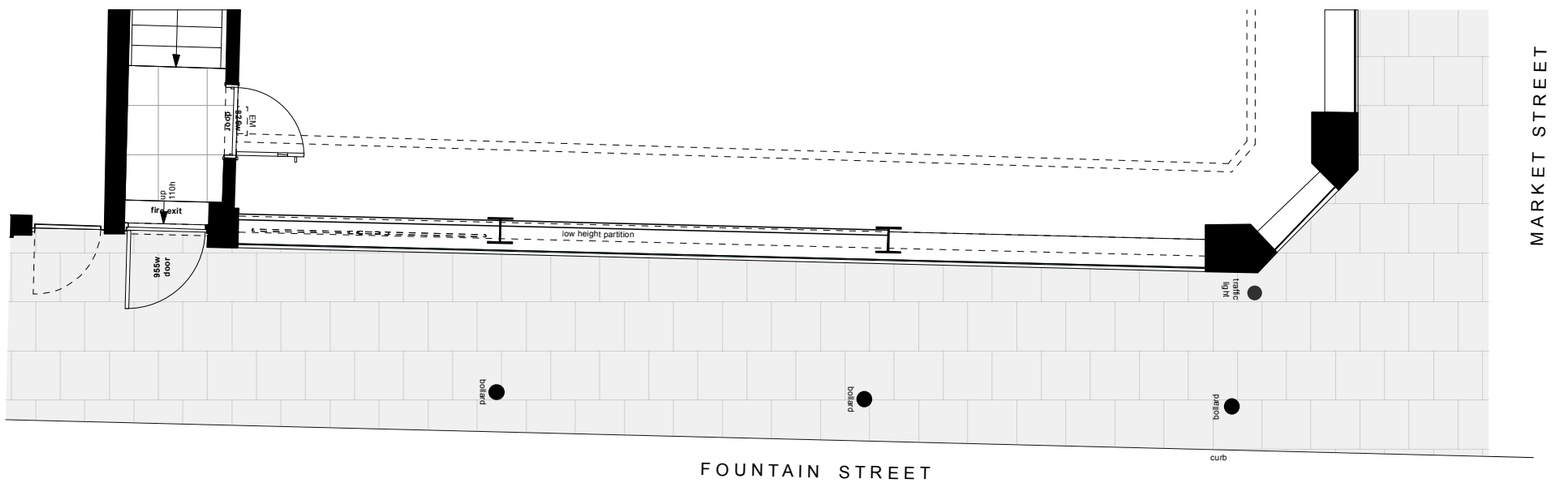
existing shopfront photograph