


Do not scale from this drawing. All dimensions to be checked on site prior to manufacture and construction. This drawing is the property of Harrison Ince Holdings Limited and should not be reproduced without permission.
All discrepancies to be brought to the attention of the architect immediately.
This drawing is to be read in conjunction with the specification / bill of quantities and related drawings.

REVISIONS


-	PLANNING ISSUE	26.11.25	GW
A	VINYL OPTION CONFIRMED	09.01.2025	IB

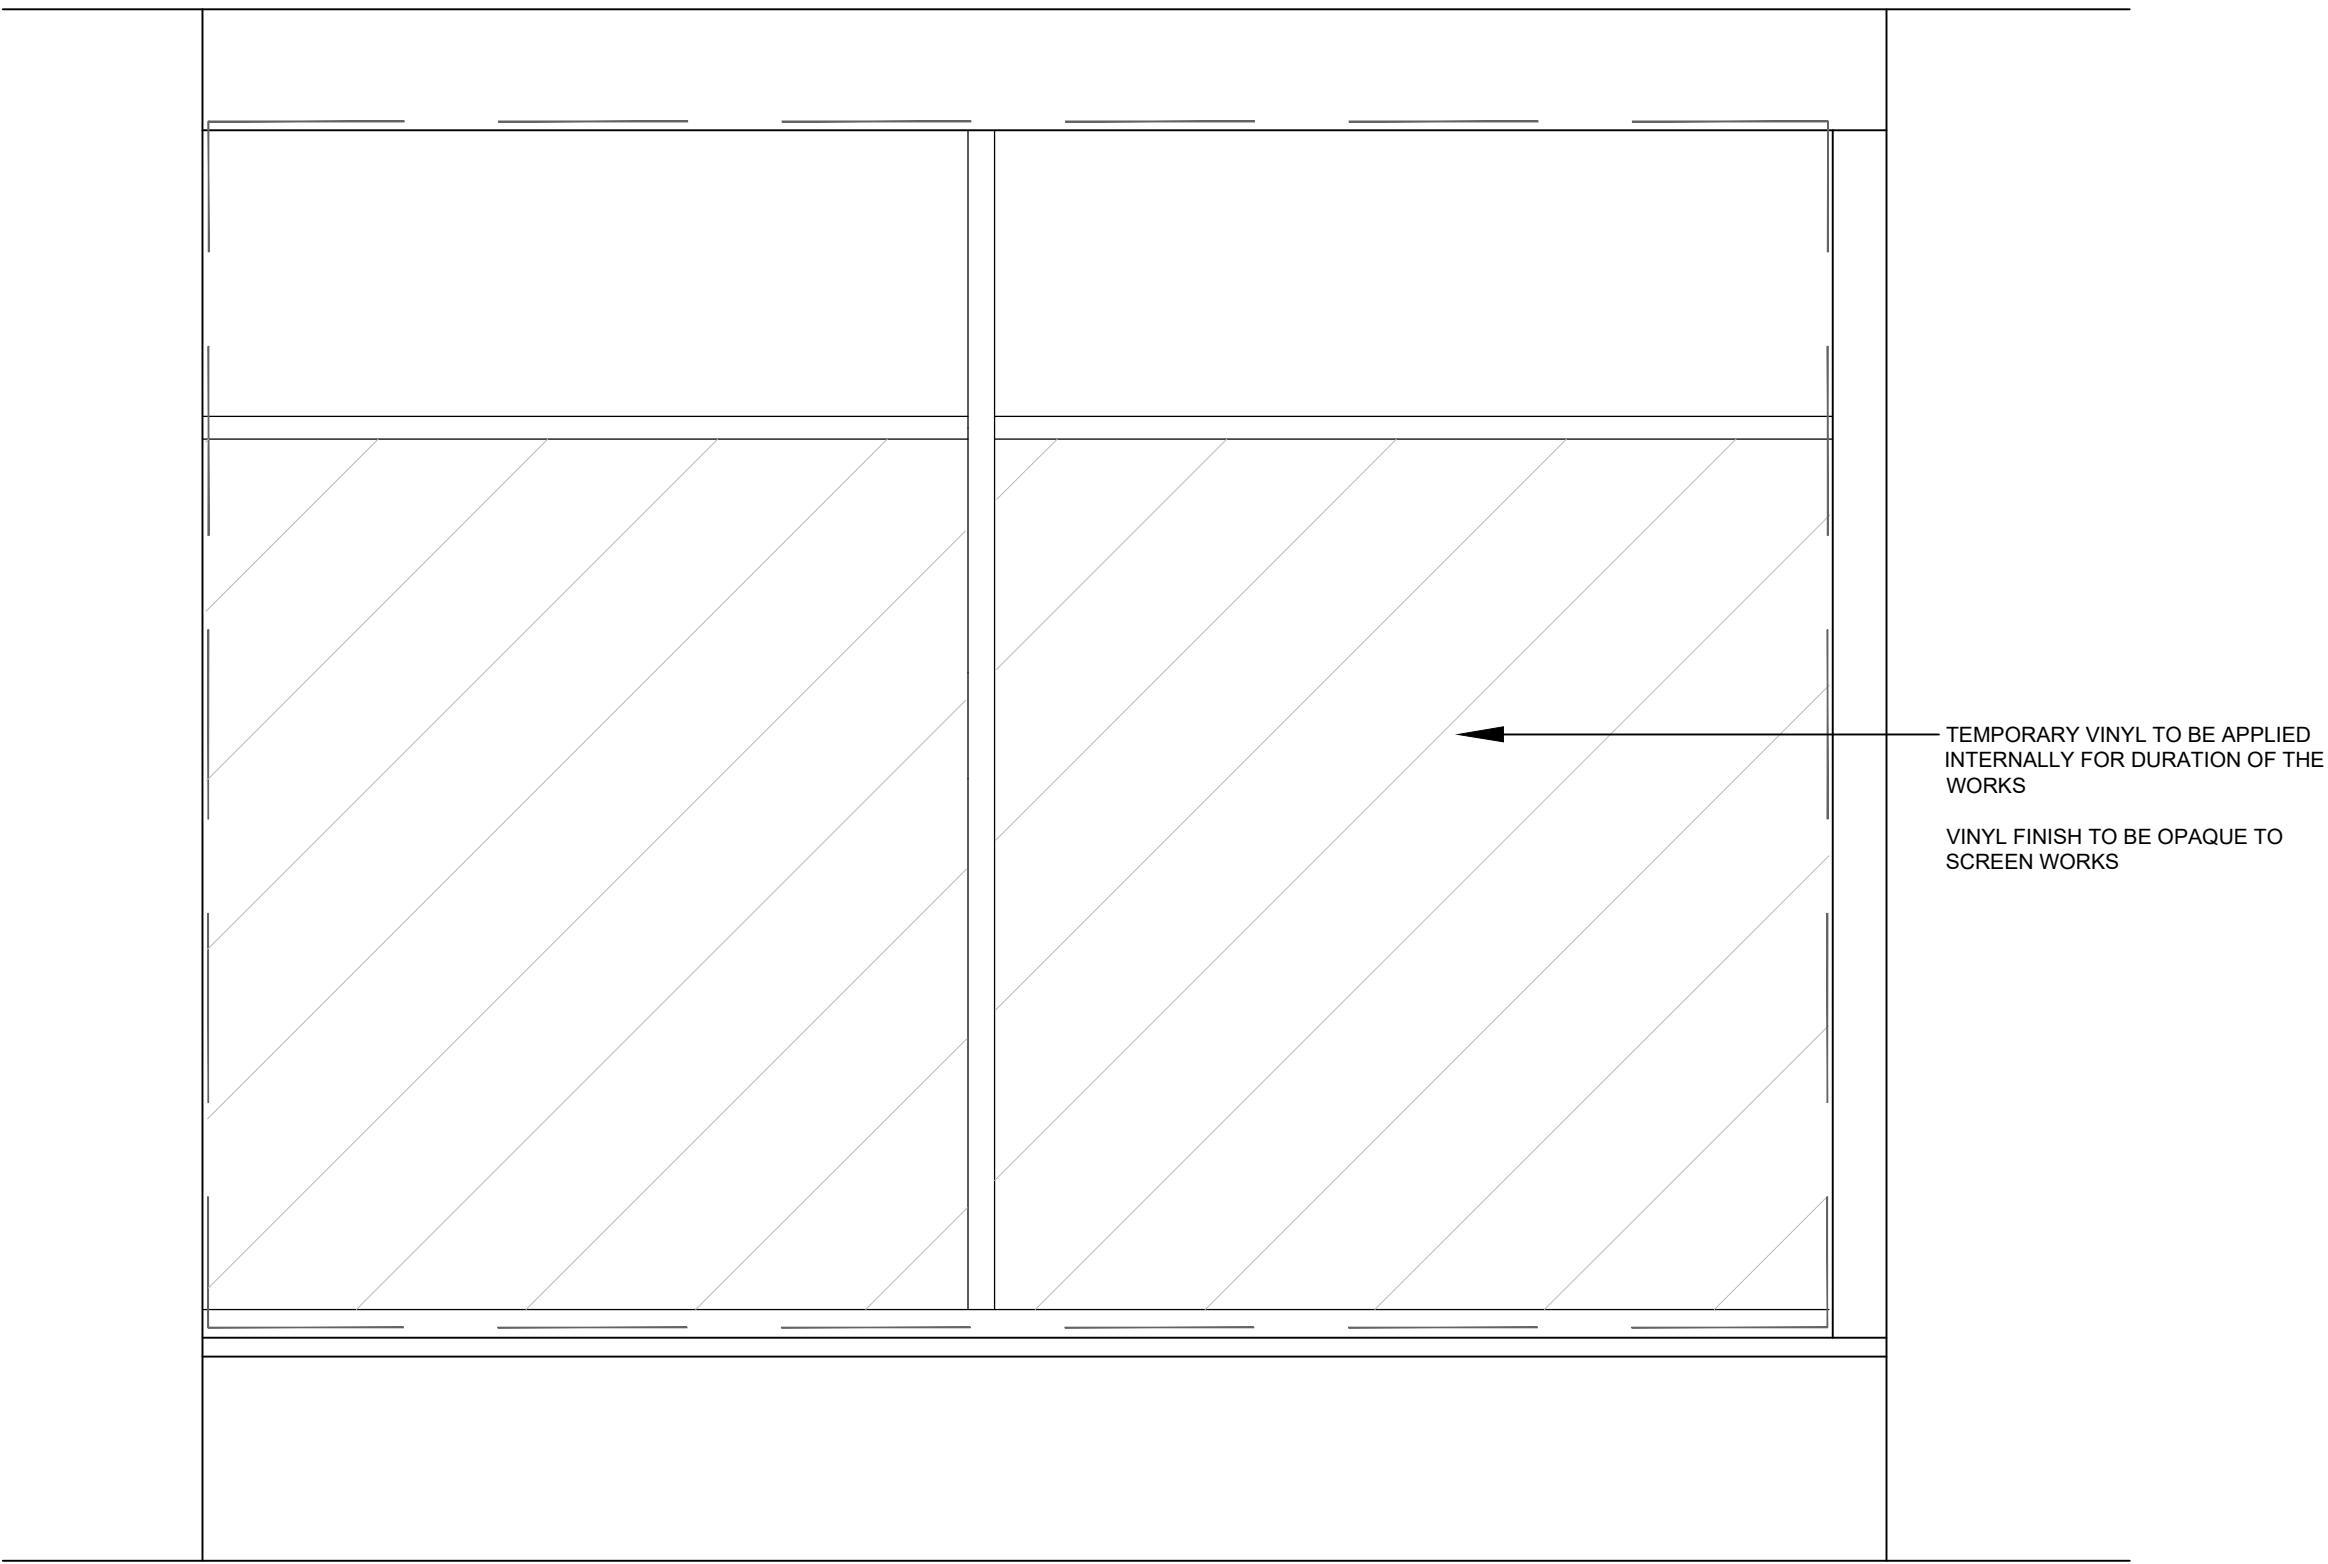


PROPOSED VINYL - INTERNAL ELEVATION AA
1:20



PROPOSED VINYL - EXTERNAL ELEVATION AB
1:20

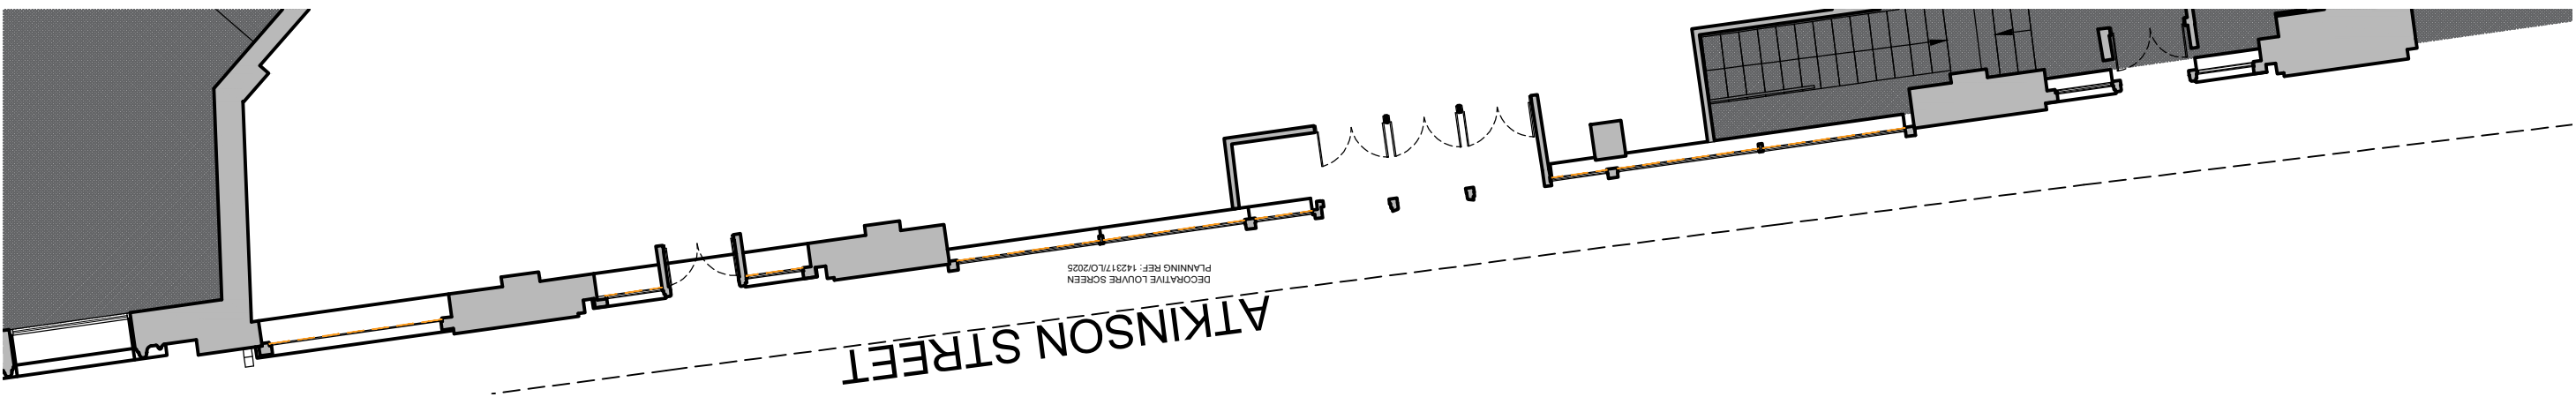

PROPOSED VINYL LOCATIONS - ATKINSON ST
1:100

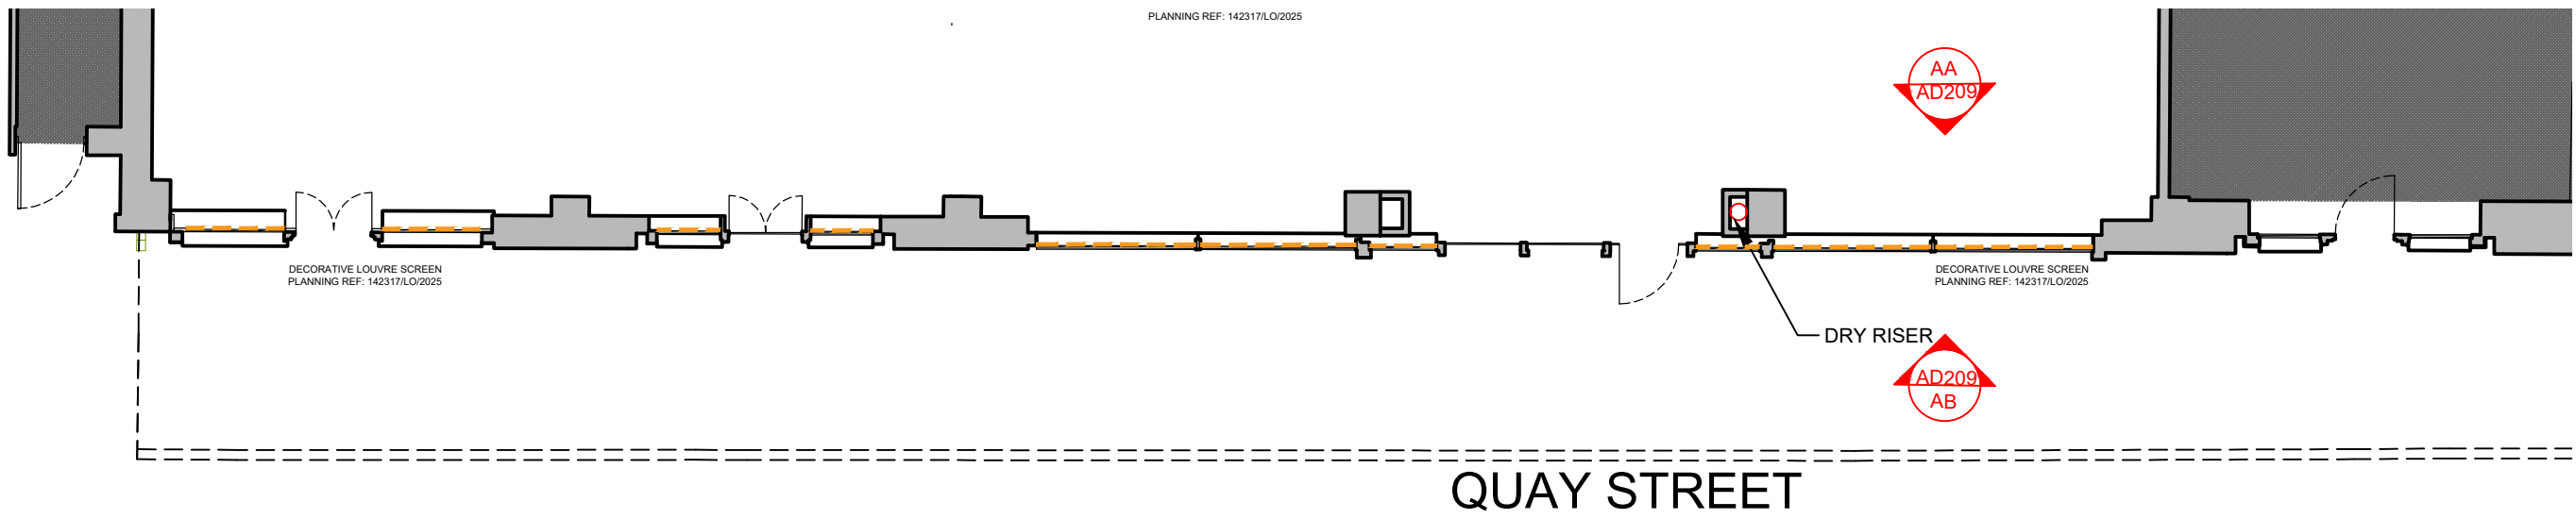


PROPOSED VINYL LOCATIONS - QUAY ST
1:100

PROPOSED VINYL/BLIND LOCATIONS

FOR PLANNING

ALL DIMENSIONS TO BE CHECKED
ON SITE BEFORE CONSTRUCTION

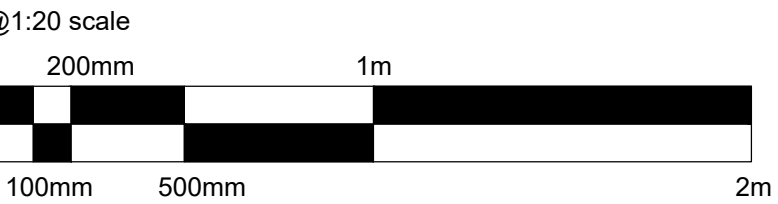

HARRISON INCE

ARCHITECTS INTERIOR DESIGNERS

PINS SOCIAL CLUB

CLIENT

SUNLIGHT HOUSE
LITTLE QUAY ST, MANCHESTER M3 3HP

QUAY STREET
PROPOSED TEMPORARY SIGNAGE

DATE NOVEMBER 2025

JOB NO. 01

DRAWN CAD/GW


CHECKED

SCALE 1:50 @ A1

DWG. NO. AD209 A

SECOND FLOOR
EASTGATE
2 CASTLE STREET
MANCHESTER
M3 4LZ
TEL: 0161 236 3050
EMAIL: admin@harrison-ince.co.uk

01 - 1365 x 2210

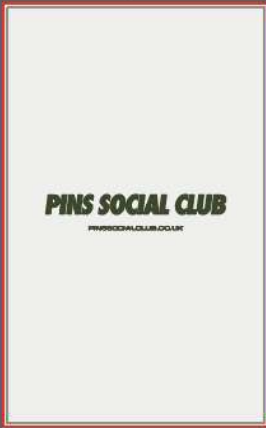

02



03



04 - 2225 x 1350



05



06



07




08




09 - 2180 x 2255




10 - 2185 x 2290

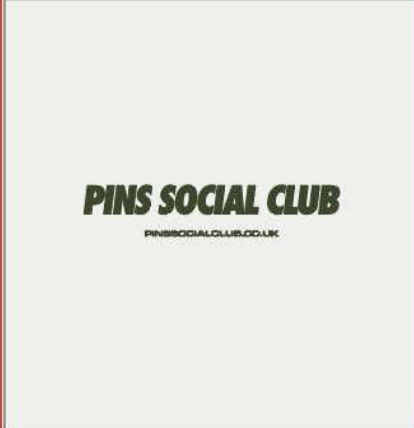


11

 

12

 

13 - 2175 x 2260

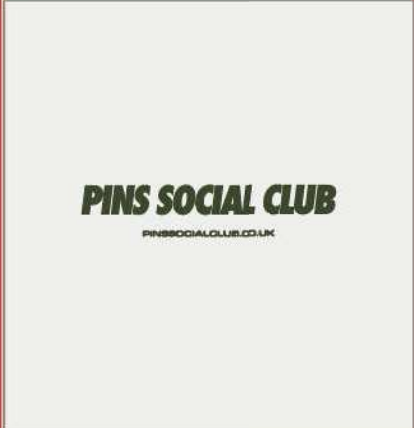

14 - 2180 x 2280



15 - 2545 x 2265



16




17




18 - 2130 x 2300




19 - 2120 x 2300

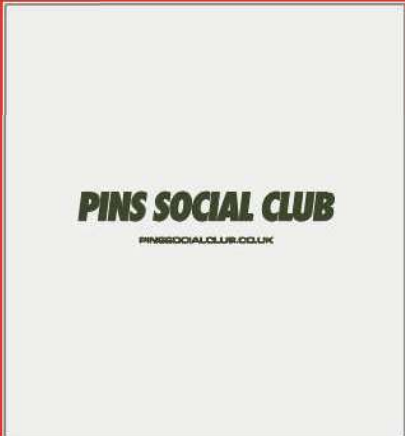

20

 

21

 

22 - 2100 x 2270



23 - 2125 x 2300

