

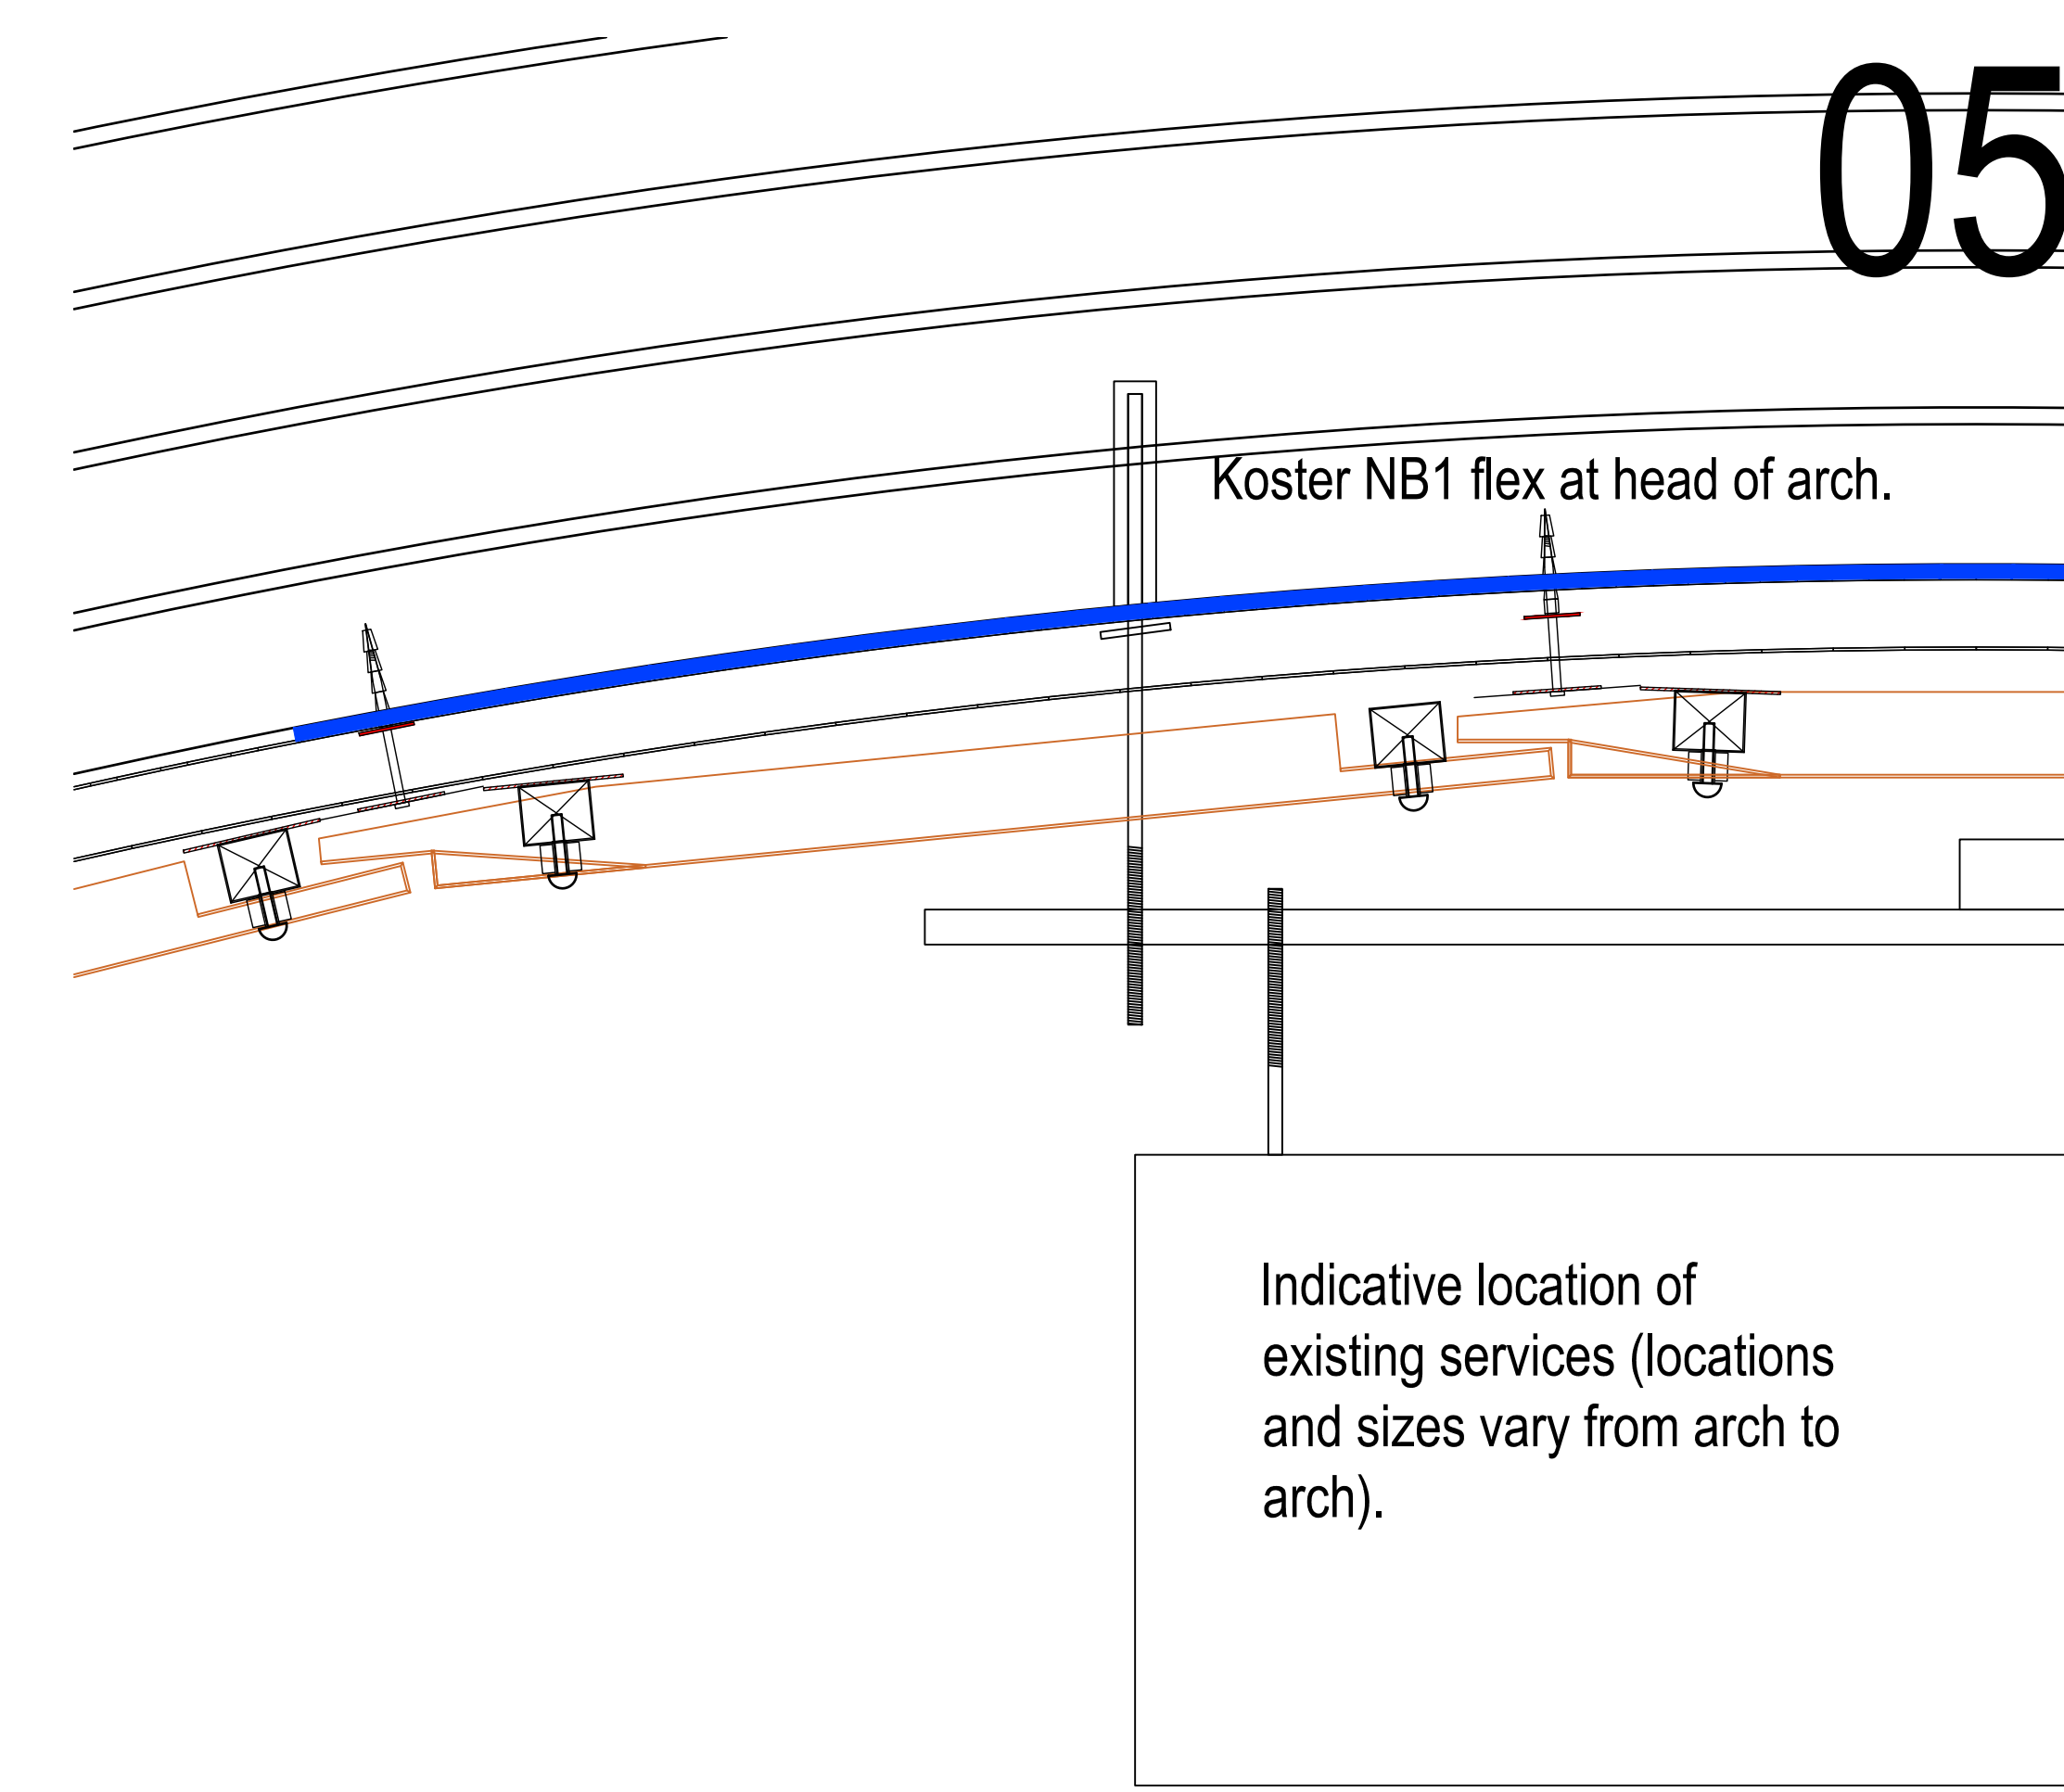
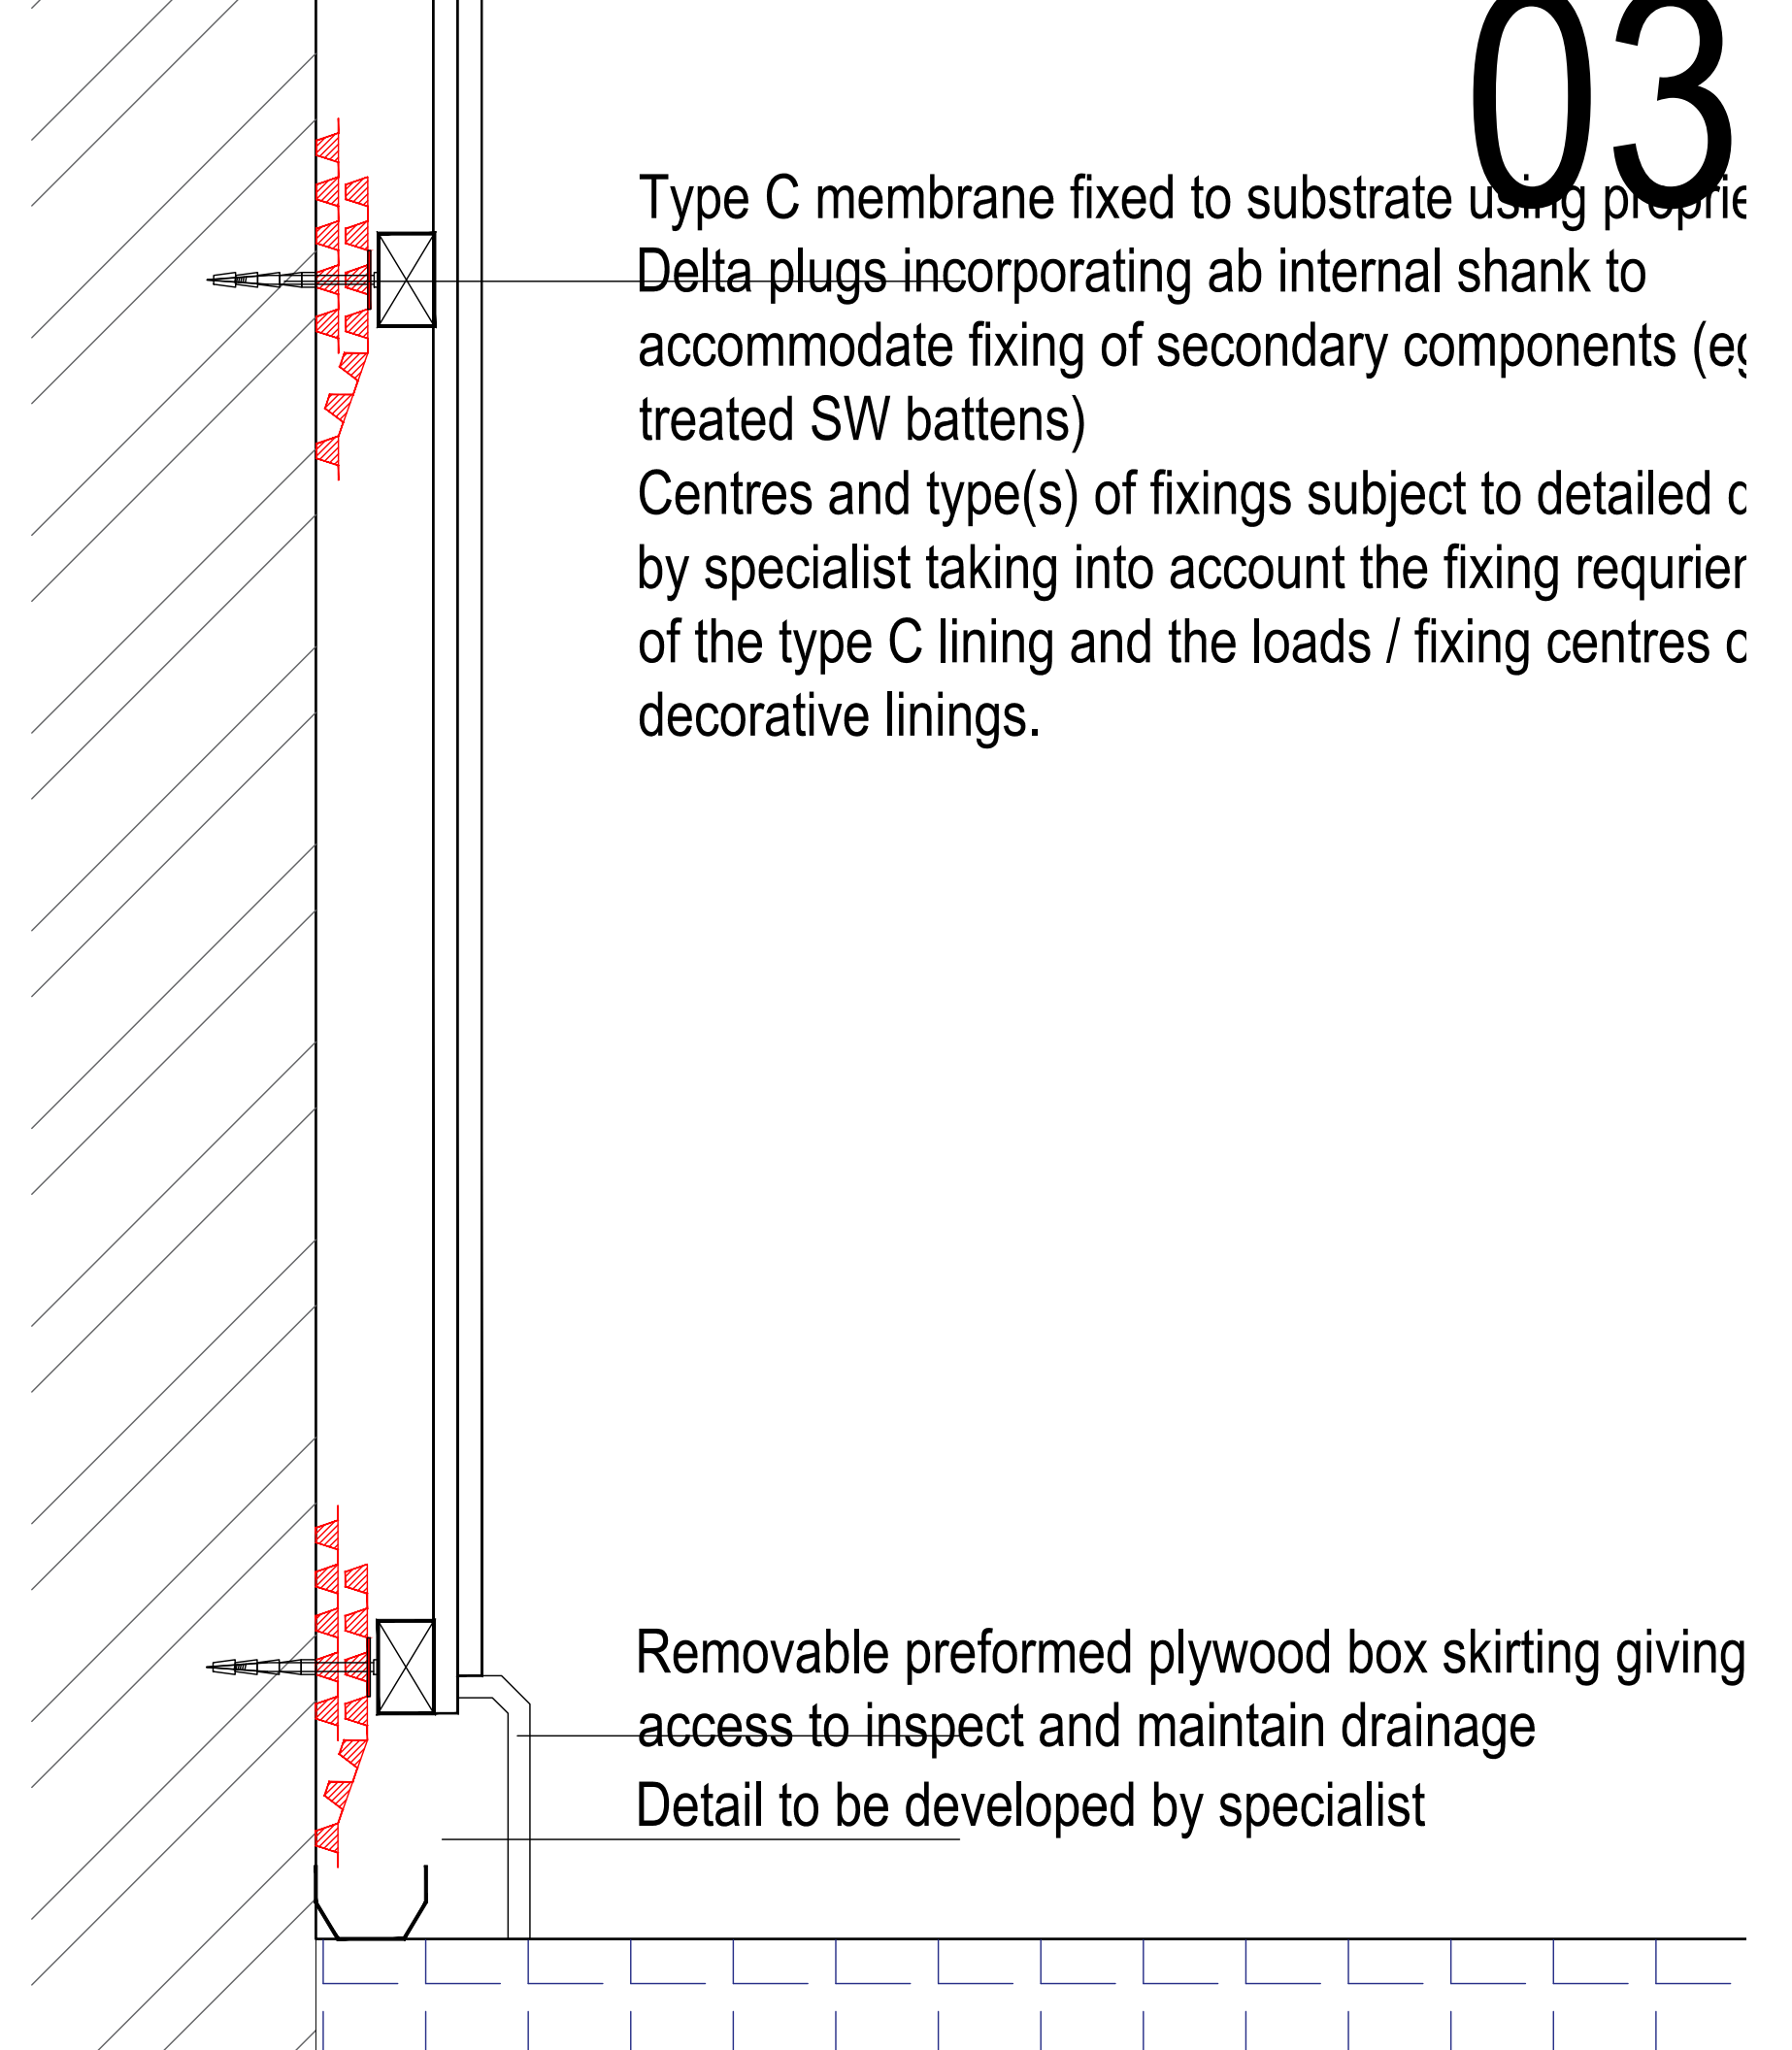


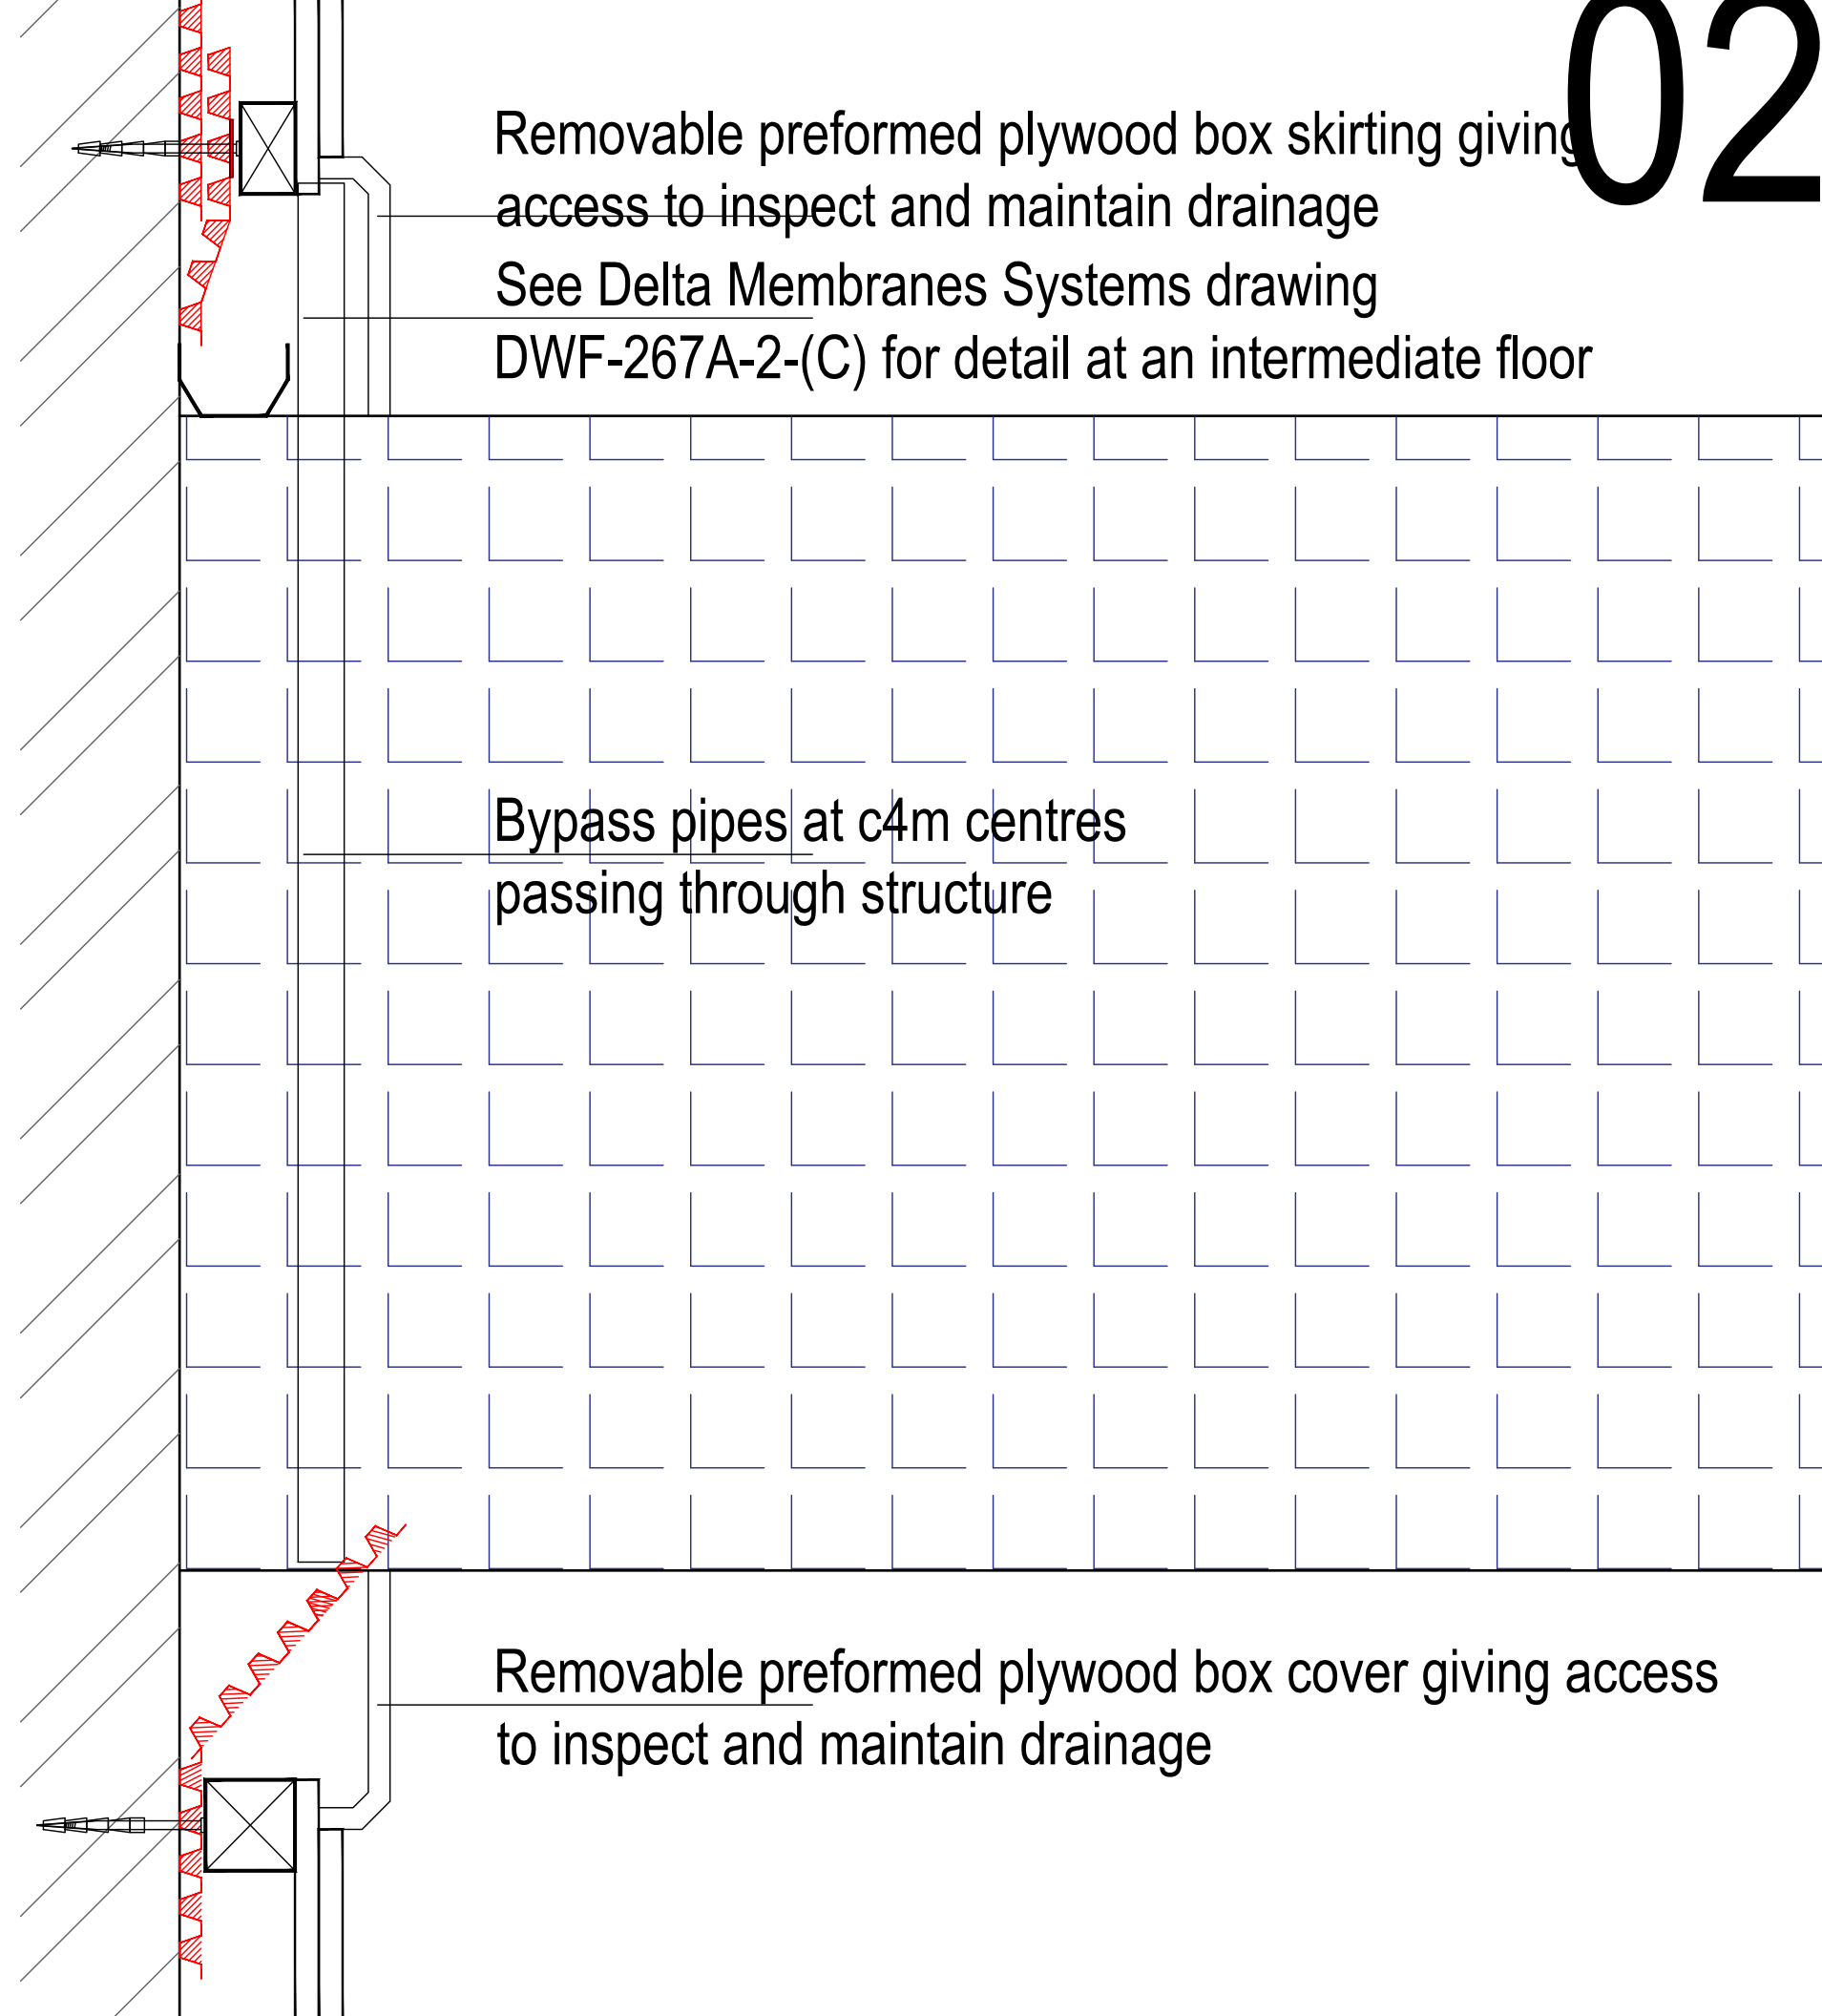

NOTES

Copyright: All rights reserved. This drawing must not be reproduced without permission. This drawing must not be scaled. Dimensions are in millimetres unless specified.

Rev	Date	Notes	By	Chk
P1	03.09.2023	Detail 5 added: Weep pipes added.	MAS	EW
P2	26.09.2023	Additional space allowed for gutter clearing	MAS	EW
P3	14.05.2023	Weep drain detail amended (100mm core drill holes)	MAS	EW
P4	26.06.2024	Timber framing to Sandstone Impost amended	MAS	EW
P5	26.09.2024	Additional drive added	MAS	EW
P6	22.07.2024	Detail 01 amended	MAS	EW
P7	10.02.2026	Type C lining omitted from soffit panels: weep holes omitted	MAS	JGBB
P8	16.02.2026	Type A lining reinstated at head of Arch soffit	MAS	JGBB

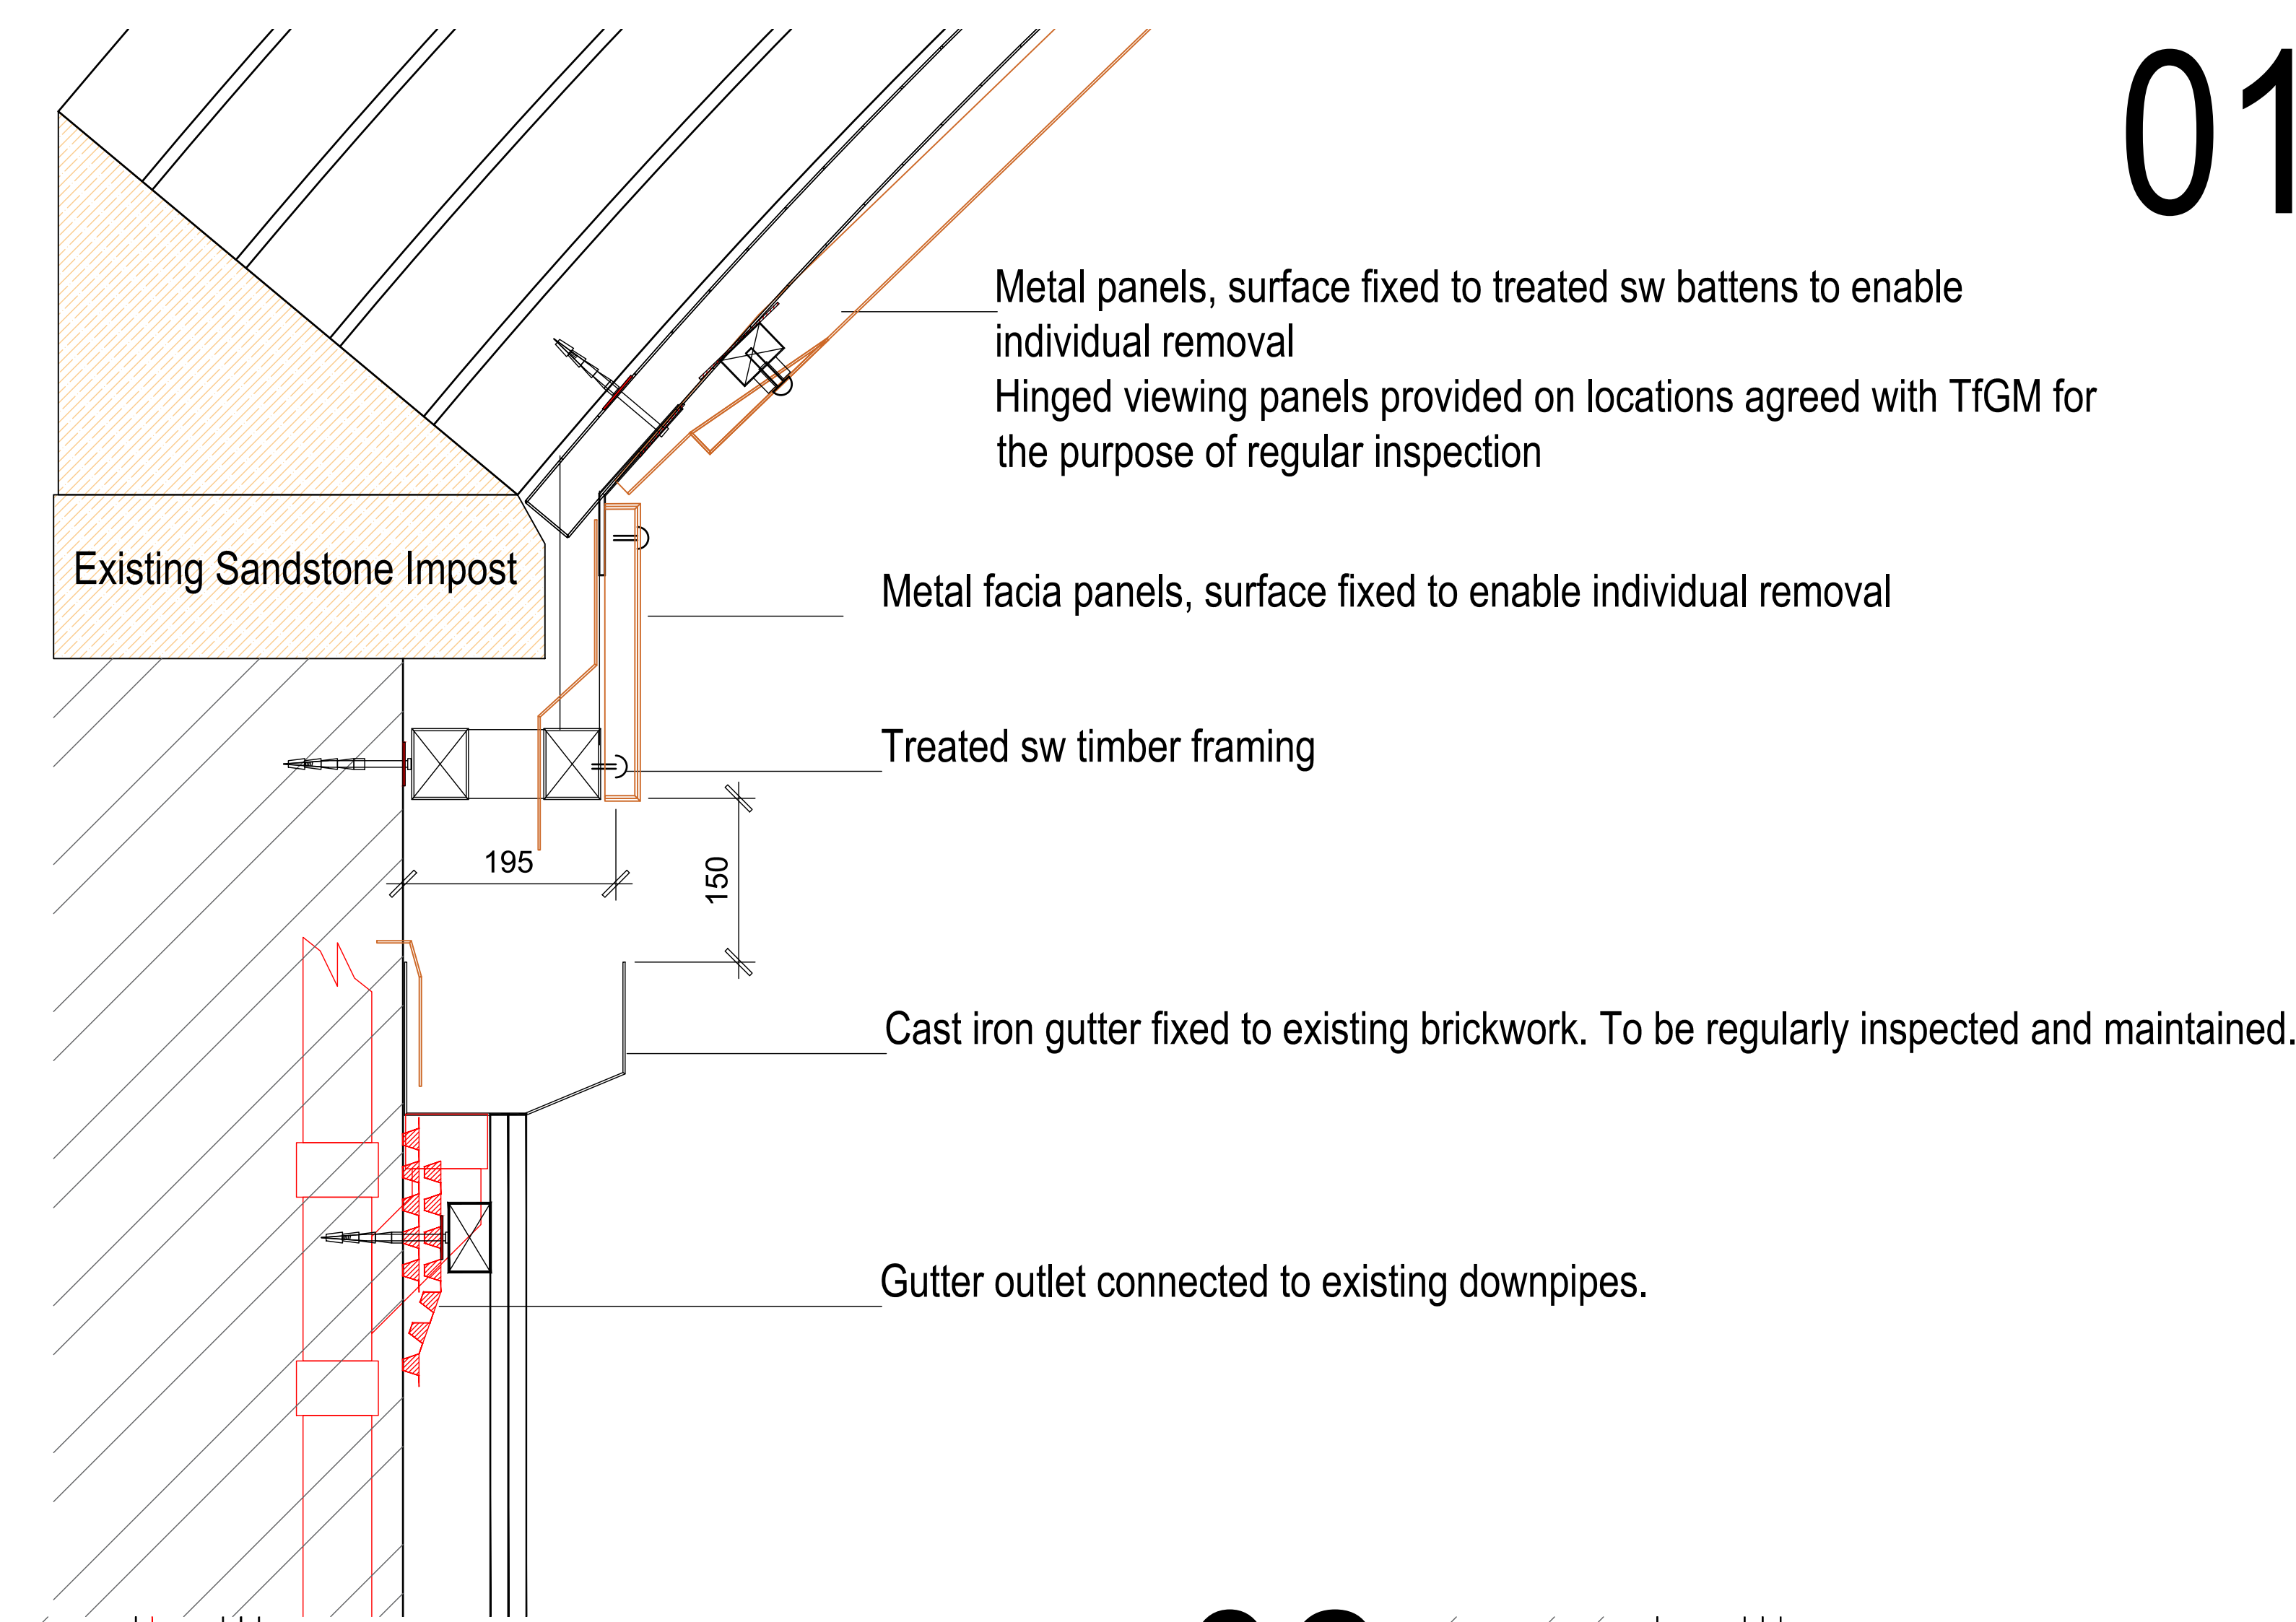