




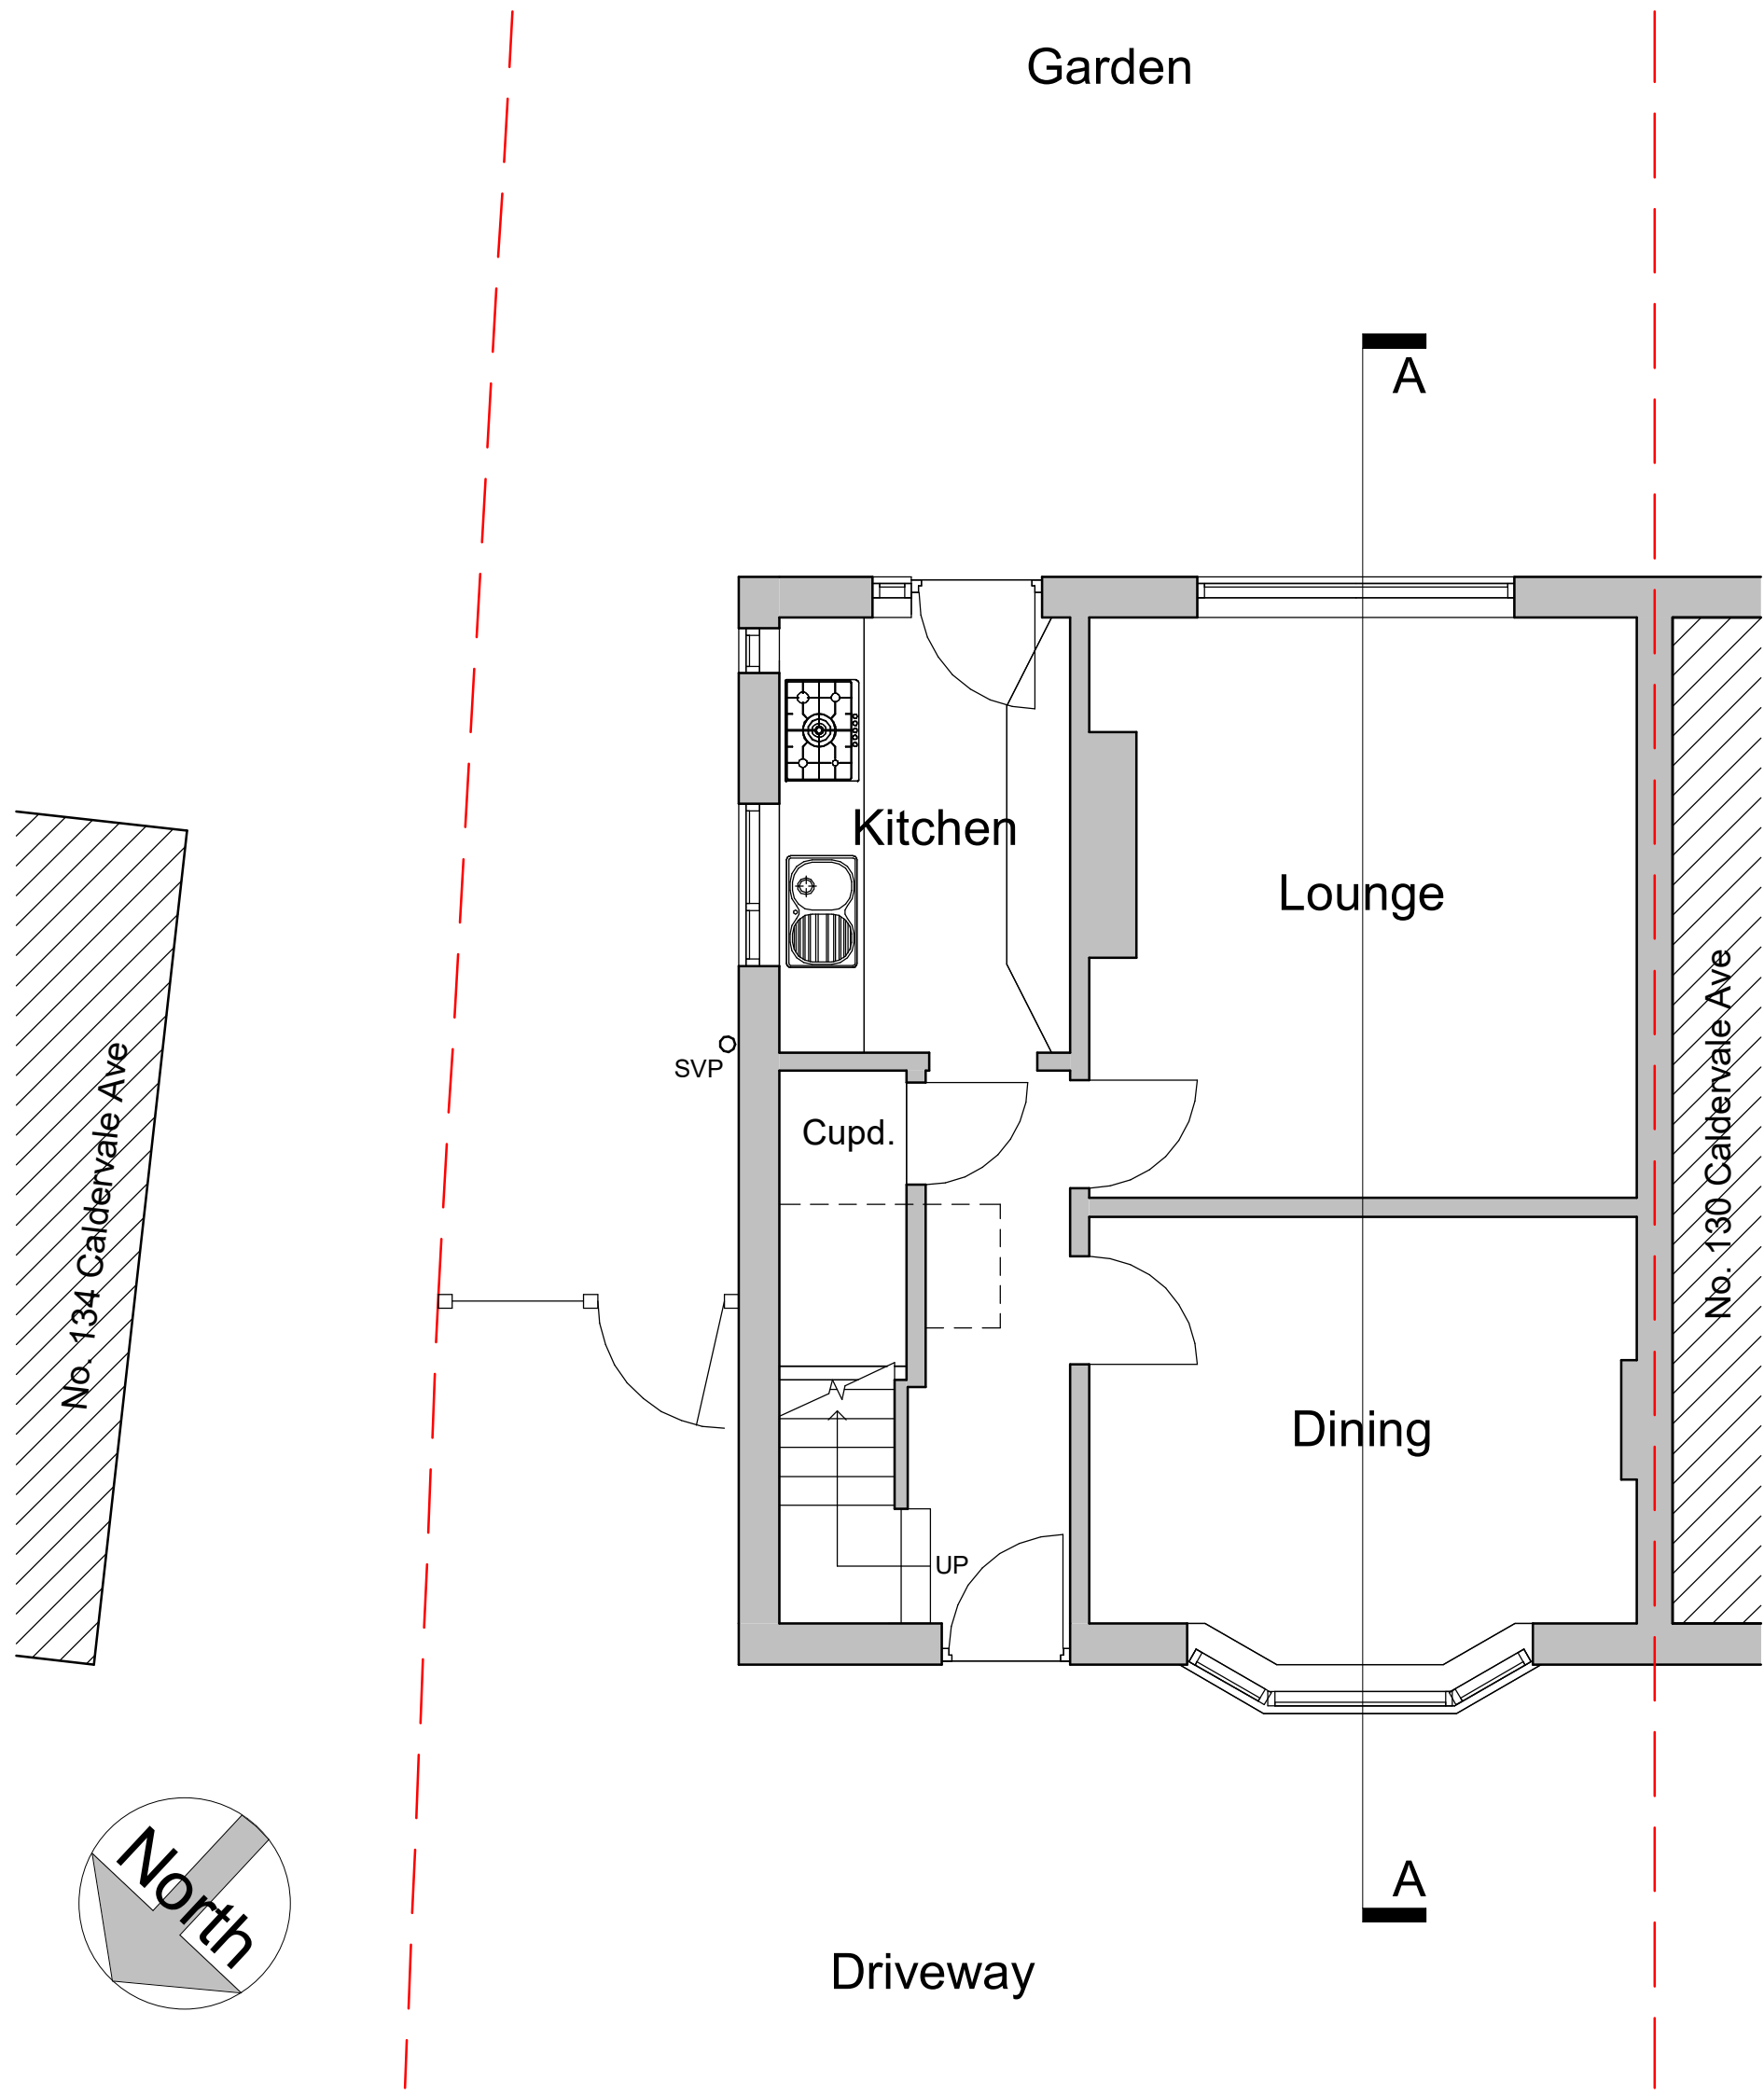



Exist. Ground Floor
1 : 50

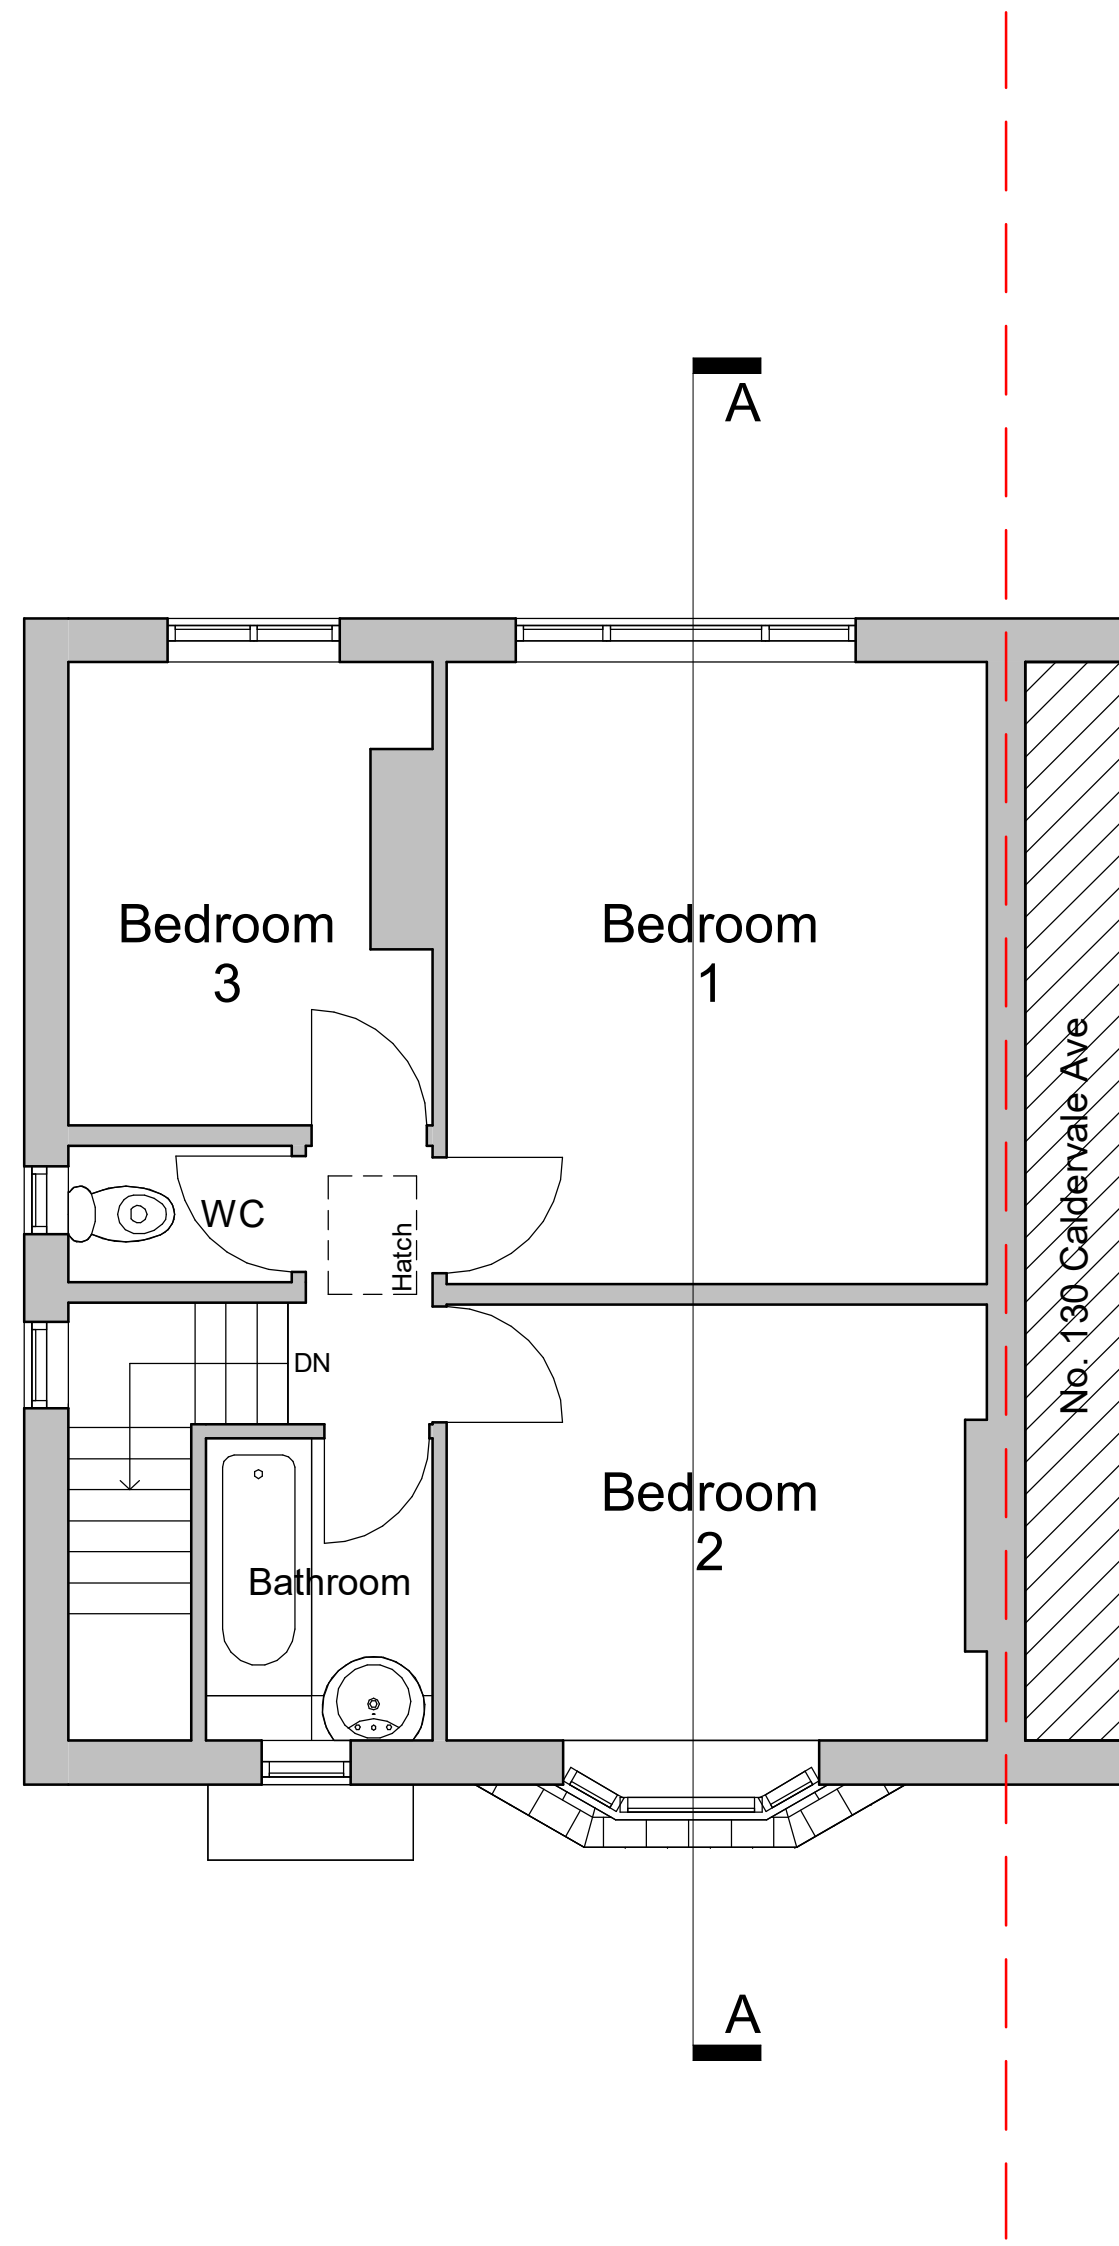


Exist. First Floor
1 : 50

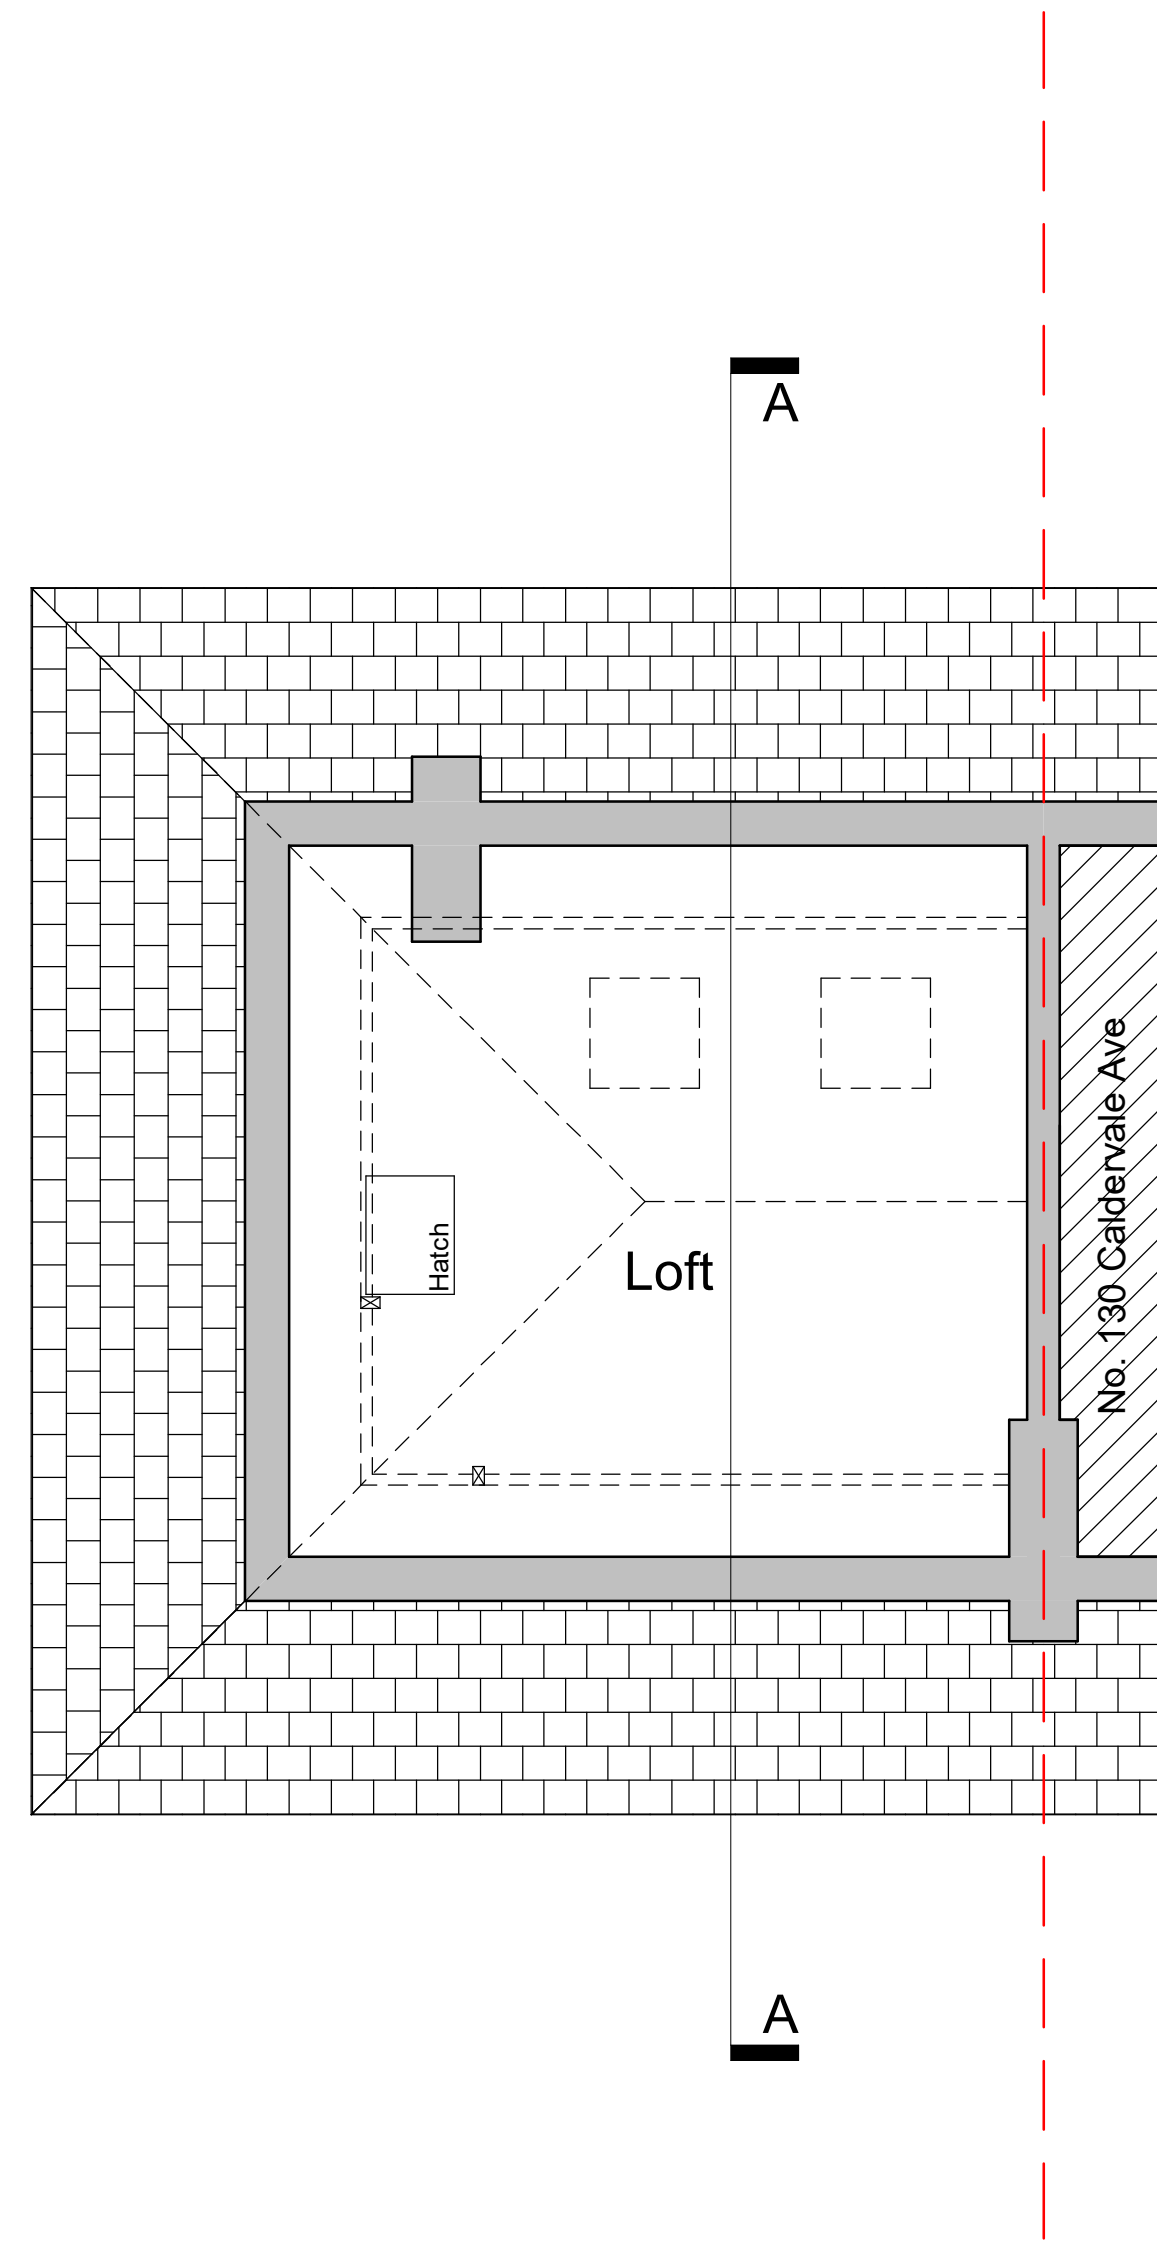


Exist. Loft
1 : 50

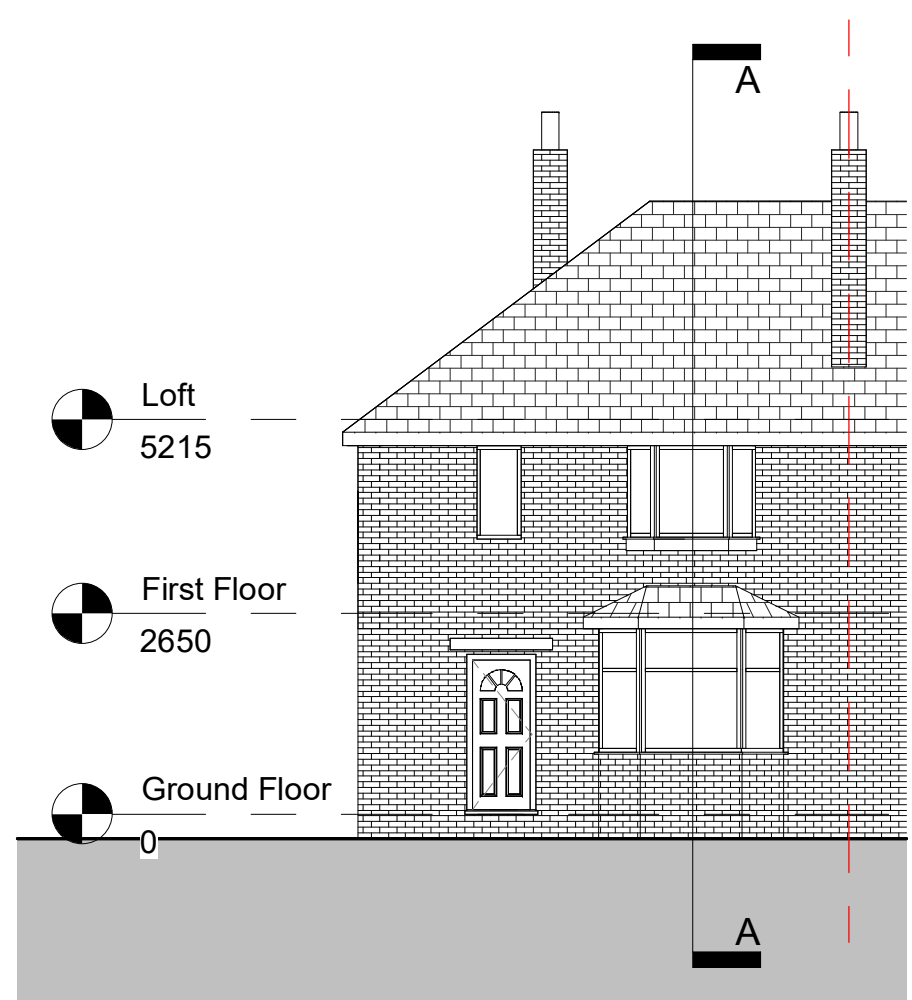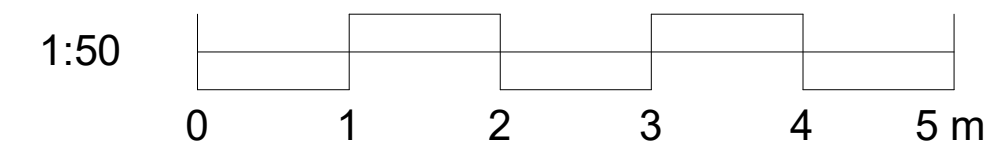


Exist. Front (NW)
1 : 100

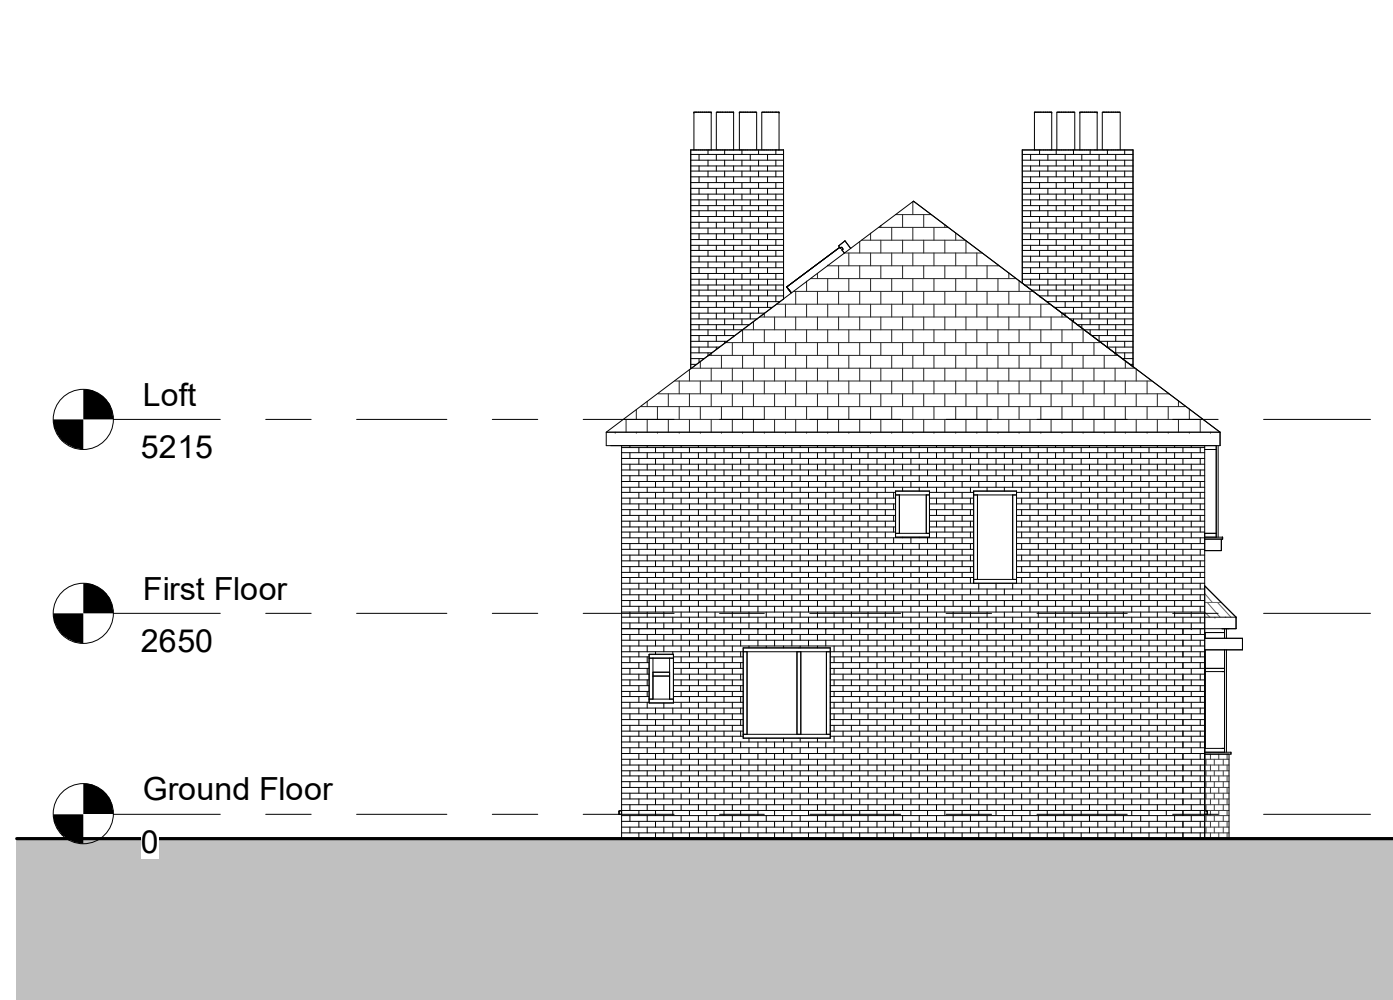


Exist. Side (NE)
1 : 100

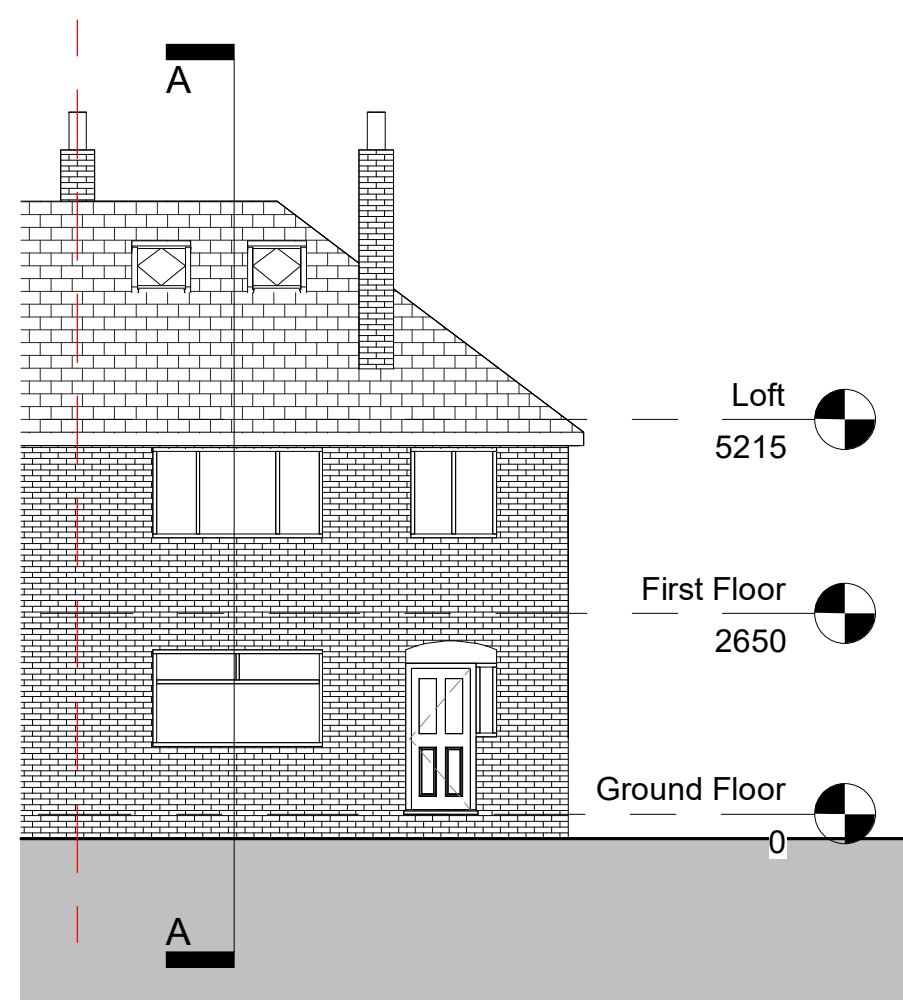

Exist. Rear (SE)
1 : 100

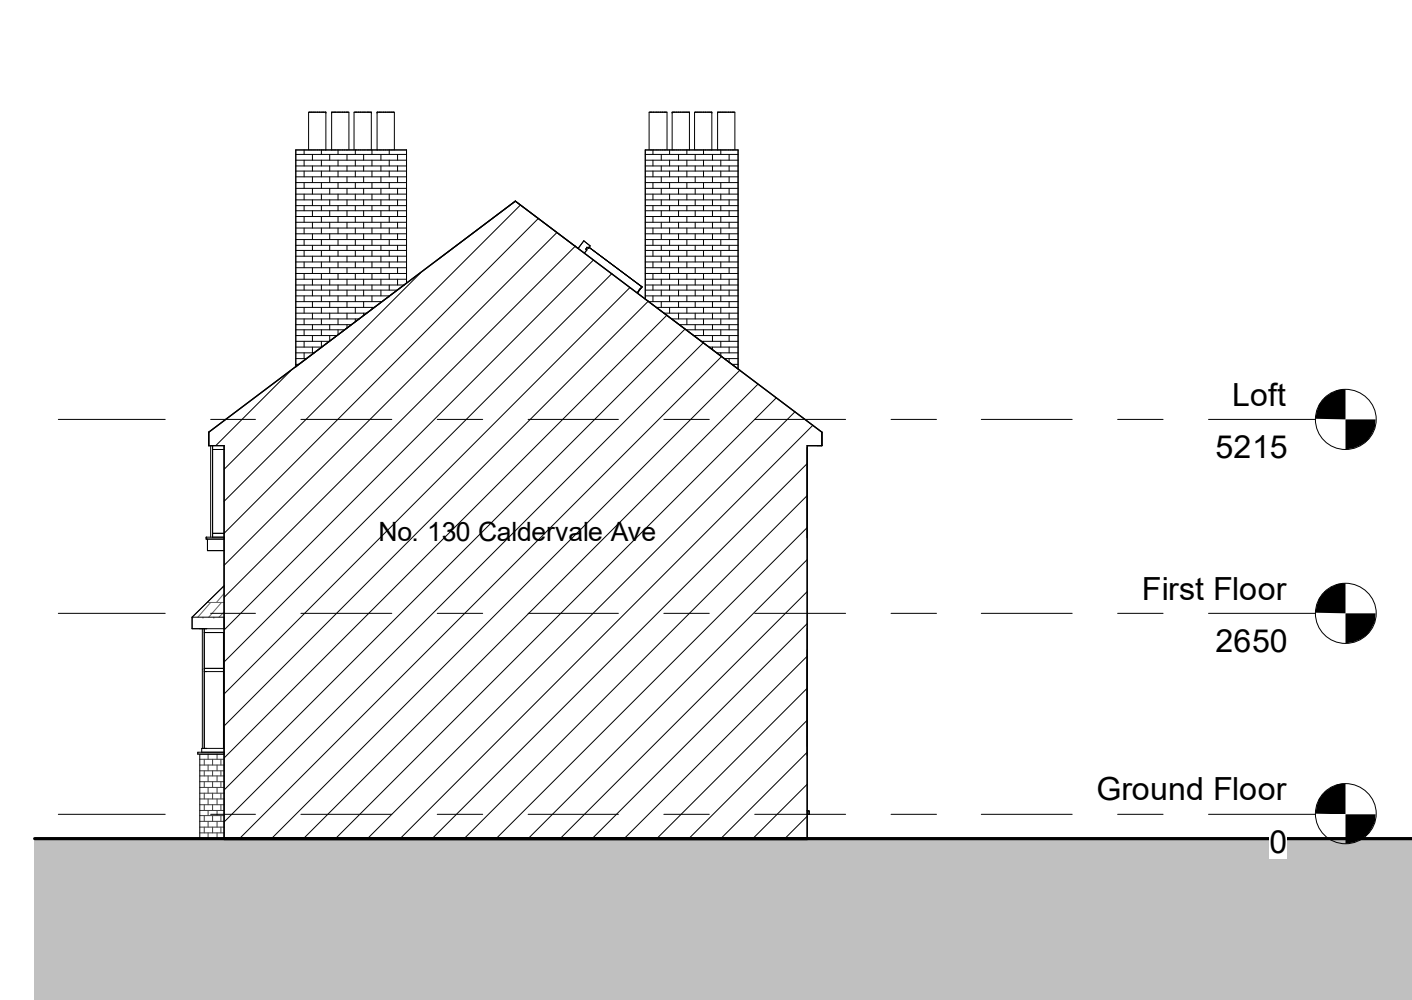

Exist. adj. Side (SW)
1 : 100

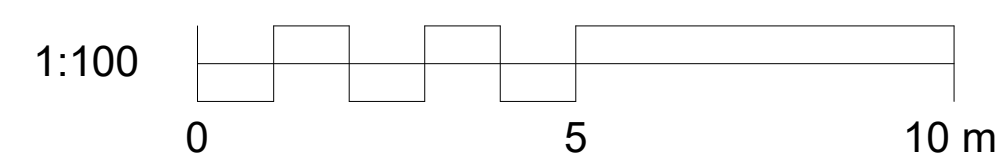

Resolute Architecture		
102 Craddock Road, Sale, M33 3LL 07719 917172, phil@resolutearchitecture.co.uk		
Client: Mr & Mrs Small		
Site: 132 Caldervale Avenue, Manchester, M21 7PY		
Project: Extension & Loft Conversion		
Drawing: Existing Plans & Elevations		
Project No: 25194	Drawing No: 001	Revision:
Date: 30/05/2025	Scale @ A1: As indicated	Drawn By: PB

All rights reserved. © Copyright 2025. These plans & specifications are the property of Resolute Architecture and shall not be re-printed, reproduced, modified in whole or part without written consent. These drawings are for the purpose of achieving local authority Planning Permission & Building Regulations approval only and should not be used as working drawings for building construction. These design drawings must be read in conjunction with structural engineers design, drawings and calculations. All dimensions are in millimetres unless otherwise stated.