




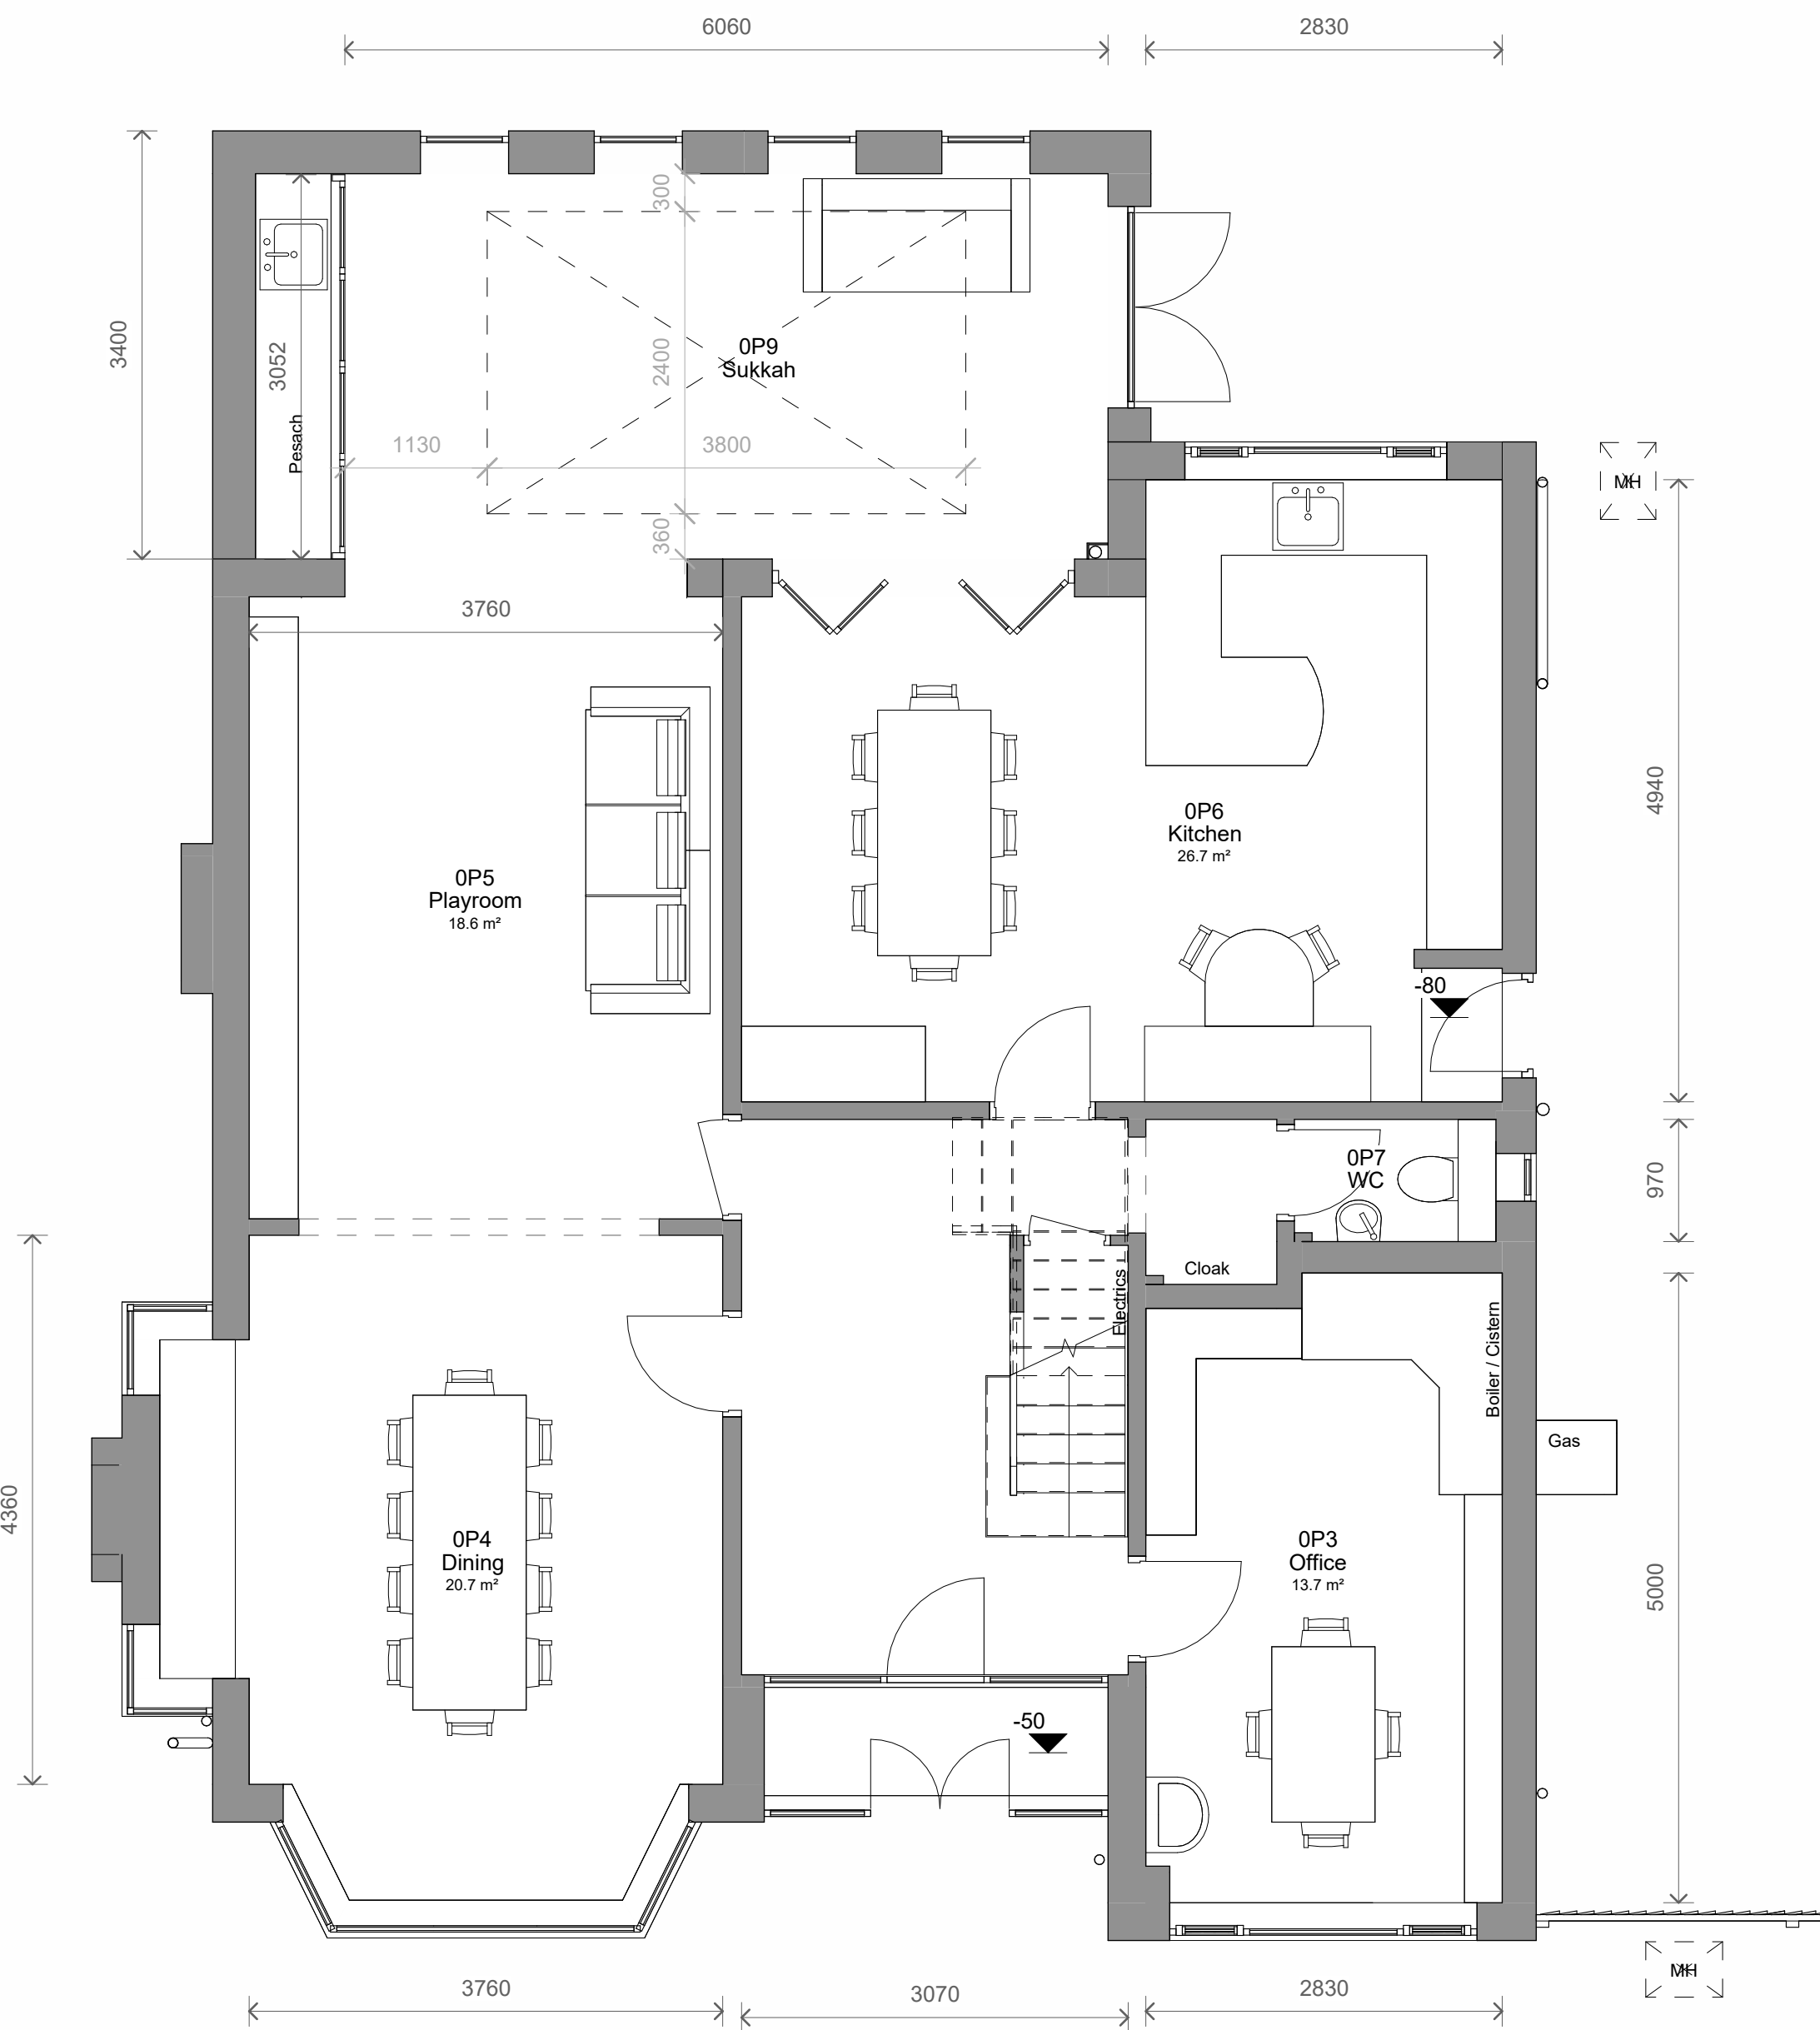

1 Level 0 - Proposed
1 : 50

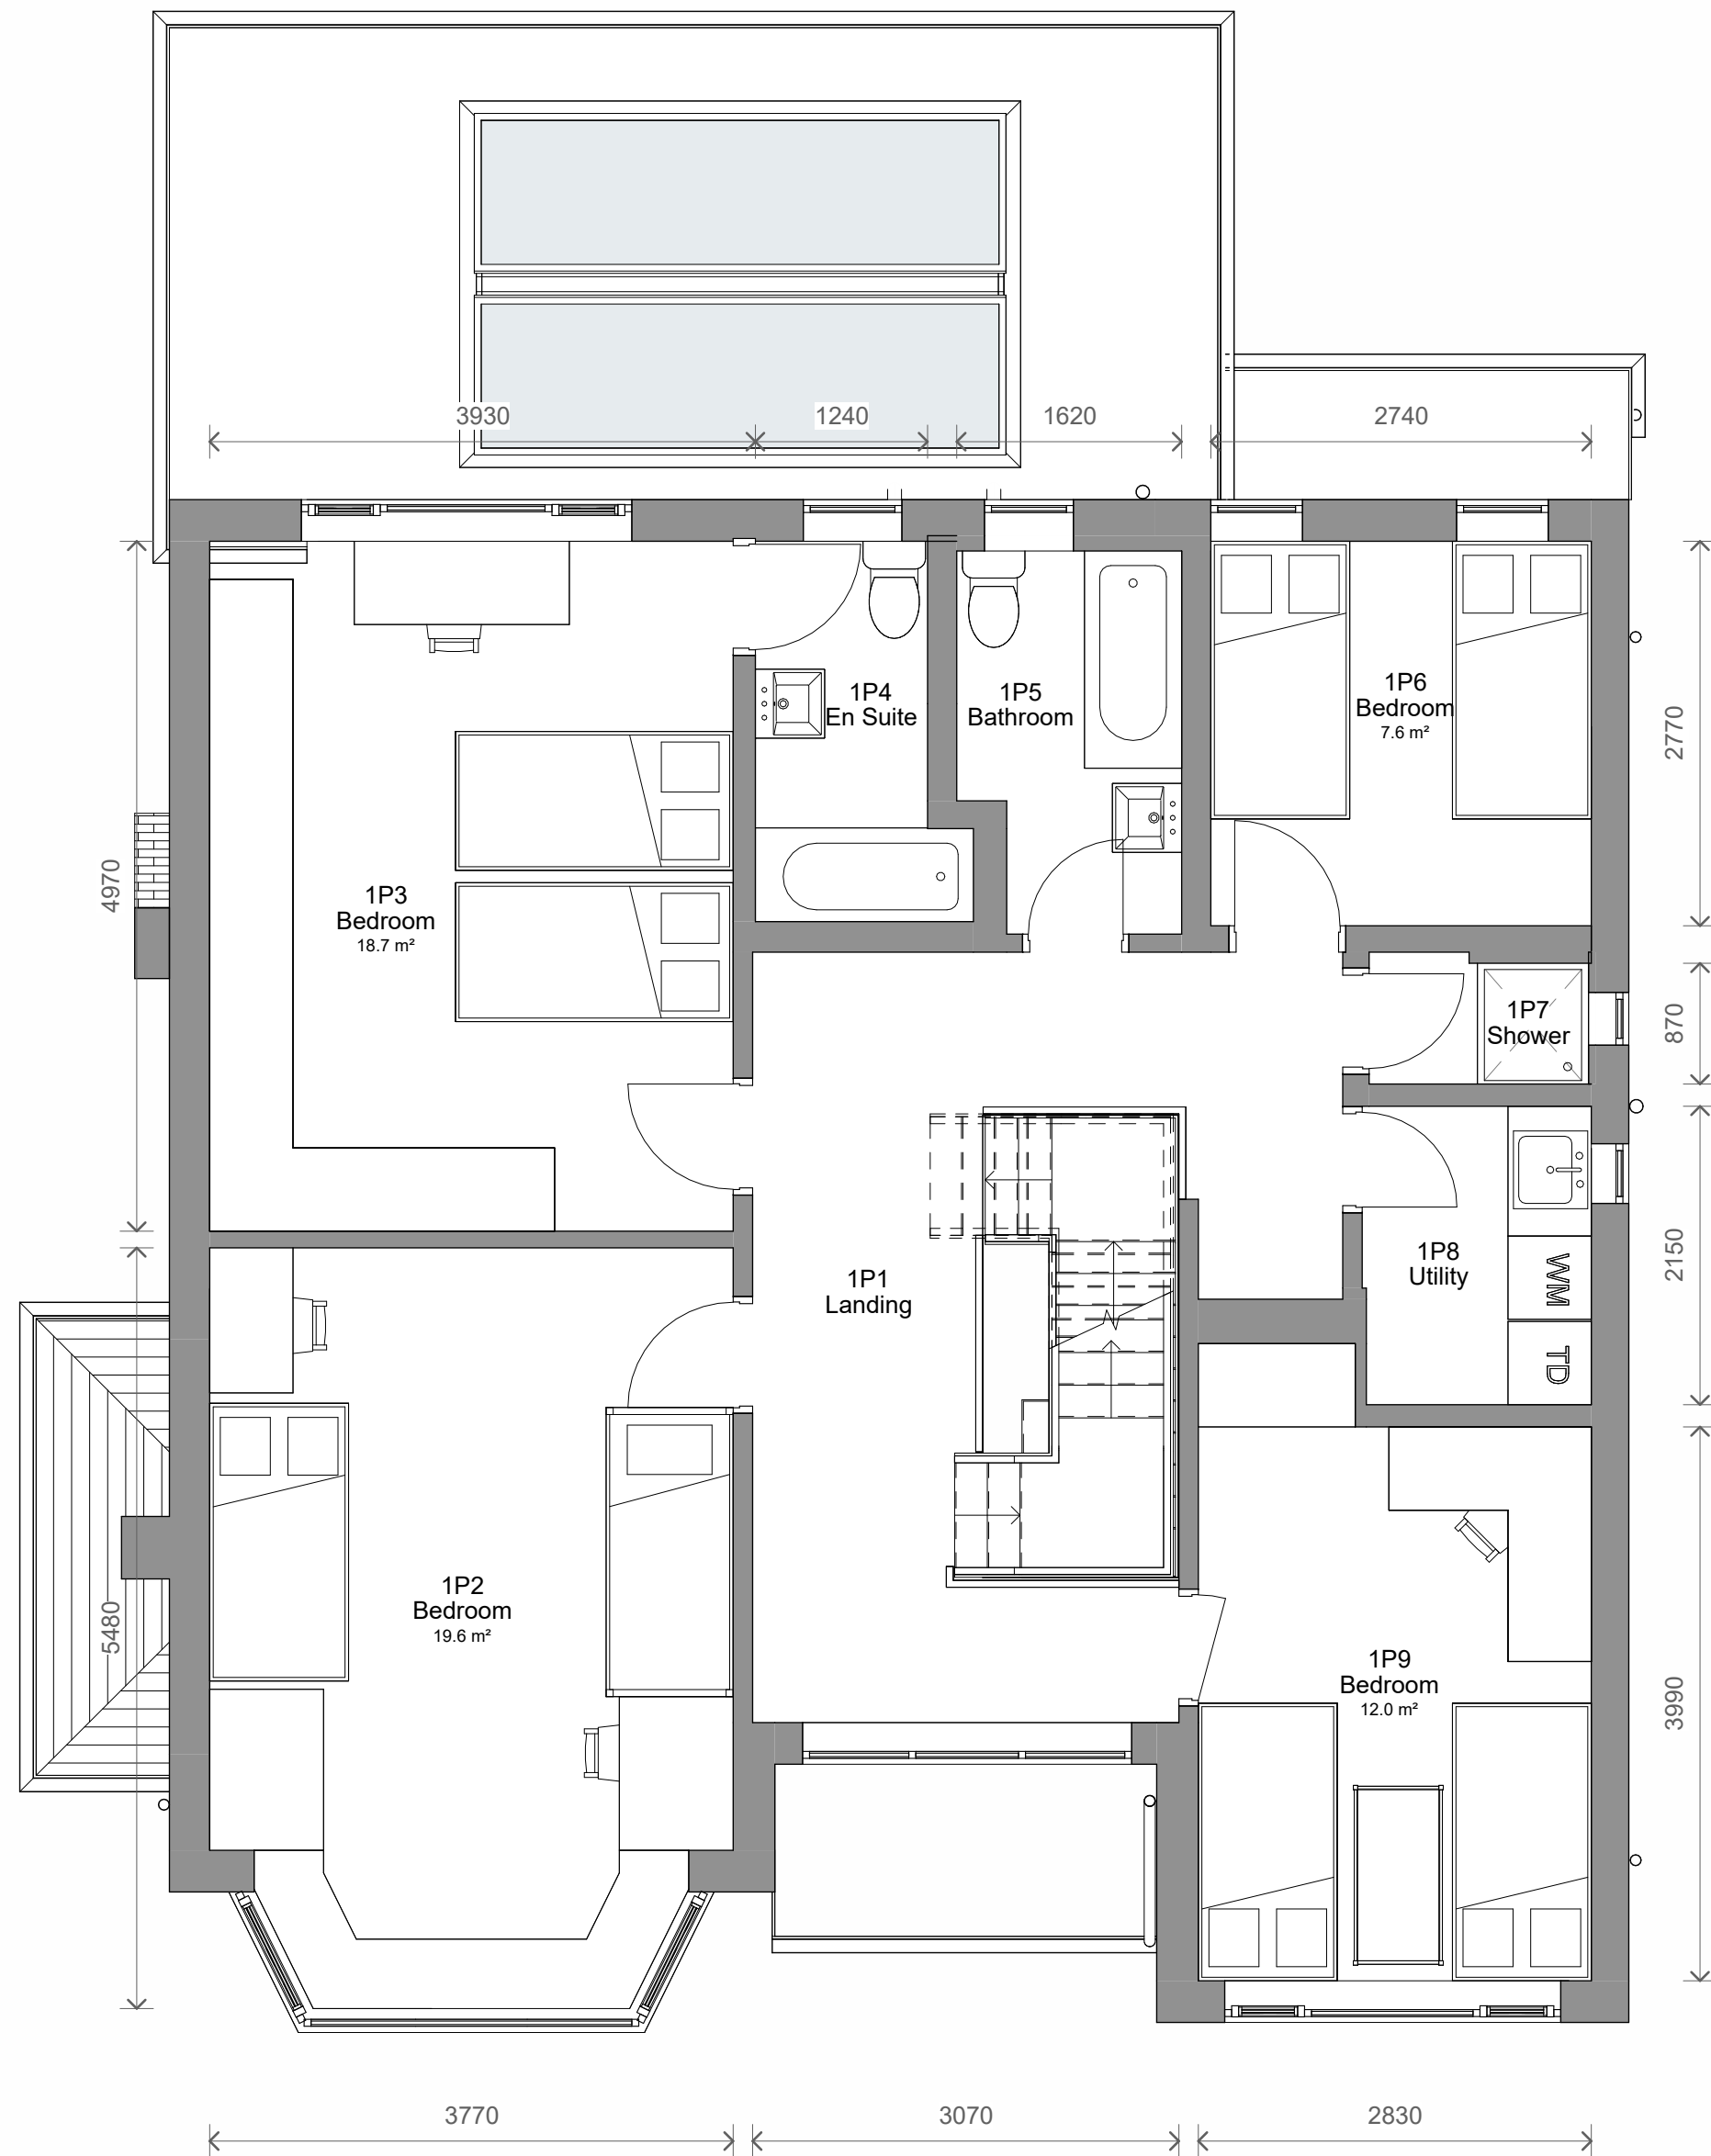

2 Level 1 - Proposed
1 : 50

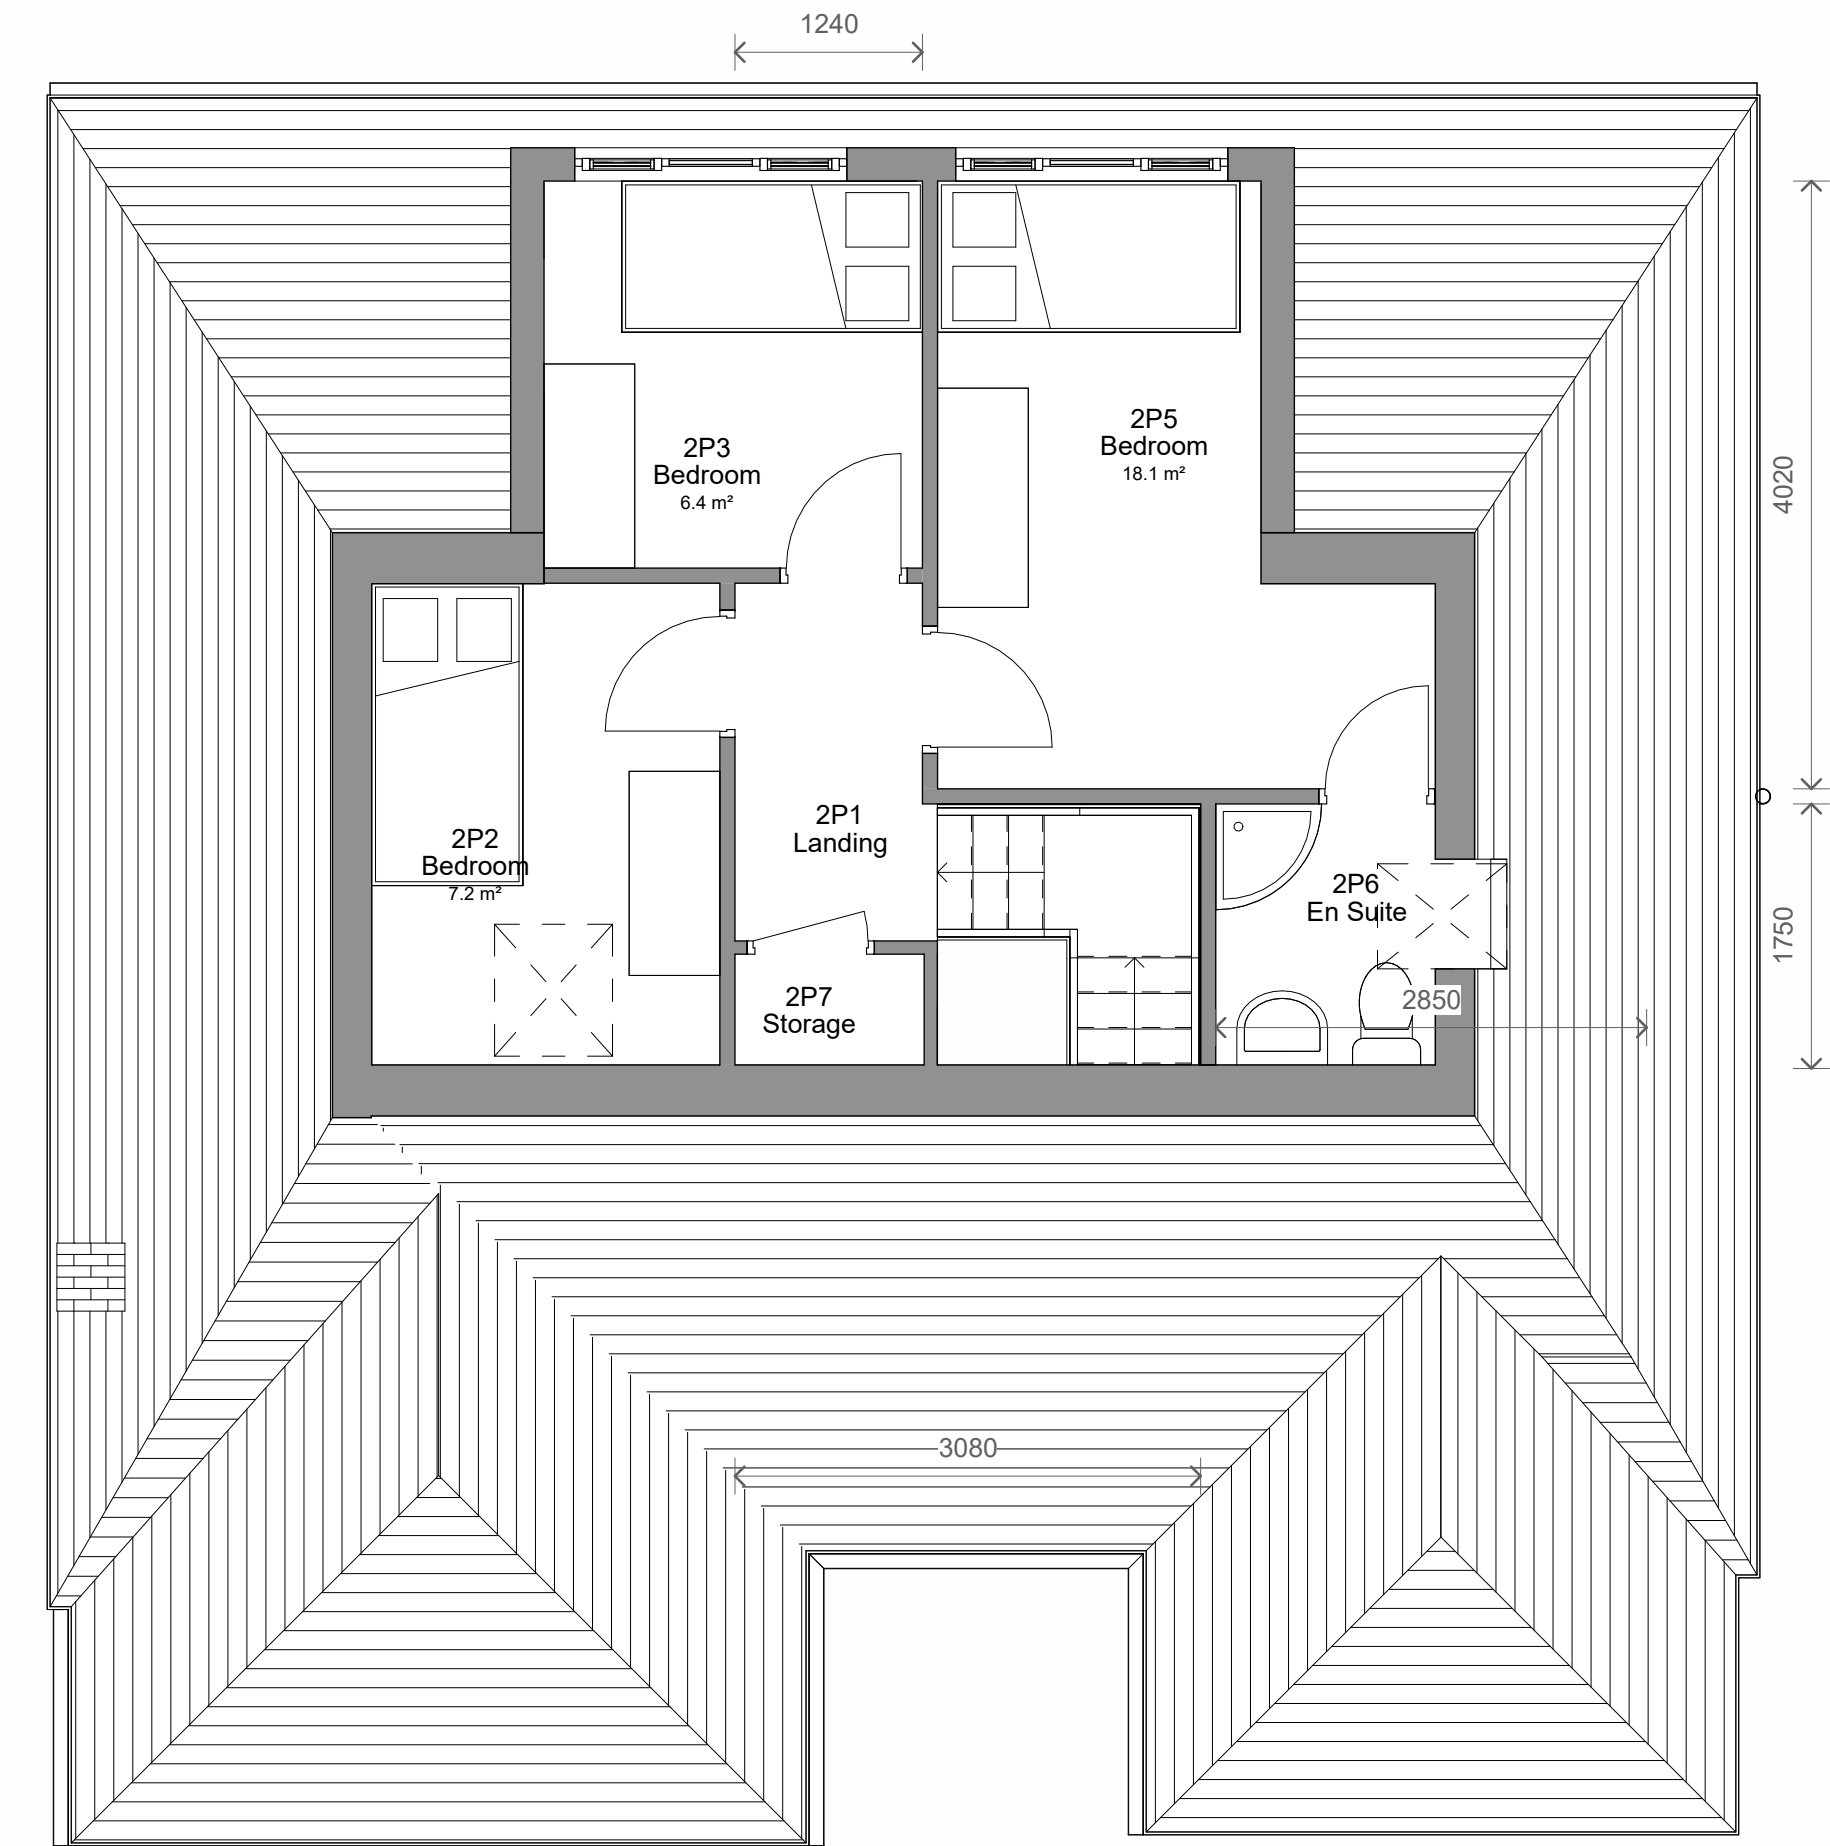


3 Level 2 - Proposed
1 : 50



4 Front - Proposed
1 : 100



5 Left Side - Proposed
1 : 100

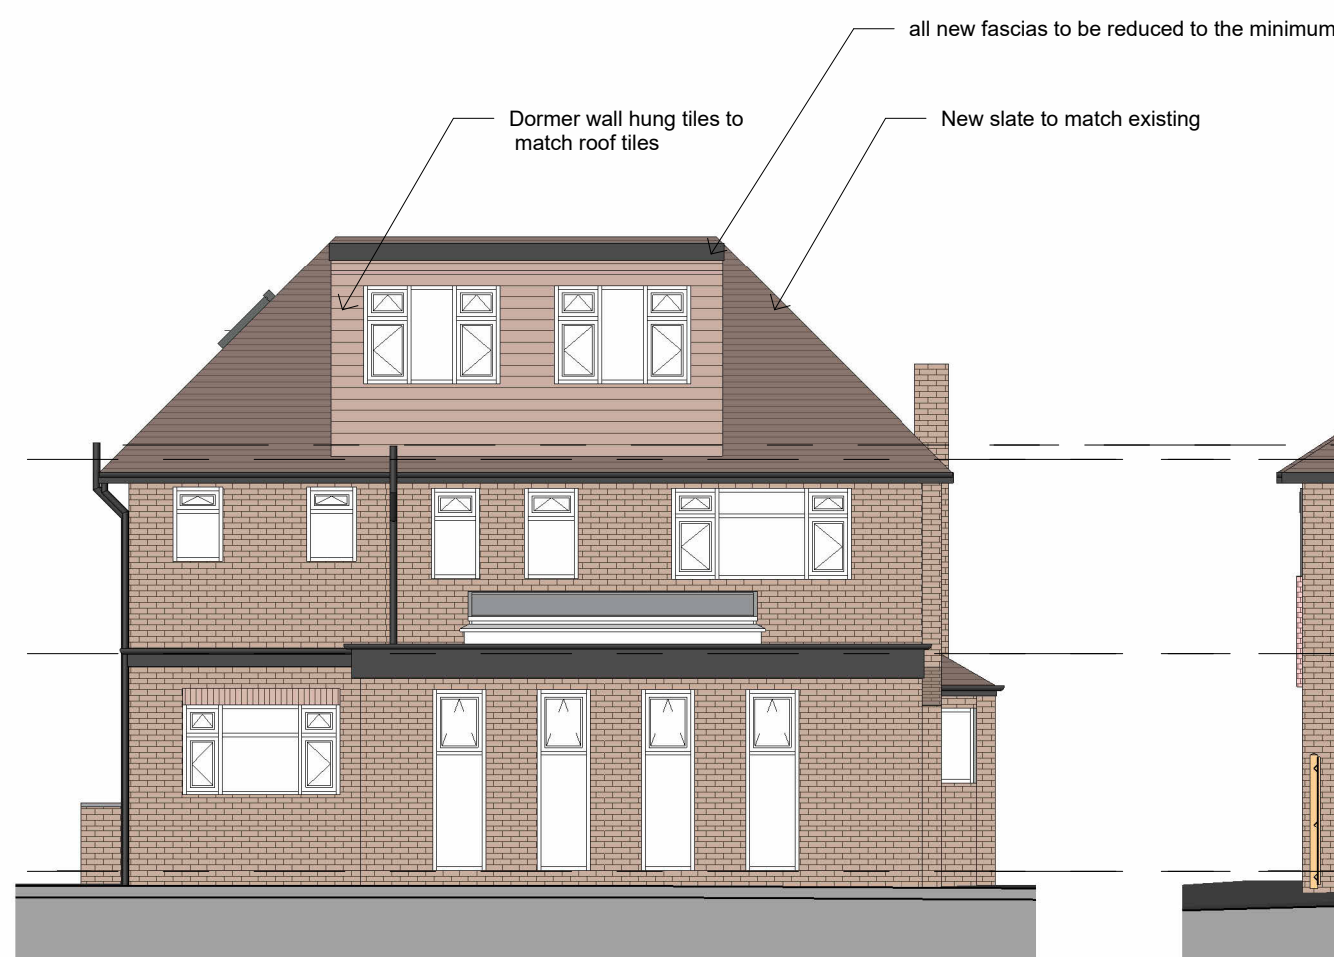

6 Rear - Proposed
1 : 100



7 Right Side - Proposed
1 : 100

2	Revised Roof and Materials	01/04/2026	CB
1	No Hip	30/03/2026	CB
No.	Description	Date	Initial

PROJECT			
164 Bury Old Road			
TITLE			
Proposed Plans and Elevations			
STATUS			
DESIGN			
DRAWN BY	DATE	SCALE (@ A1)	
CB	30/03/2026	As indicated	
PROJECT NUMBER	DRAWING NUMBER	REV	
GSS25099.5	003	2	
GOLD SKETCH			
S T U D I O S			
www.goldsketch.co.uk info@goldsketch.co.uk 0161 792 9595			
NOTES			
© COPYRIGHT - ALL RIGHTS RESERVED. NO DIMENSIONS ARE TO BE REPRODUCED WITHOUT PRIOR WRITTEN CONSENT. DRAWING TO BE USED FOR THE STATUS INDICATED ONLY. ANY DISCREPANCIES TO BE REPORTED TO THE ALL DIMENSIONS ARE TO THE FACE UNLESS OTHERWISE STATED. ALL DIMENSIONS ARE IN MILLIMETRES UNLESS OTHERWISE STATED.			