Property Address:

Current Basement Layout
Globe House
30-34 Southall Street
Manchester
M3 1LG

Scale 1:100

As supplied for A3 printing (Scale bar 50mm precisely)

0 1 2 3 4 5

metres

Key:

Version information:

v9.07 - 01.10.2025 - Current Layout

PMPlanMan.co.uk © 2025 0844 330 7526 Ref. 4092.4005.3293.3048.2900.2875Lp

Any queries regarding this plan should in the first instance be referred back to Paul Mann for clarification. Expected accuracy 30mm (1 sigma).
Do not photocopy or reduce this plan as the scale may be affected.

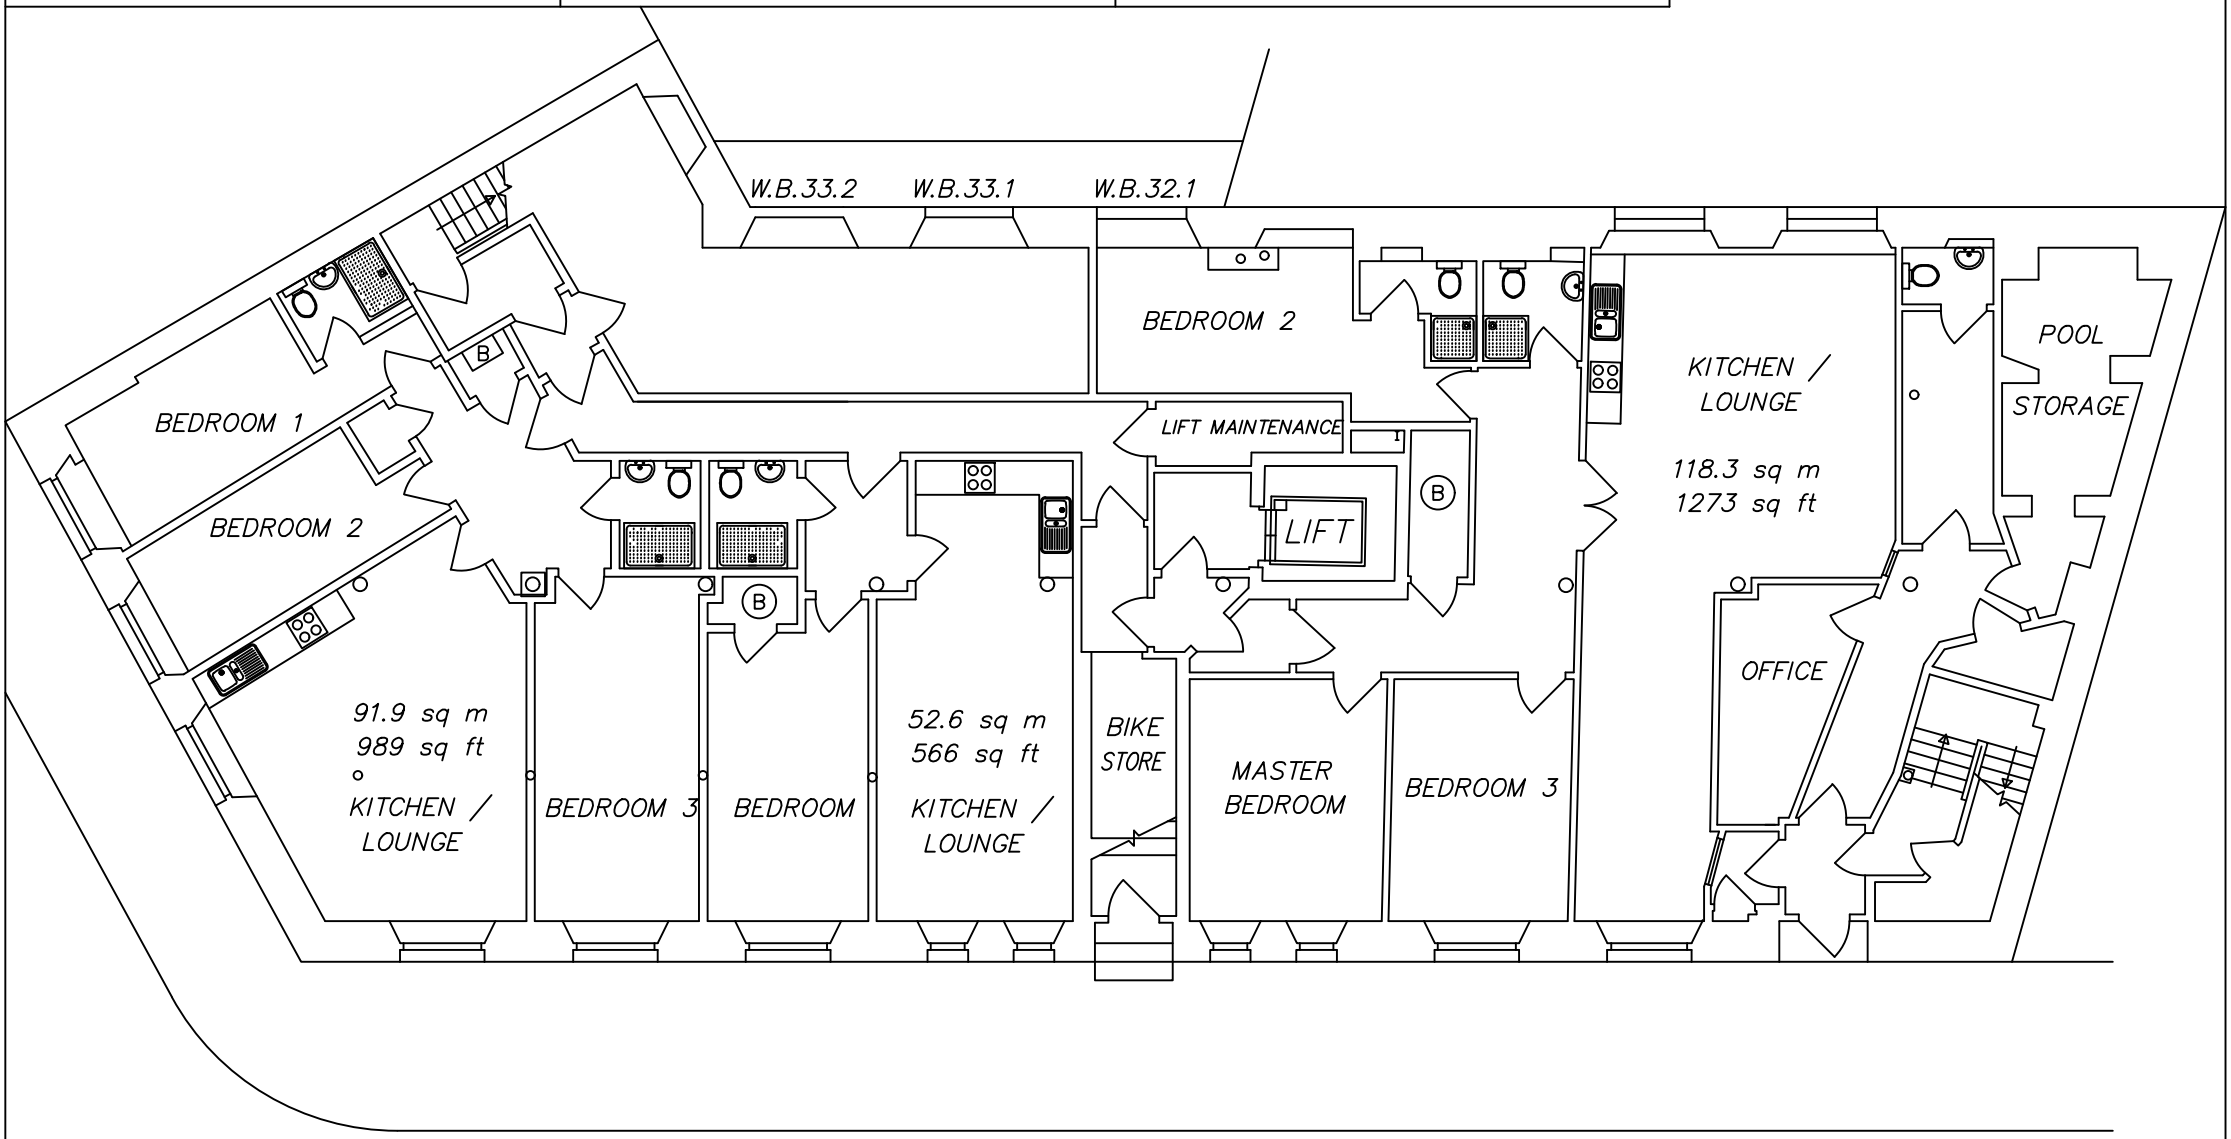

Basement 1:100