




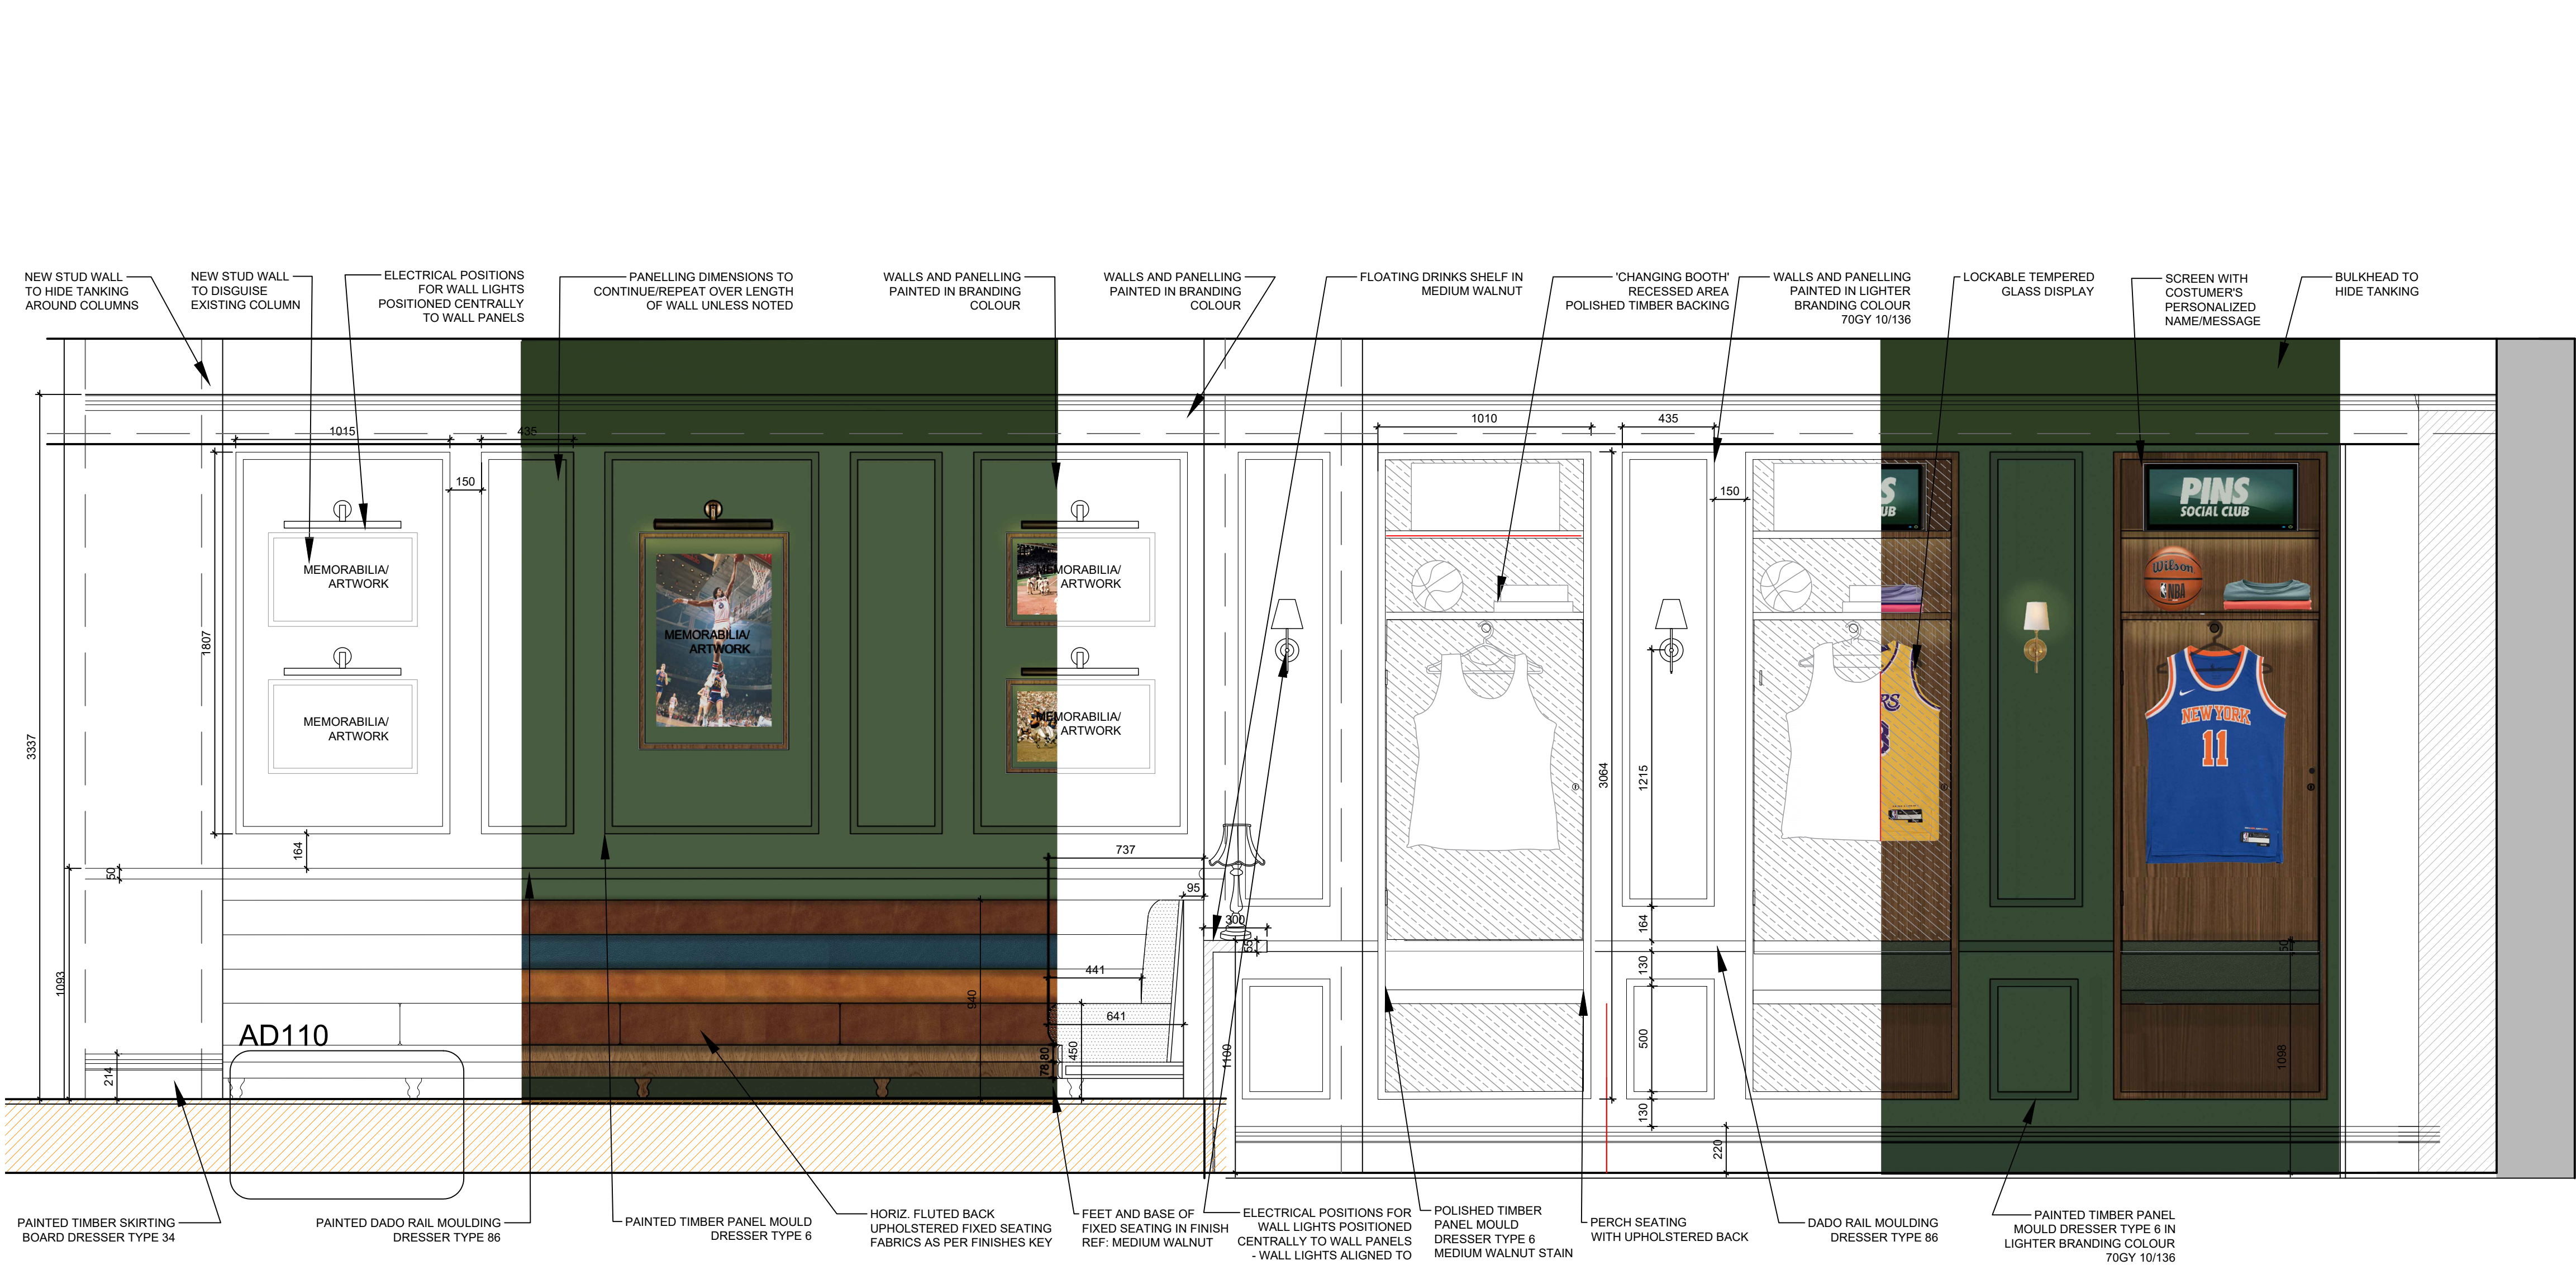

PROPOSED SECTION CF : VIP AREA - PANELLED WALL 2 AND FIXED SEATING
1:20

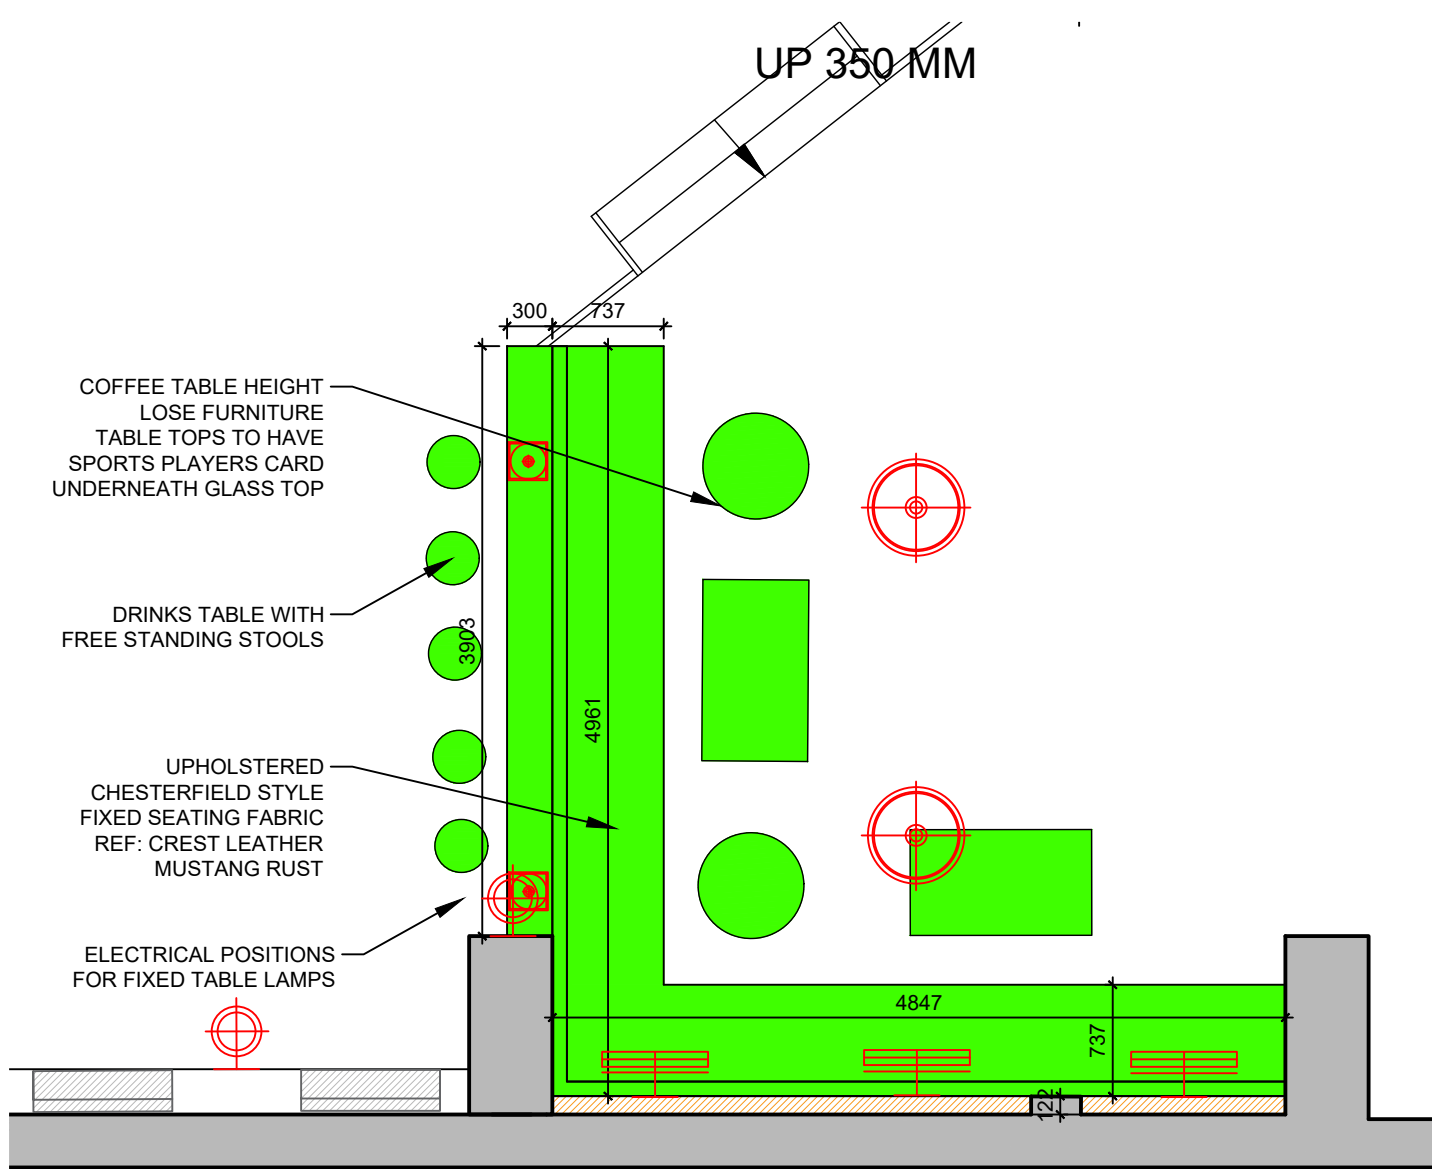

D-CF01 : SETTING OUT
1:50

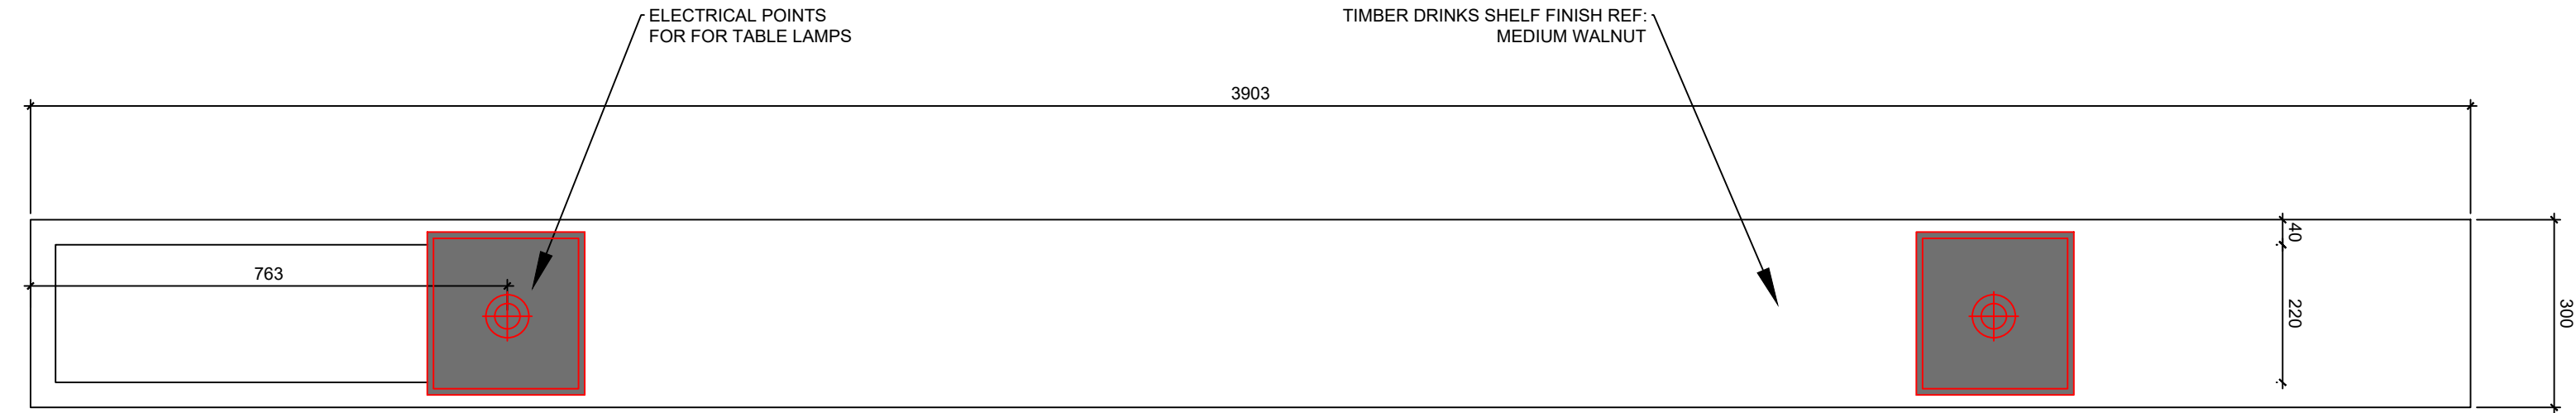

D-CF02 : DRINKS SHELF DETAIL
1:10

WALL TILES		
NAME	TYPE	
WALL PANELLING PAINTED IN BRANDING GREEN, REF: DULUX 70GY 10/136		
FIXED SEATING FABRIC: HORIZONTAL FLUTED BACK: STRIPE 1: CREST LEATHER ANTIQUE WHISKEY STRIPE 2: YARWOOD MUSTANG HARBOUR 0589LAF001 STRIPE 3: CREST LEATHR LEGACY DARK CARAMEL SEAT: CREST LEATHER ANTIQUE WHISKEY	STRIPE 1 STRIPE 2 STRIPE 3 SEAT	
BACK OF FIXED SEATING AND DRINKS SHELF: STAINED IN MEDIUM WALNUT		
PERCH SEATING: CREST LEATEHR VELE KALE		


FINISHES



INSPIRATION IMAGES



REVISIONS			
-	FIRST ISSUE	17.03.2025	MSM
A	FOR PLANNING	25.03.2025	LEB
B	REVISED	14.04.2025	MSM
C	CLIENT ISSUE	22.04.2025	GW
D	REVISED AFTER 07.10.25 MEETING	23.09.2025	MSM
E	REVISED AFTER 30.09 SITE VISIT	01.10.2025	MSM
F			

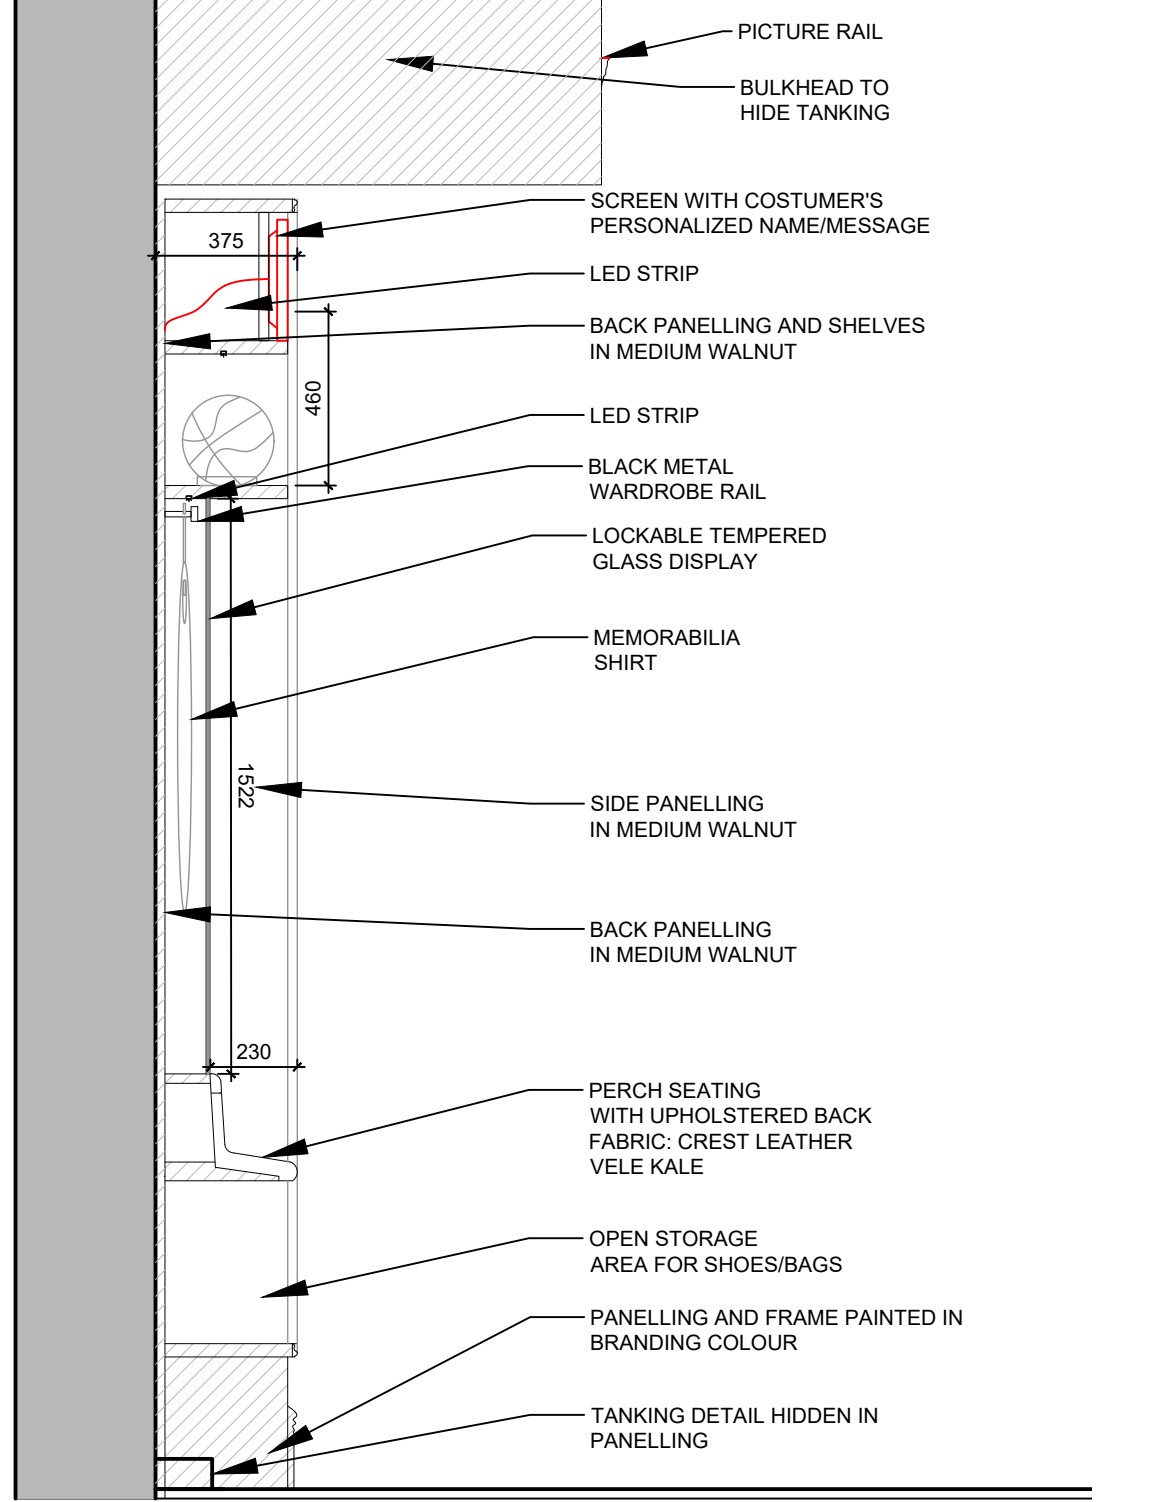

PROPOSED SECTION A
1:20

FOR TENDER

ALL DIMENSIONS TO BE CHECKED
ON SITE BEFORE CONSTRUCTION



HARRISON INCE

ARCHITECTS INTERIOR DESIGNERS

PINS SOCIAL CLUB

SUNLIGHT HOUSE
LITTLE QUAY ST, MANCHESTER M3 3HP

PROPOSED SECTION CE
VIP AREA - PANELLED WALL 2

DATE	NOVEMBER 2025	SCALE	1:20 @ A1
JOB NO.	01	DWG. NO.	AV405 F
DRAWN	CAD/MSM-LEB	CHECKED	

SECOND FLOOR
EASTGATE
2 CASTLE STREET
MANCHESTER
M3 4LZ
TEL: 0161 236 3650
EMAIL: enquiries@harrison-ince.co.uk