




Ground Floor

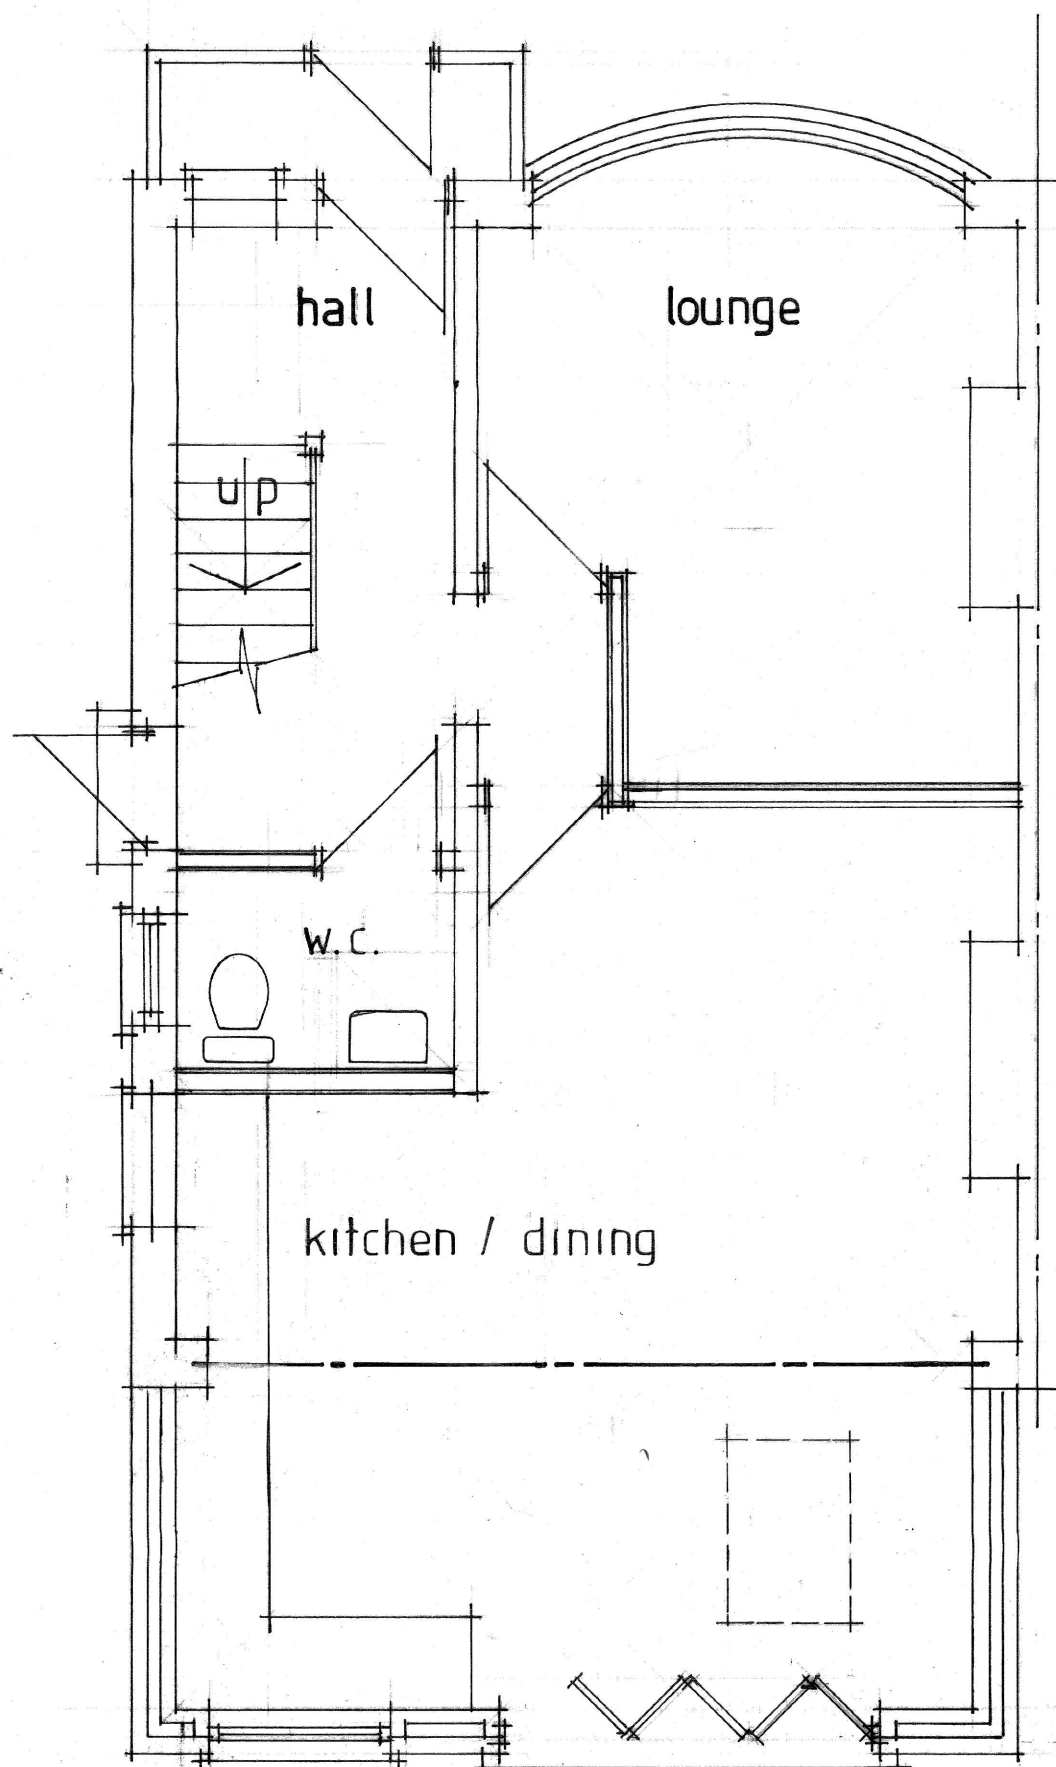


First Floor

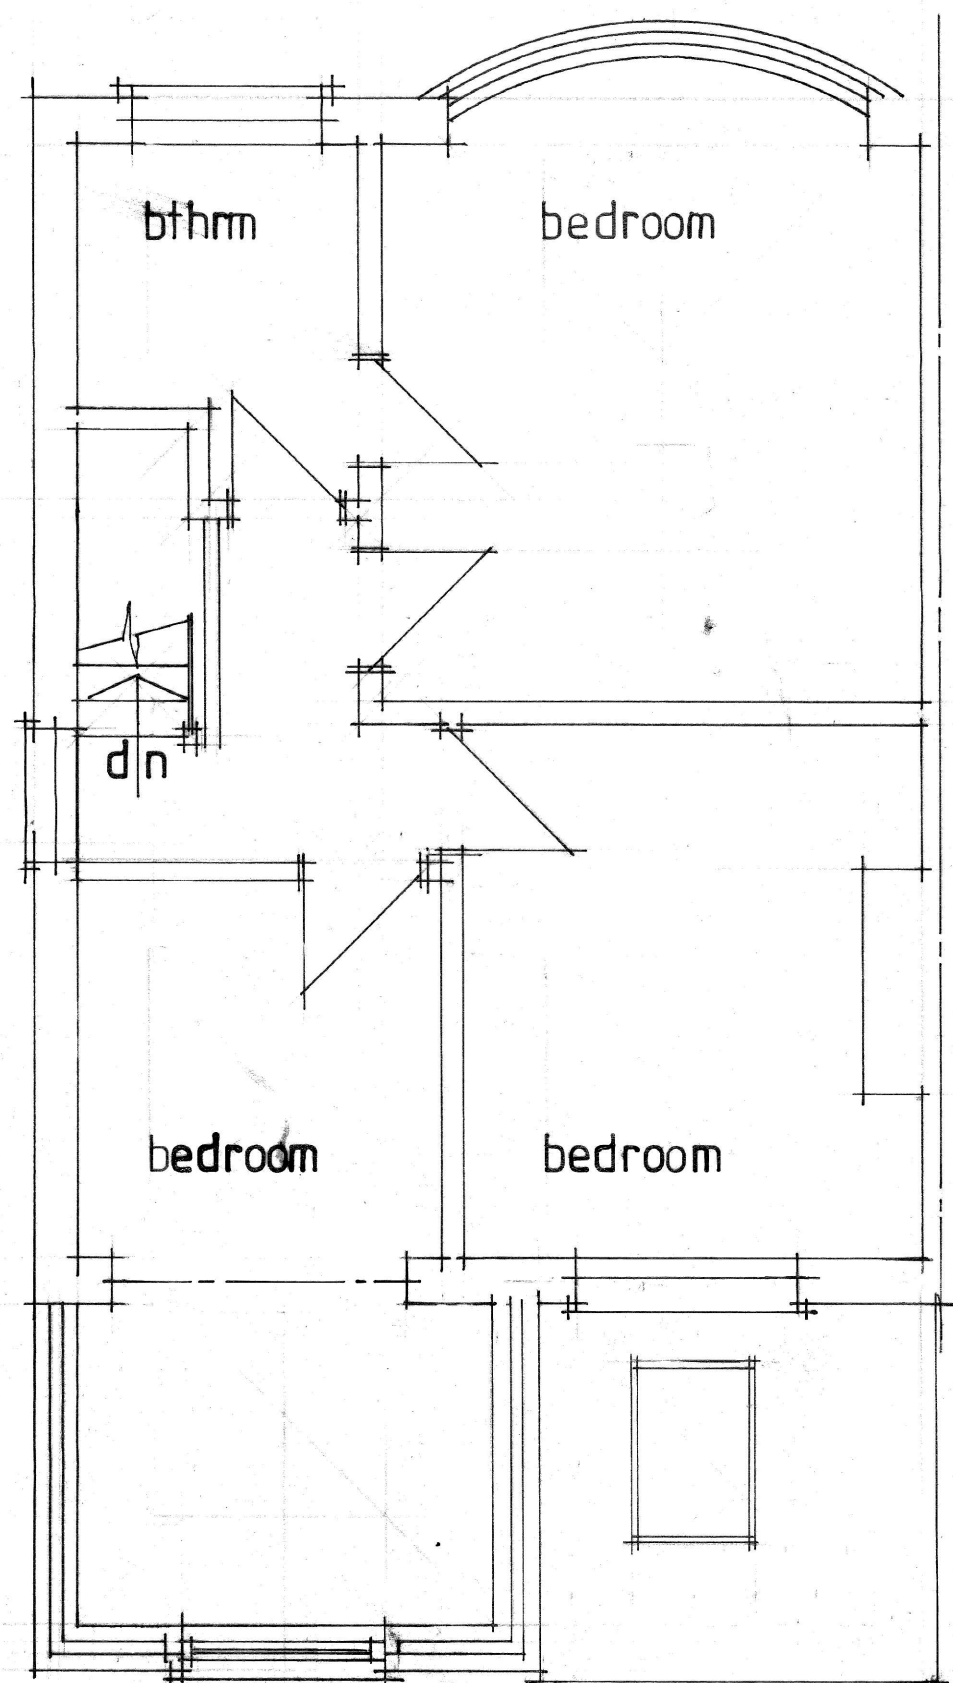


Elevations

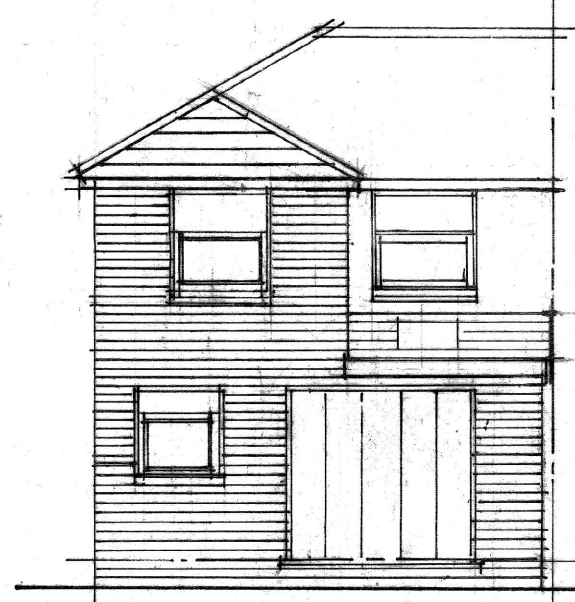


Rear

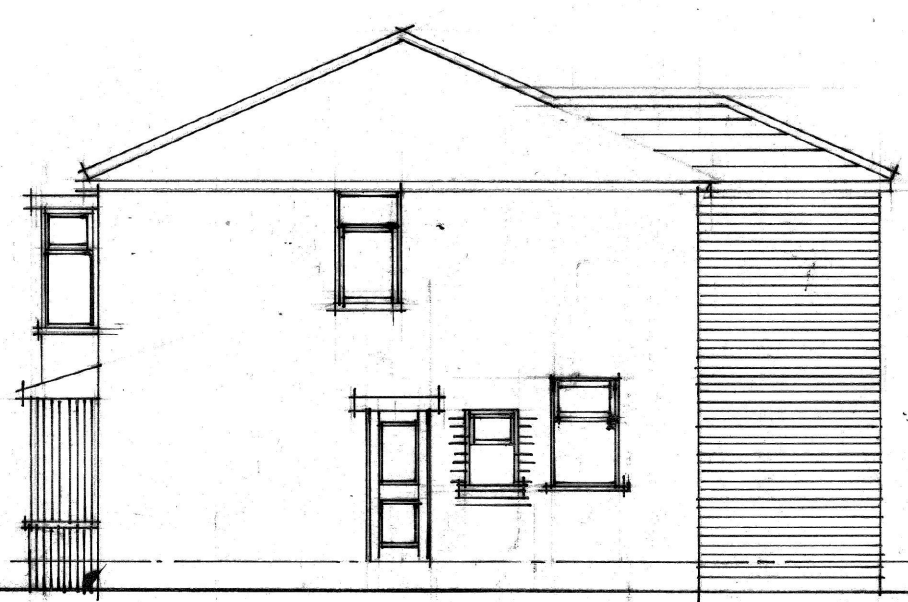

Side

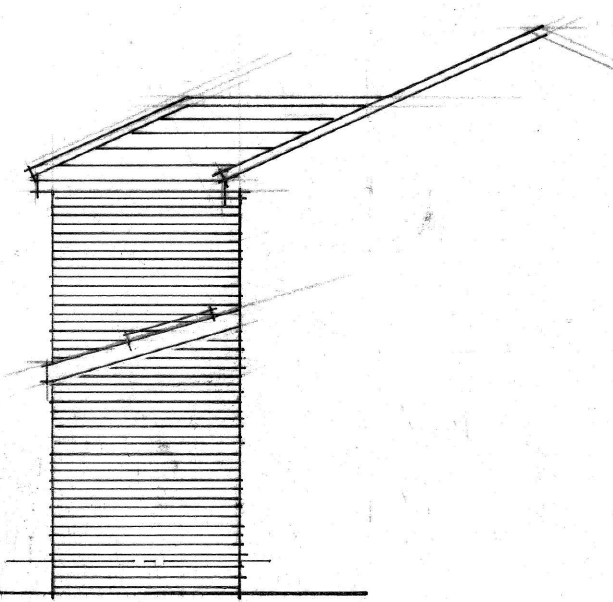


Side

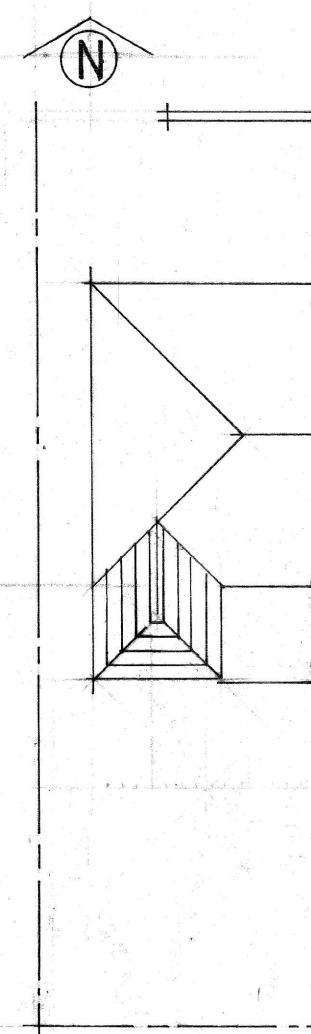

Site Layout 1:200

Scale Bars

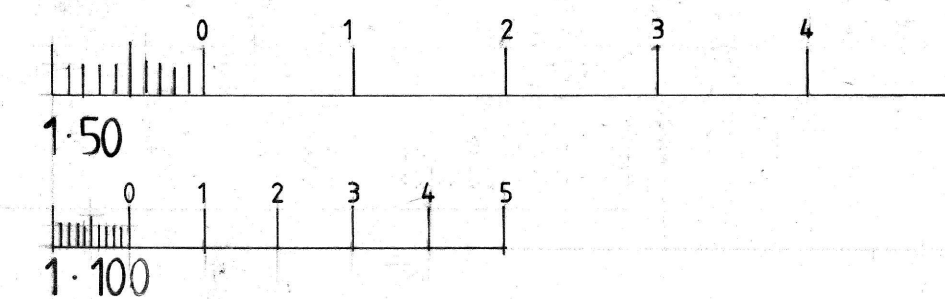

No:	Revision:	Date:	Initial:
Project: 230 School Grove Mtr M20 4RT			
Title: Floor Layouts and Elevats (proposed)			
Scale: 50/100 Date: March 26 Initial: CTR			
Drg. No: 2			