

© COPYRIGHT
The copyright in this drawing is vested in Sheppard Robson and no license or assignment of any kind has been, or is, granted to any third party whether by provision of copies or originals or otherwise unless agreed in writing.

DO NOT SCALE FROM THIS DRAWING
The contractor shall check and verify all dimensions on site and report any discrepancies in writing to Sheppard Robson before proceeding work


FOR ELECTRONIC DATA ISSUE
Electronic Data / drawings are issued as "read only" and should not be interrogated for measurement. All dimensions and levels should read, only from those values stated in text on the drawing.

41 Series
Metalworks

Roof Edge Guardrails	
 L30/551	 L30/551
UAB01A Roof edge guardrails Level 06 PV Platform	UAB01B Roof edge guardrails Level 06 Access + Maintenance Platforms
 H11/147	
UAB02 AOV guardrails	
 L30/551	
UAB03 Roof edge guardrails Alumet roof	

REV.	DATE	AMENDMENT
P01	03.02.2026	Planning Issue: Condition 65

KEYPLAN

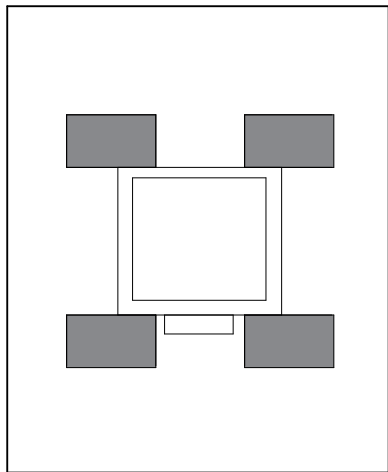

Morgan Sindall

**MORGAN
SINDALL**

SHEPPARD ROBSON

77 Parkway Camden Town London NW1 7PU
T: +44 (0)20 7504 1700 E: enquiries@sheppardrobson.com


PROJECT
Plus Ultra Manchester

SCALE@A1	DATE	ORIGINATOR	CHECKED	AUTHORISED
As indicated	03.02.2026	KF	JW	JW


**Scope Plan - Roof Edge Guardrail
Utility Balustrade 01B
Level 06**

Stage 5

STATUS	PURPOSE FOR ISSUE	SR NO.
S2	For Planning	10265
DRAWING NO.		REV.
UBS - SRA -XX- 06 - D - A - 764001		P01

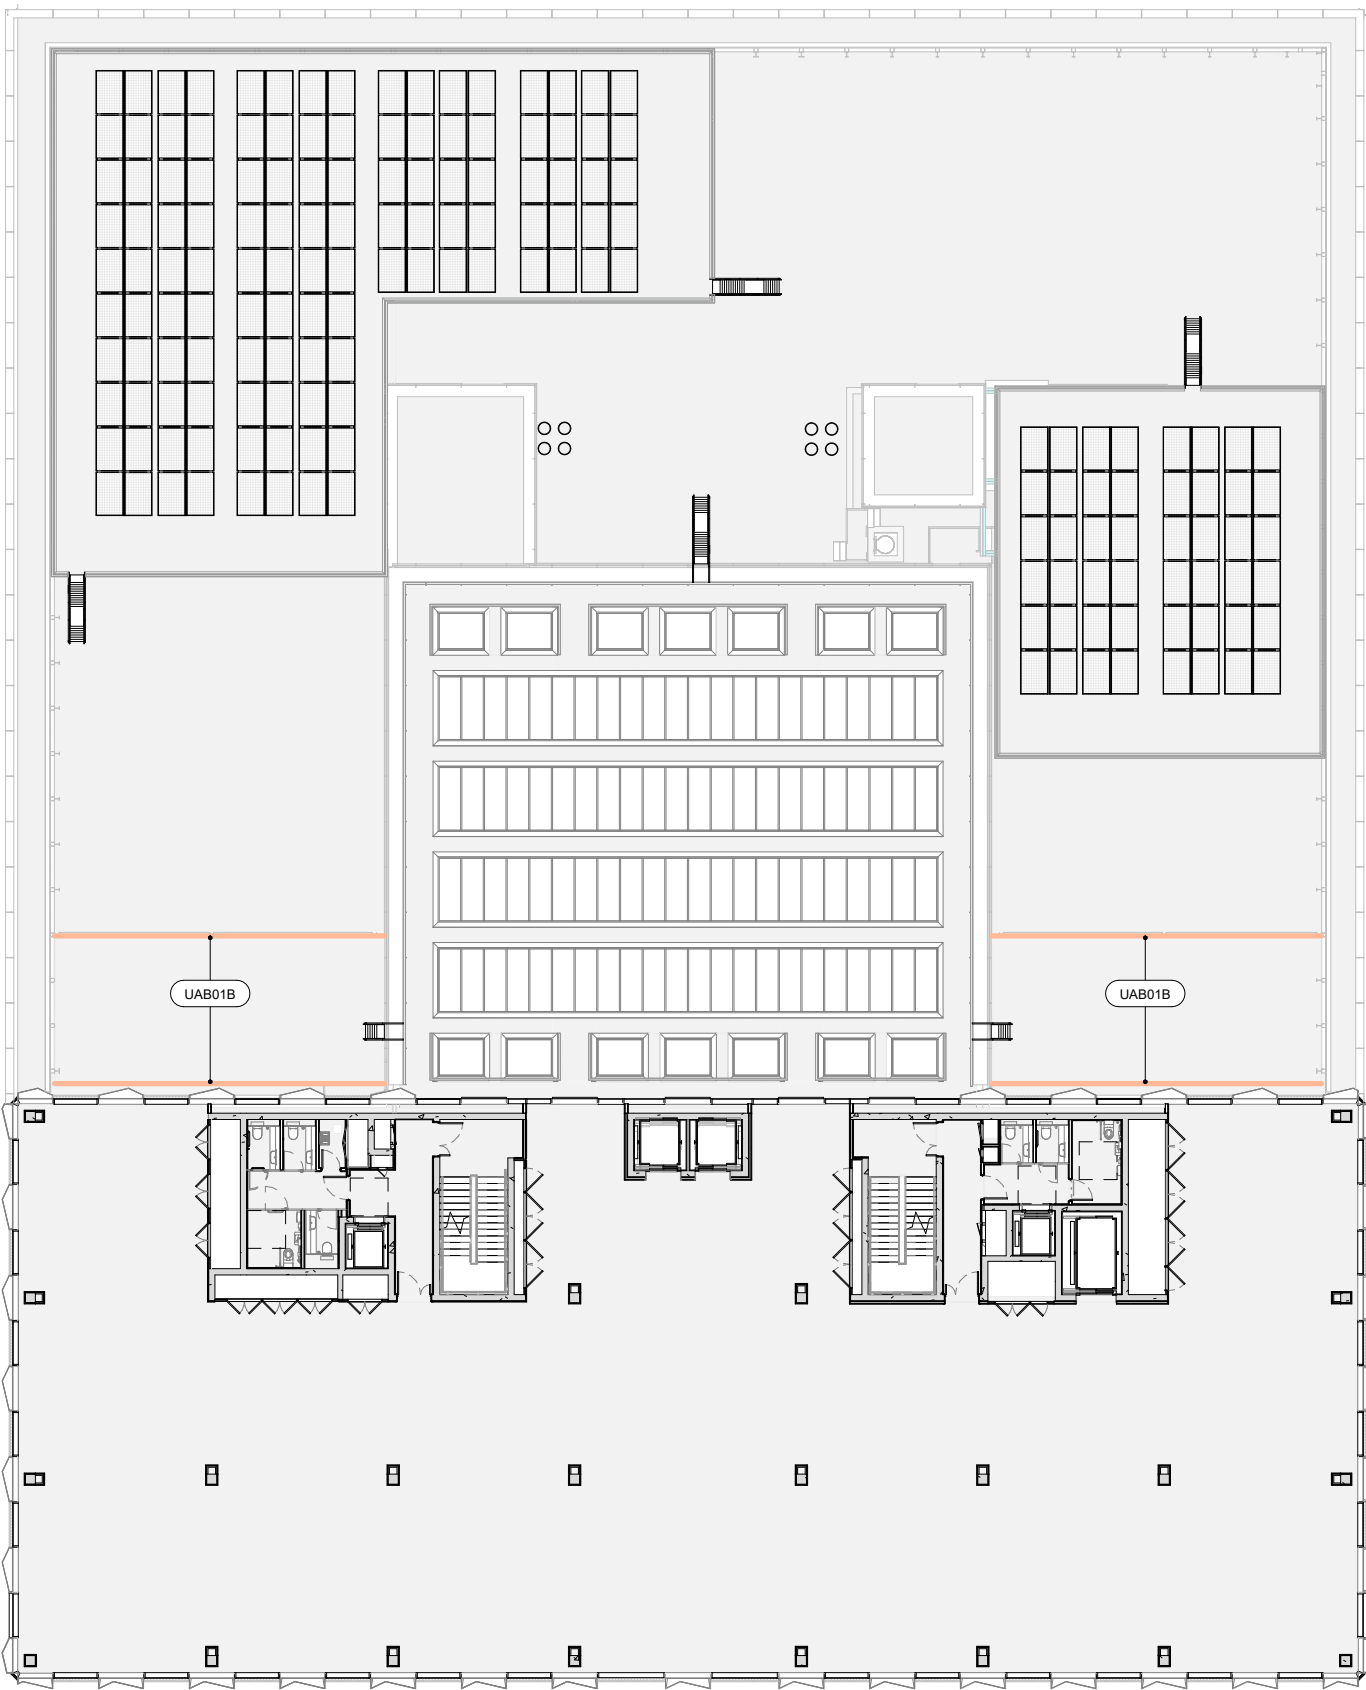

1 Roof Edge Gaurdrail - Utility Access Balustrade 01B - PV Platform
764001 1 : 300

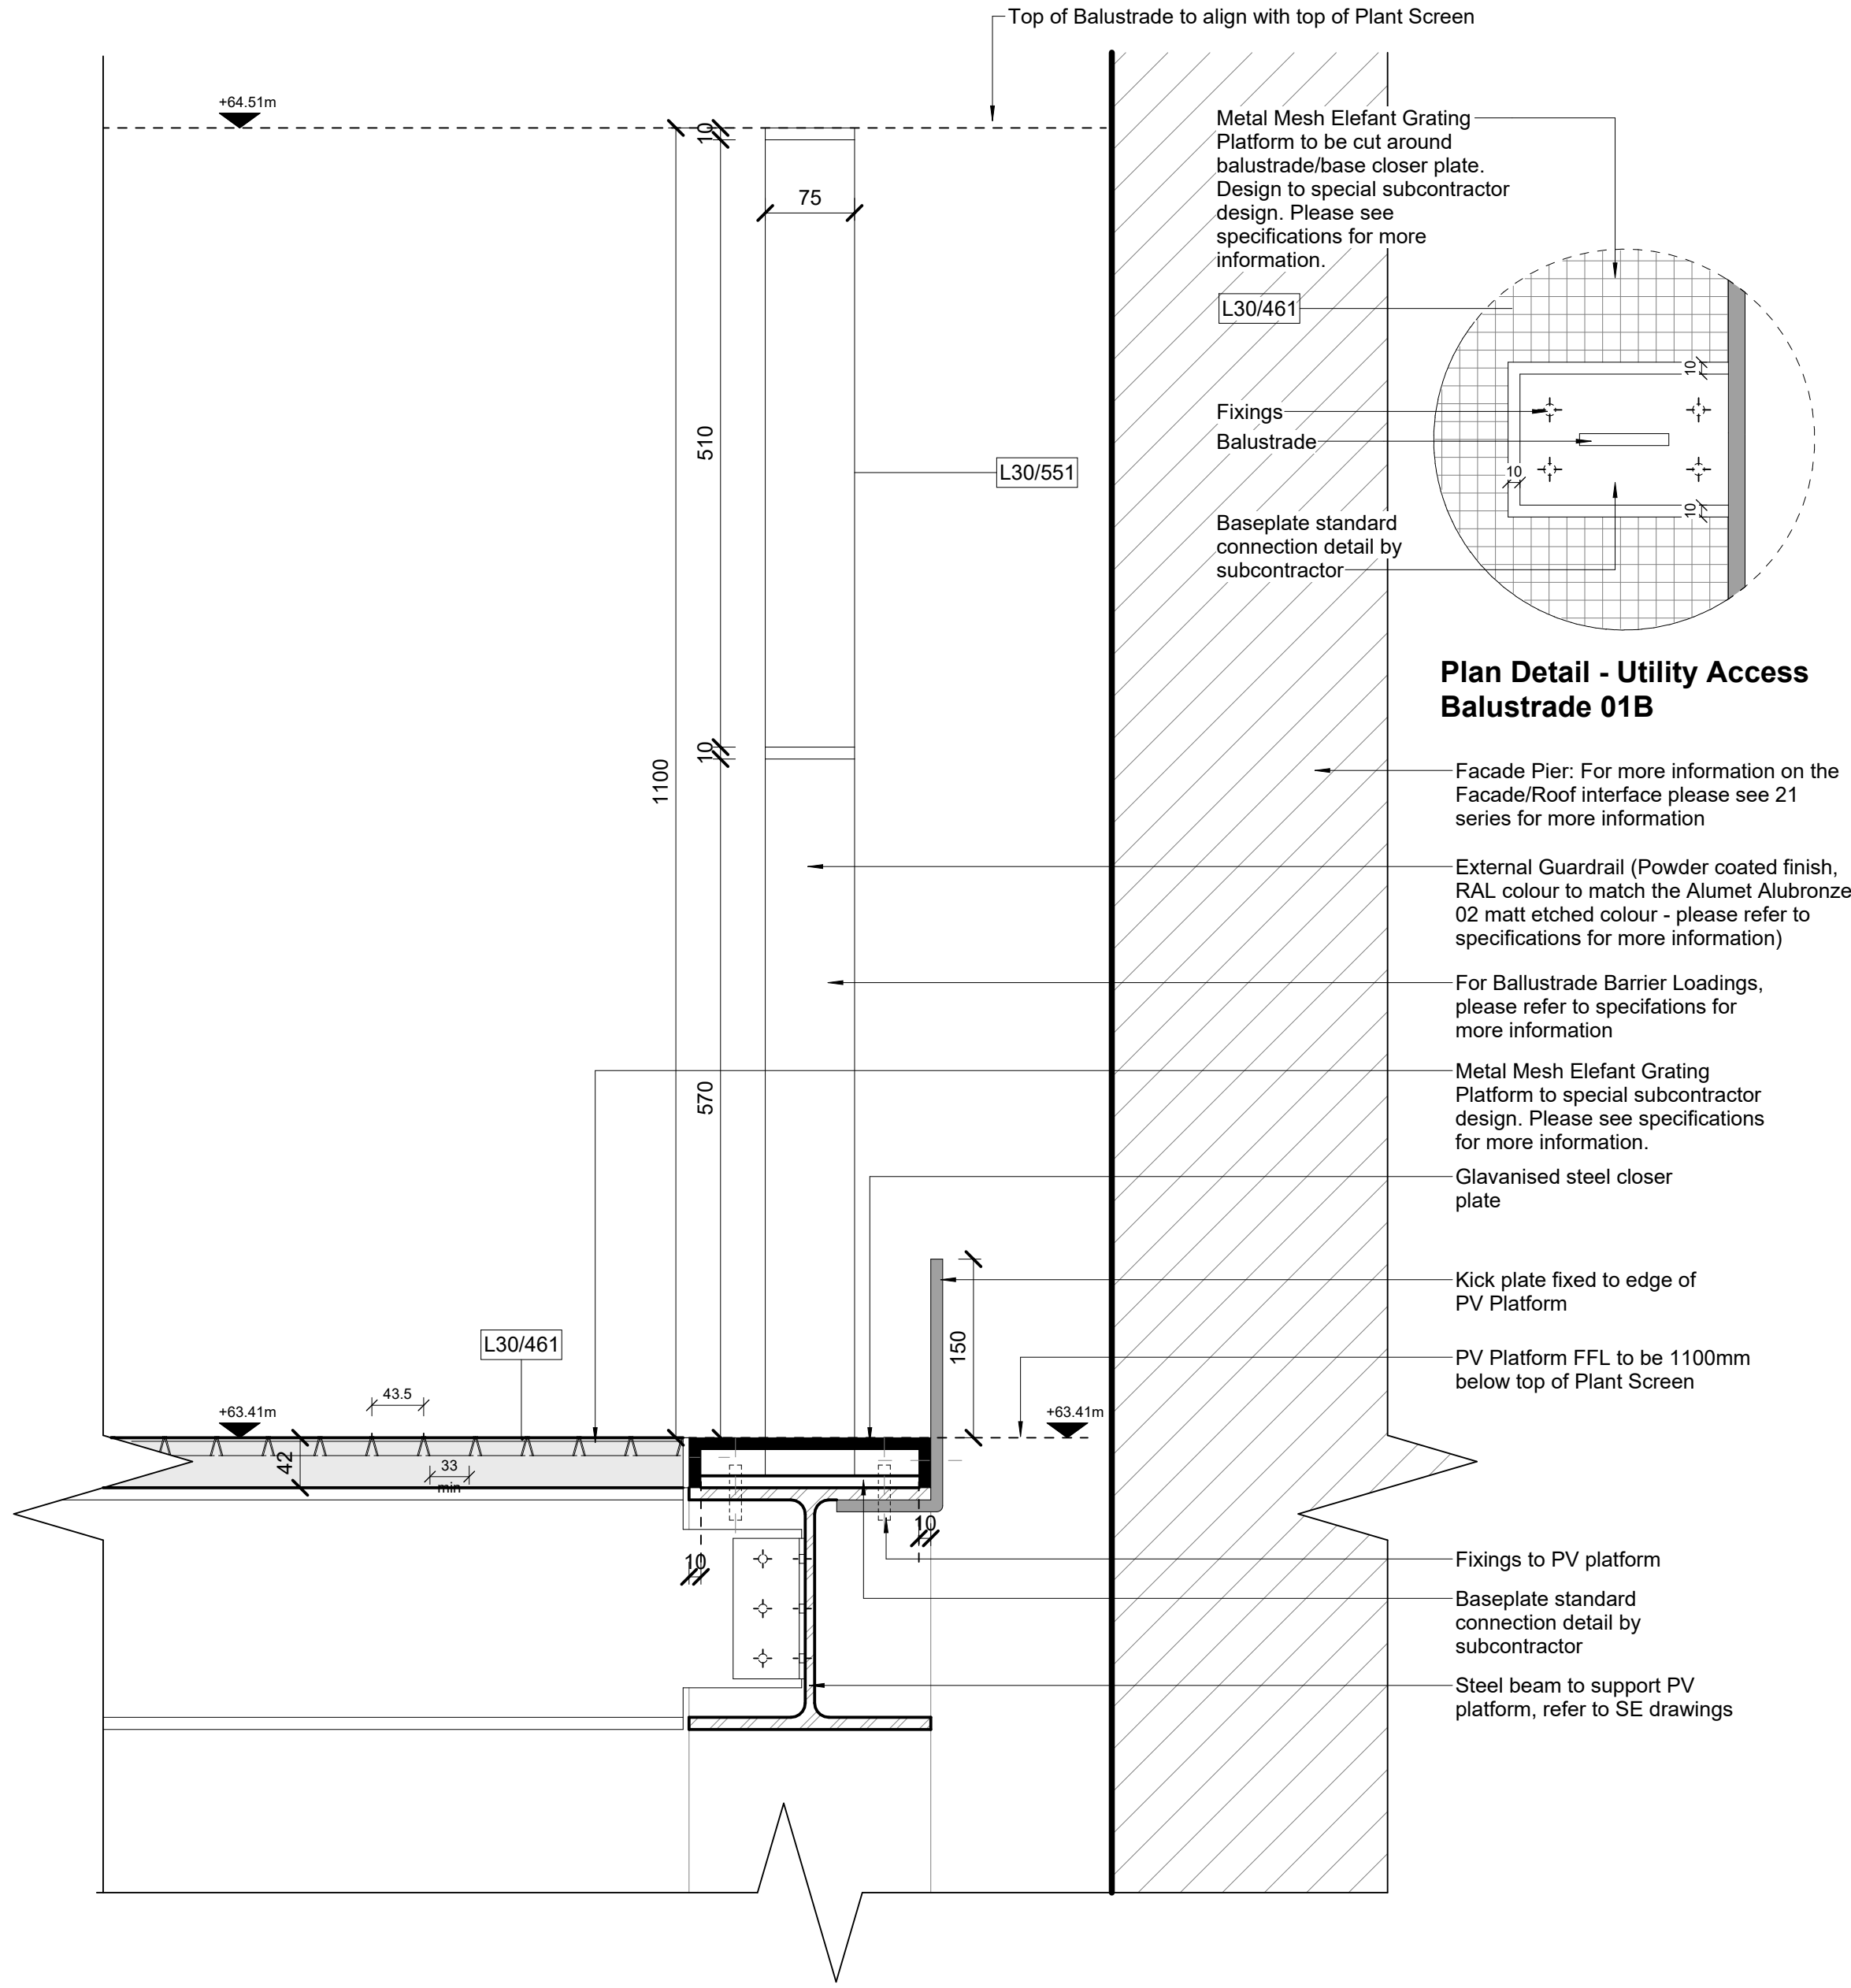

2 Detail - Utility Access Balustrade 01B
764001 1 : 5