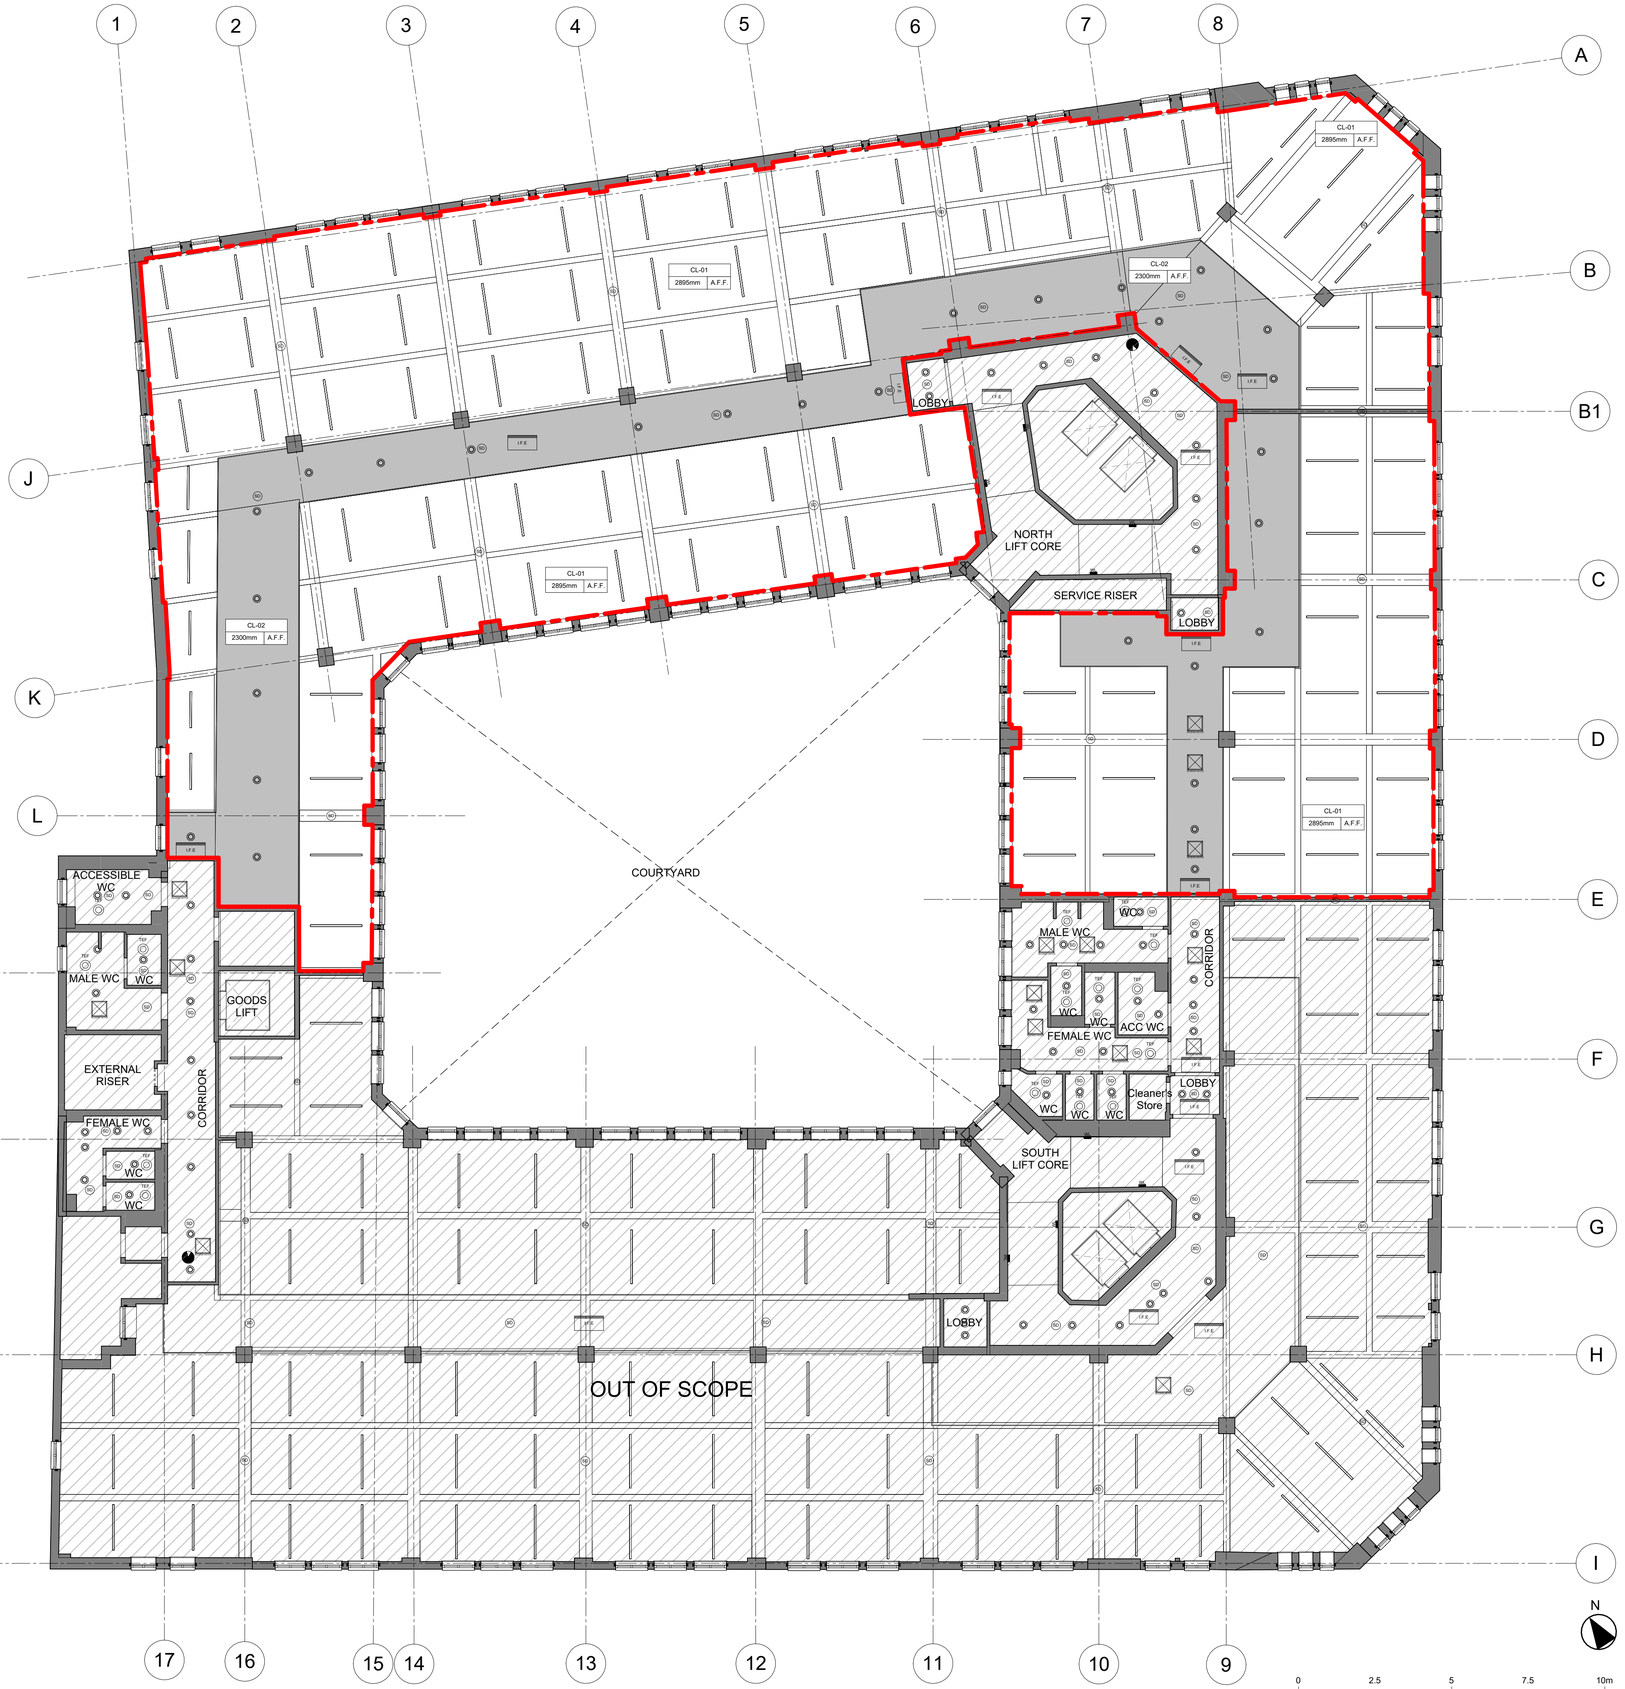



1 Level 08 - Existing RCP
1 : 100

100mm on Original

Print Date: 12/5/2025 11:20:21 AM

## NOTES:

This drawing is produced for use in this project only and may not be used for any other purpose. Arcadis (UK) accept no liability for the use of this drawing other than the purpose for which it was intended in connection with this project as recorded on the title block fields 'Purpose of Issue' and 'File Status Code'.
This drawing may not be reproduced in any form without prior written agreement.

RESPONSIBILITY IS NOT ACCEPTED FOR OTHERS SCALING DIRECTLY FROM THIS DRAWING. DO NOT SCALE FROM THIS DRAWING, USE WRITTEN DIMENSIONS ONLY.

Existing building information based on measured survey data which is included within the Appendices of end of Stage Reports – Contractor to undertaken localised checks following strip-out for technical design and coordination, in conjunction with review of Landlord O&M Information.

## LEGEND:

- Scope of Works Boundary
- Out of Scope
- Existing Wall
- CL-01 — Existing Plasterboard Ceiling
- CL-02 — Existing Central Bulkhead Ceiling

## CEILING COMPONENTS LEGEND:

- ACCESS HATCH — Existing Access Panel
- Existing Drop Troffer Light
- Existing CCTV
- SD — Existing Smoke Detector
- I.F.E — Existing Illuminated Fire Exit Sign
- Existing Downlight
- TEF — Existing Toilet Exhaust Fan
- WL — Existing Wall Lighting

| Rev | Date | Description | Prod. | Chk. | Rvd. | App. |
|---|---|---|---|---|---|---|
| L01 | 03/12/25 | LBC Submission | SC/JB | JO | LC | GH/KP |

**Client:**
Government Property Agency


ARCADIS

Registered office: 80 Fenchurch Street, London EC3M 4BT

Coordinating office: 80 Fenchurch Street, London EC3M 4BT

www.arcadis.com


**Project:** Sunlight House - Floors 7 and 8

Site: Sunlight House, Little Quay Street, Manchester M3 3HP

**DrawingTitle:** Level 08 - Existing RCP

| | | |
|---|---|---|
| Designed: ARCADIS | Signed: ARCADIS | Date: |
| Drawn: SC/JB | Signed: SC/JB | Date: 03DEC25 |
| Checked: JO | Signed: JO | Date: 03DEC25 |
| Reviewed: LC | Signed: LC | Date: 03DEC25 |
| Approved: GH/KP | Signed: GH/KP | Date: 03DEC25 |
| Design Stage: Listed Building Consent | | |
| Original Size: A1 | Grid: | Datum: |
| Suitability Code: A3 | Scale: As indicated | Project Number: 30279810 |

Suitability Description: OFFICIAL-SENSITIVE

Listed Building Consent Submission

Drawing Number: 30279810-ARC-MAN-08-DR-AR-O1012

Revision: L01

© Copyright reserved