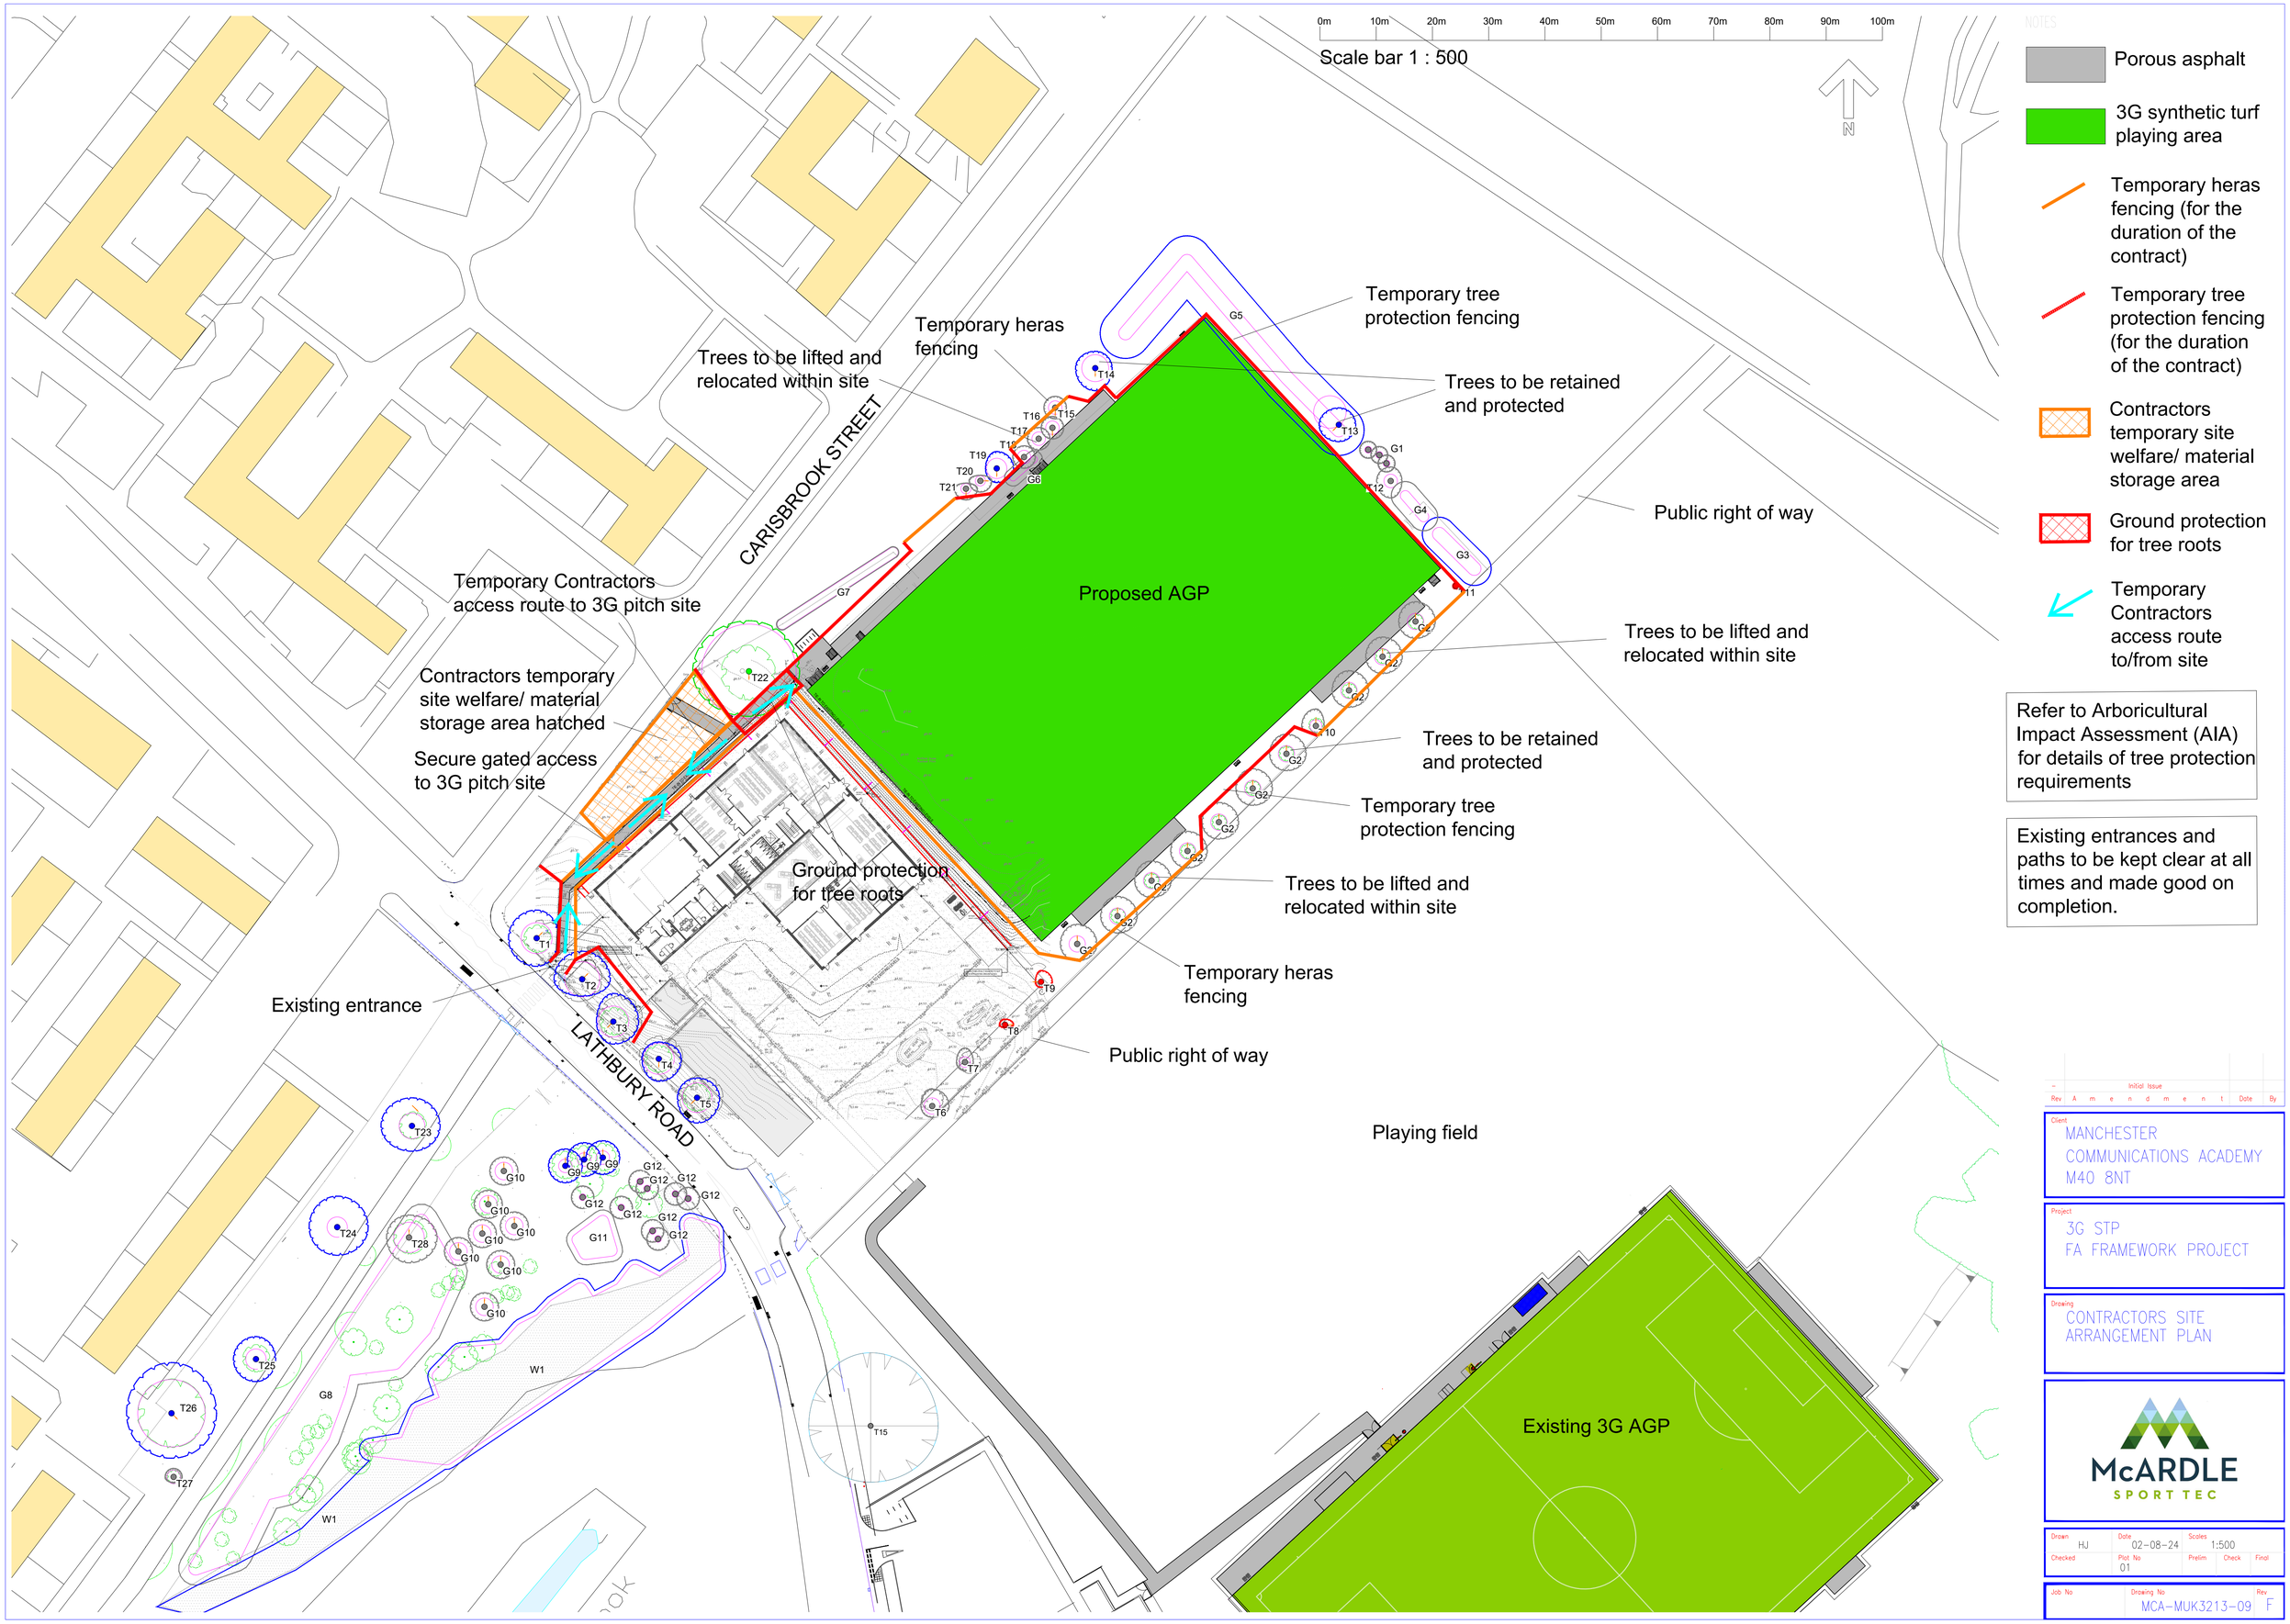

Rev	Amendment	Date	By
–	Initial Issue		

Client
MANCHESTER COMMUNICATIONS ACADEMY
M40 8NT

Project
3G STP
FA FRAMEWORK PROJECT

Drawing
CONTRACTORS SITE ARRANGEMENT PLAN

McARDLE SPORT TEC

Drawn	Date	Scales
HJ	02-08-24	1:500
Checked	Plot No 01	Prelim / Check / Final

Job No	Drawing No	Rev
	MCA-MUK3213-09	F