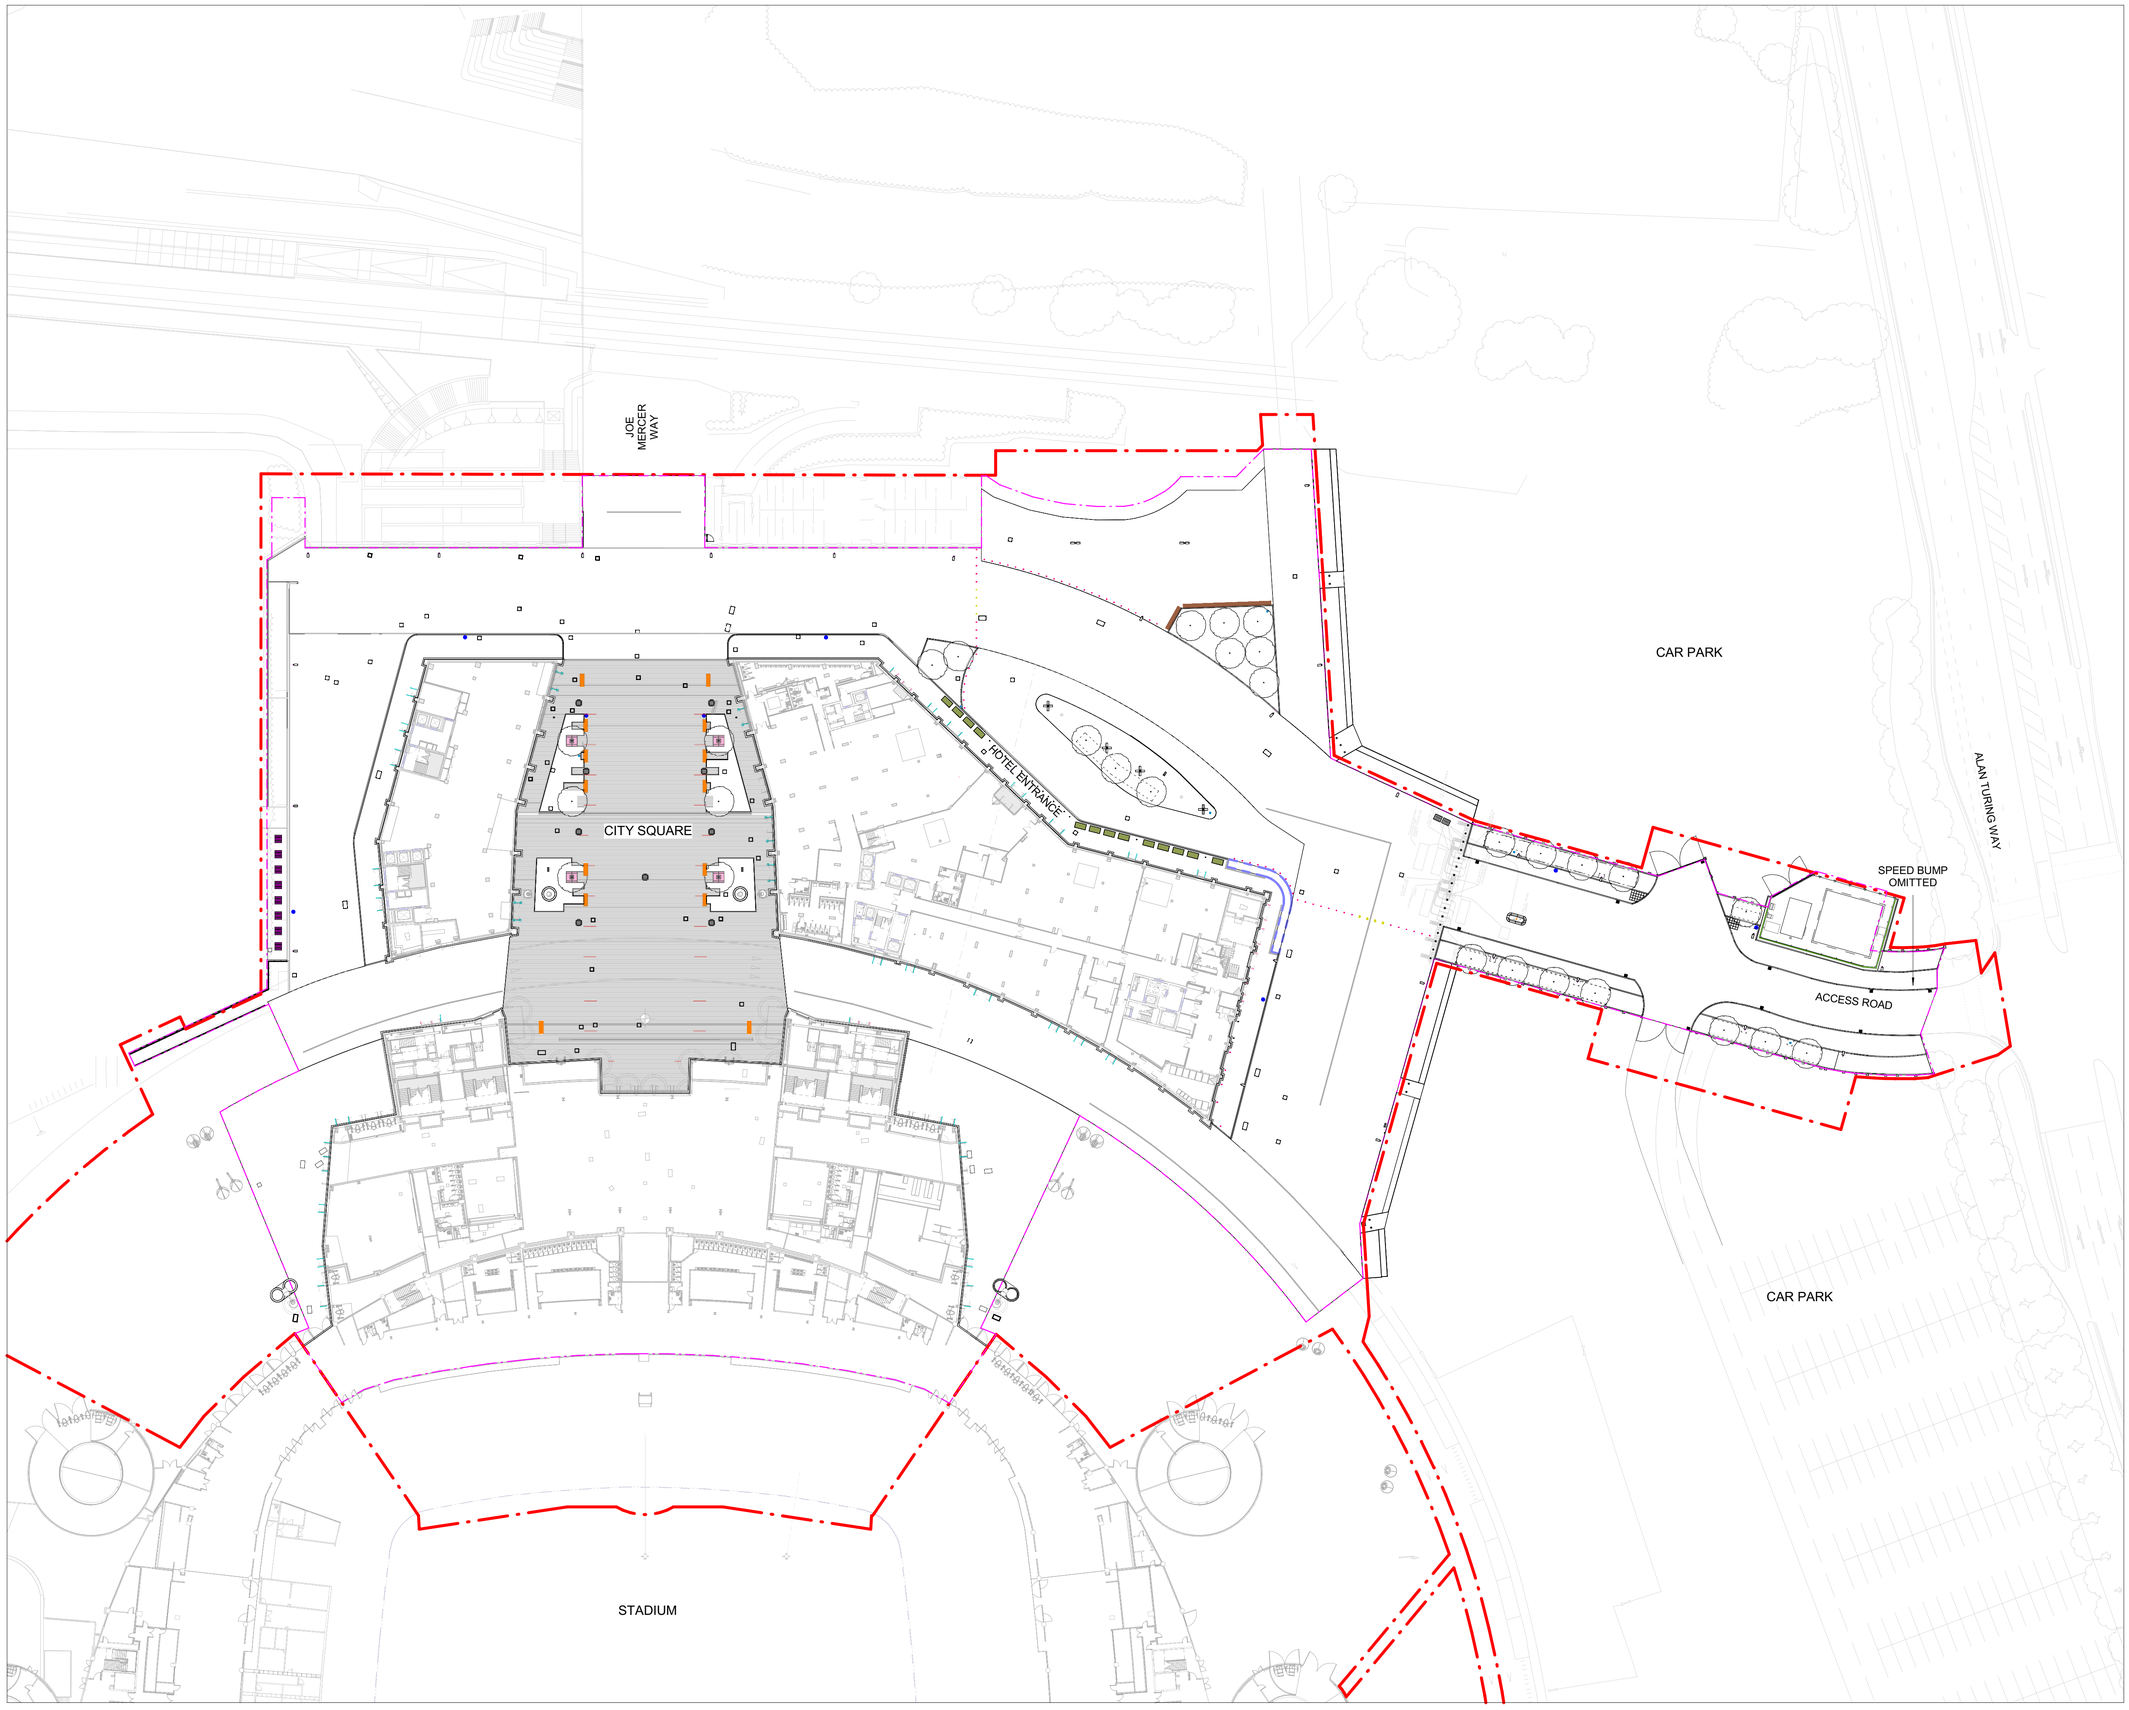

REVISIONS

REV	DATE	DESCRIPTION
C01	01.05.24	ISSUED FOR CONSTRUCTION
C02	10.01.25	ISSUED FOR CONSTRUCTION
C03	24.12.25	ISSUED FOR CONSTRUCTION

KEY PLAN

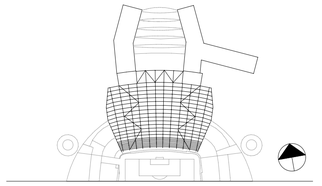

KEY

- PROJECT PLANNING BOUNDARY
- PROJECT CONSTRUCTION BOUNDARY
- EXT-303 FIXED BENCH - TYPE 1
- EXT-307 REMOVABLE BENCH - TYPE 2
- EXT-309 PICNIC BENCH
- EXT-306 LITTER BIN
- EXT-321 SHRUB PLANTERS - TYPE 1
- EXT-322 SHRUB PLANTERS - TYPE 2
- EXT-313 METAL PLANTER
- EXT-327 TREE GRILLES
- SAN-751 EXTERNAL BIB TAP
- EXT-451 DOOR BARRIER - TYPE 1
- EXT-453 DOOR BARRIER - TYPE 2
- EXT-401 BOLLARDS STATIC - TYPE 1
- EXT-405 BOLLARDS STATIC - TYPE 2
- EXT-409 BOLLARDS RETRACTABLE - TYPE 1
- EXT-411 BOLLARDS RETRACTABLE - TYPE 2
- INTERCOM BOLLARD
- EXT-341 EXTERNAL FLOOR BOXES
- EXT-811 MANHOLE COVER
- EXT-331 LIGHTING COLUMN & LAMP
- DOUBLE HEADED LIGHTING COLUMNS
- LINEAR LED LIGHTS IN CITY SQUARE PAVING

CLIENT

© COPYRIGHT. ALL RIGHTS RESERVED

THIS WORK IS COPYRIGHT AND CANNOT BE REPRODUCED OR COPIED IN ANY FORM OR BY ANY OTHER MEANS (GRAPHIC, ELECTRONIC OR MECHANICAL INCLUDING PHOTOCOPYING) WITHOUT THE WRITTEN PERMISSION OF POPULOUS ANY LICENSE, EXPRESS OR IMPLIED, TO USE THIS DOCUMENT FOR ANY PURPOSE WHATSOEVER IS RESTRICTED TO THE TERMS OF THE AGREEMENT OR IMPLIED AGREEMENT BETWEEN POPULOUS AND THE INSTRUCTING PARTY.

USE FIGURED DIMENSIONS IN PREFERENCE TO SCALED. CHECK ALL DIMENSIONS ON SITE BEFORE FABRICATION OR SETTING OUT

ARCHITECT

POPULOUS®

14 BLADES COURT | DEODAR ROAD | LONDON | SW15 2NU | UNITED KINGDOM
TELEPHONE +44 (0)20 8874 7666 FACSIMILE +44 (0)20 8874 7470

ALL PRODUCTION & INTELLECTUAL PROPERTY RIGHTS RESERVED © POPULOUS 2009

PROJECT NAME

MCFC - NORTH EXPANSION

DRAWING TITLE

LANDSCAPE
STREET FURNITURE PLAN
LEVEL 00

STATUS	RIBA STAGE	PROJECT NO.
A5	5	4348

DATE	SCALE	SIZE
26/02/2024	1 : 500	A1

DRAWN	CHECKED	APPROVED
SA	TJ	MT

PROJECT	ORIGIN.	ZONE	LEVEL	TYPE	ROLE	DRAWING	REV
NSE	POP	ZZ	00	DP	L	000607	C03

Status A: Approved