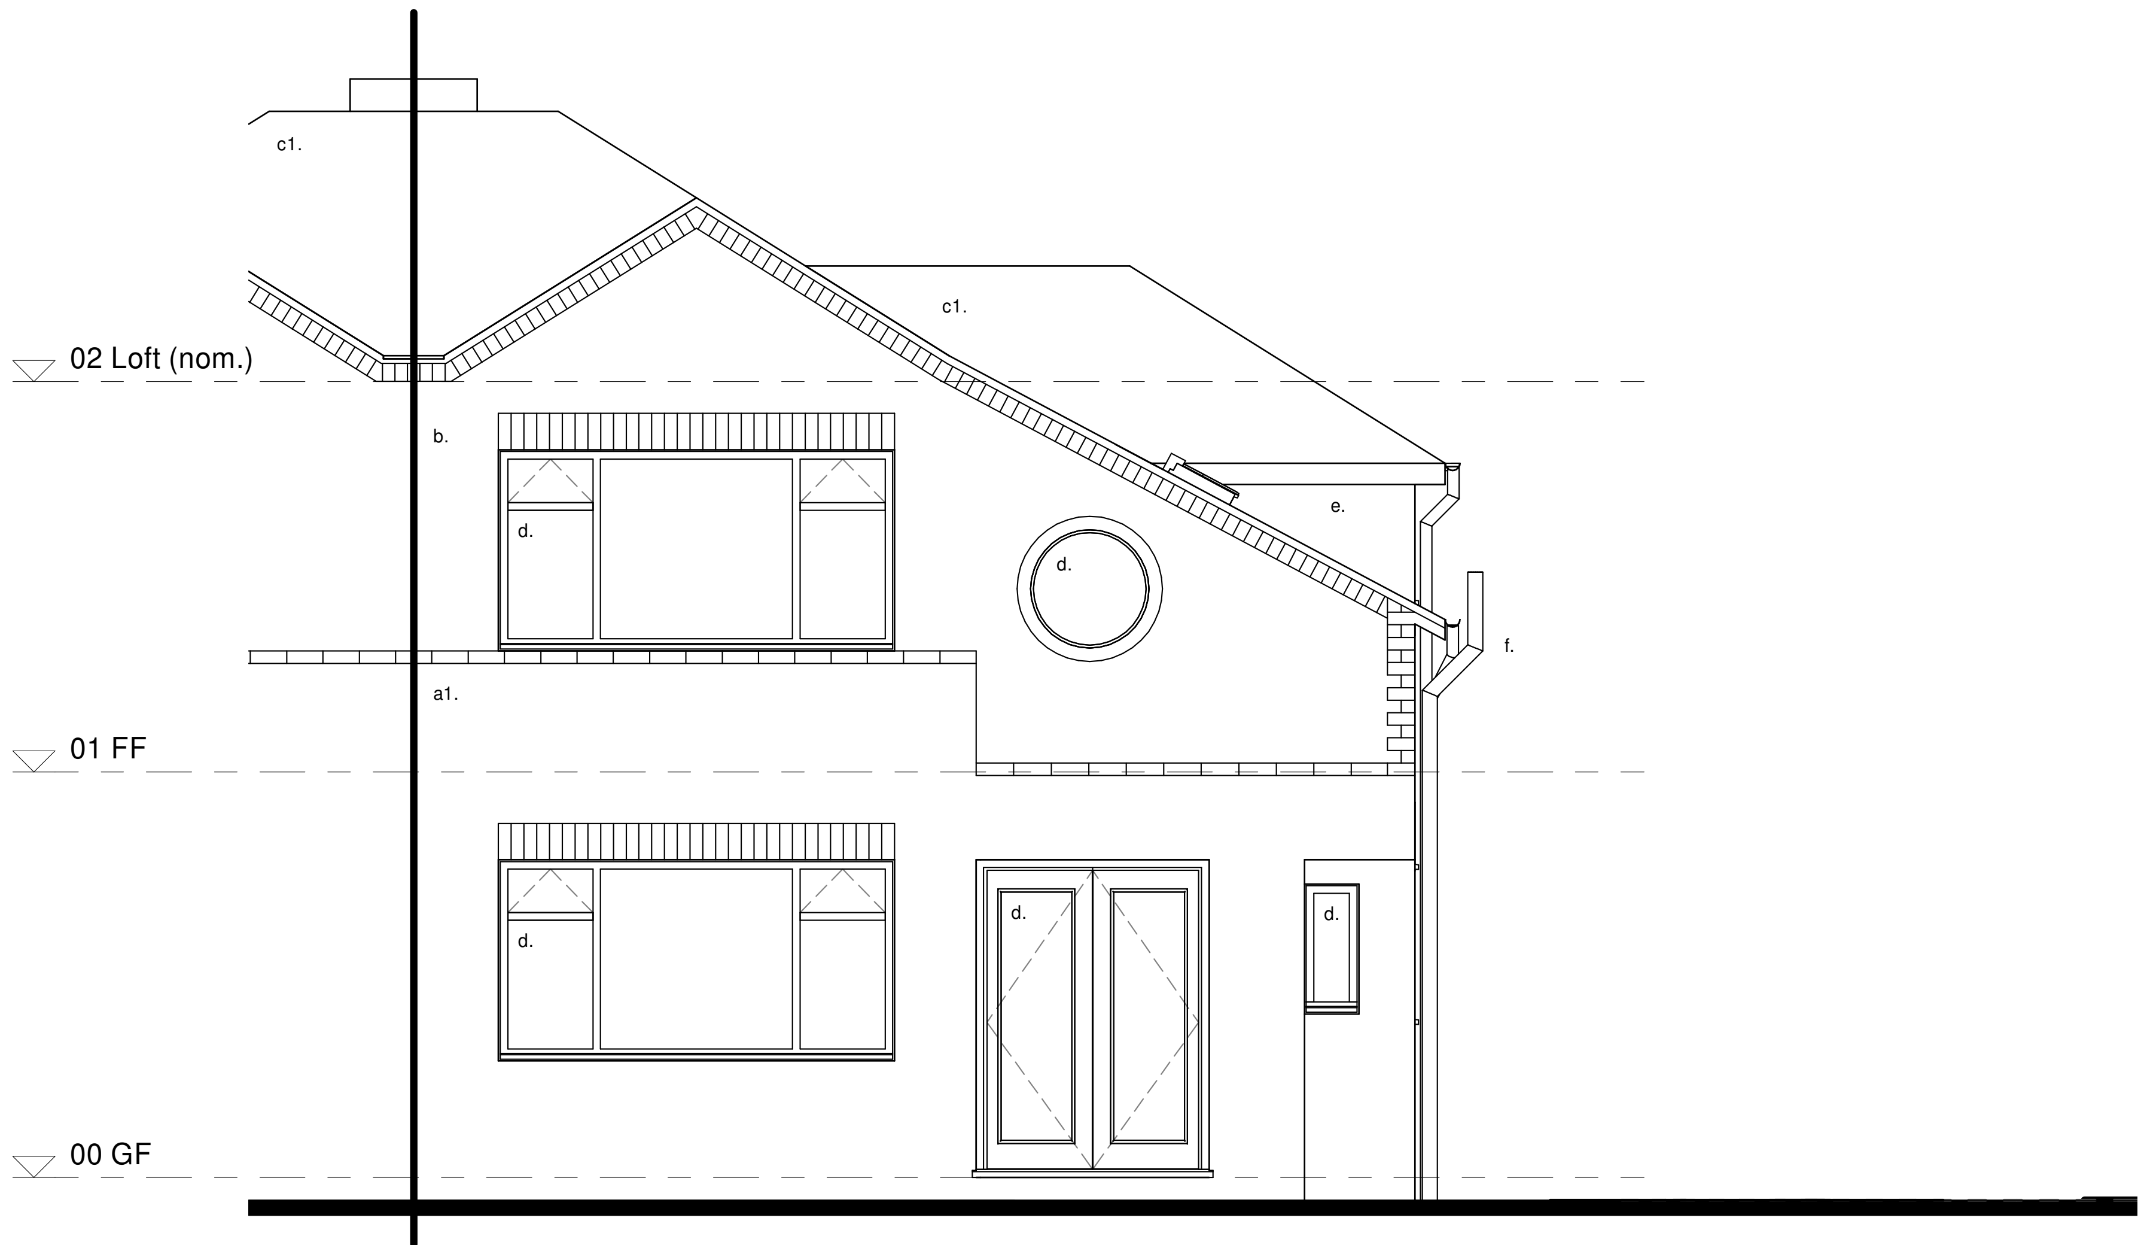

E1 Extg
scale 1 : 50

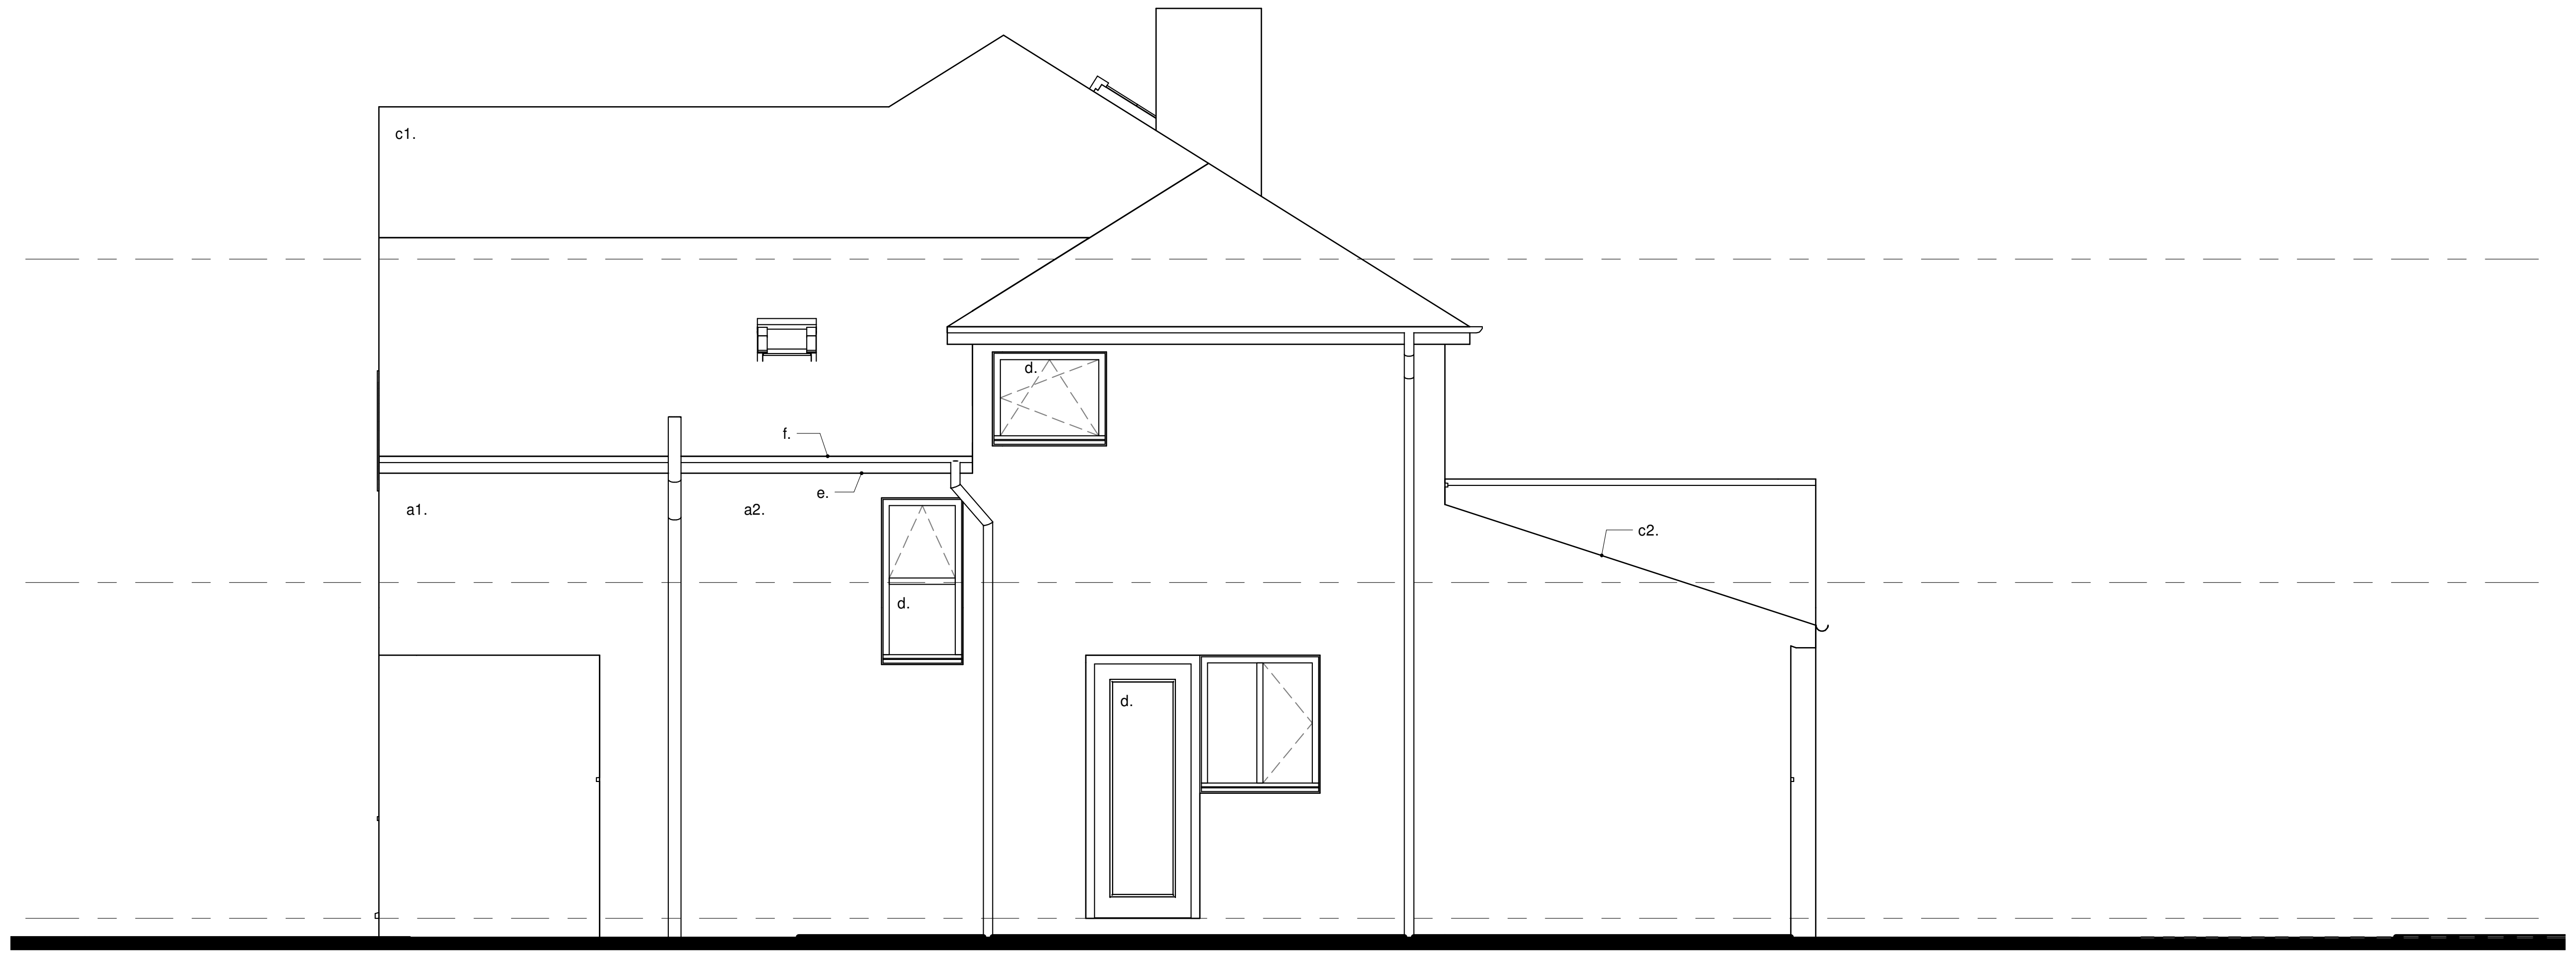

E2 Extg
scale 1 : 50

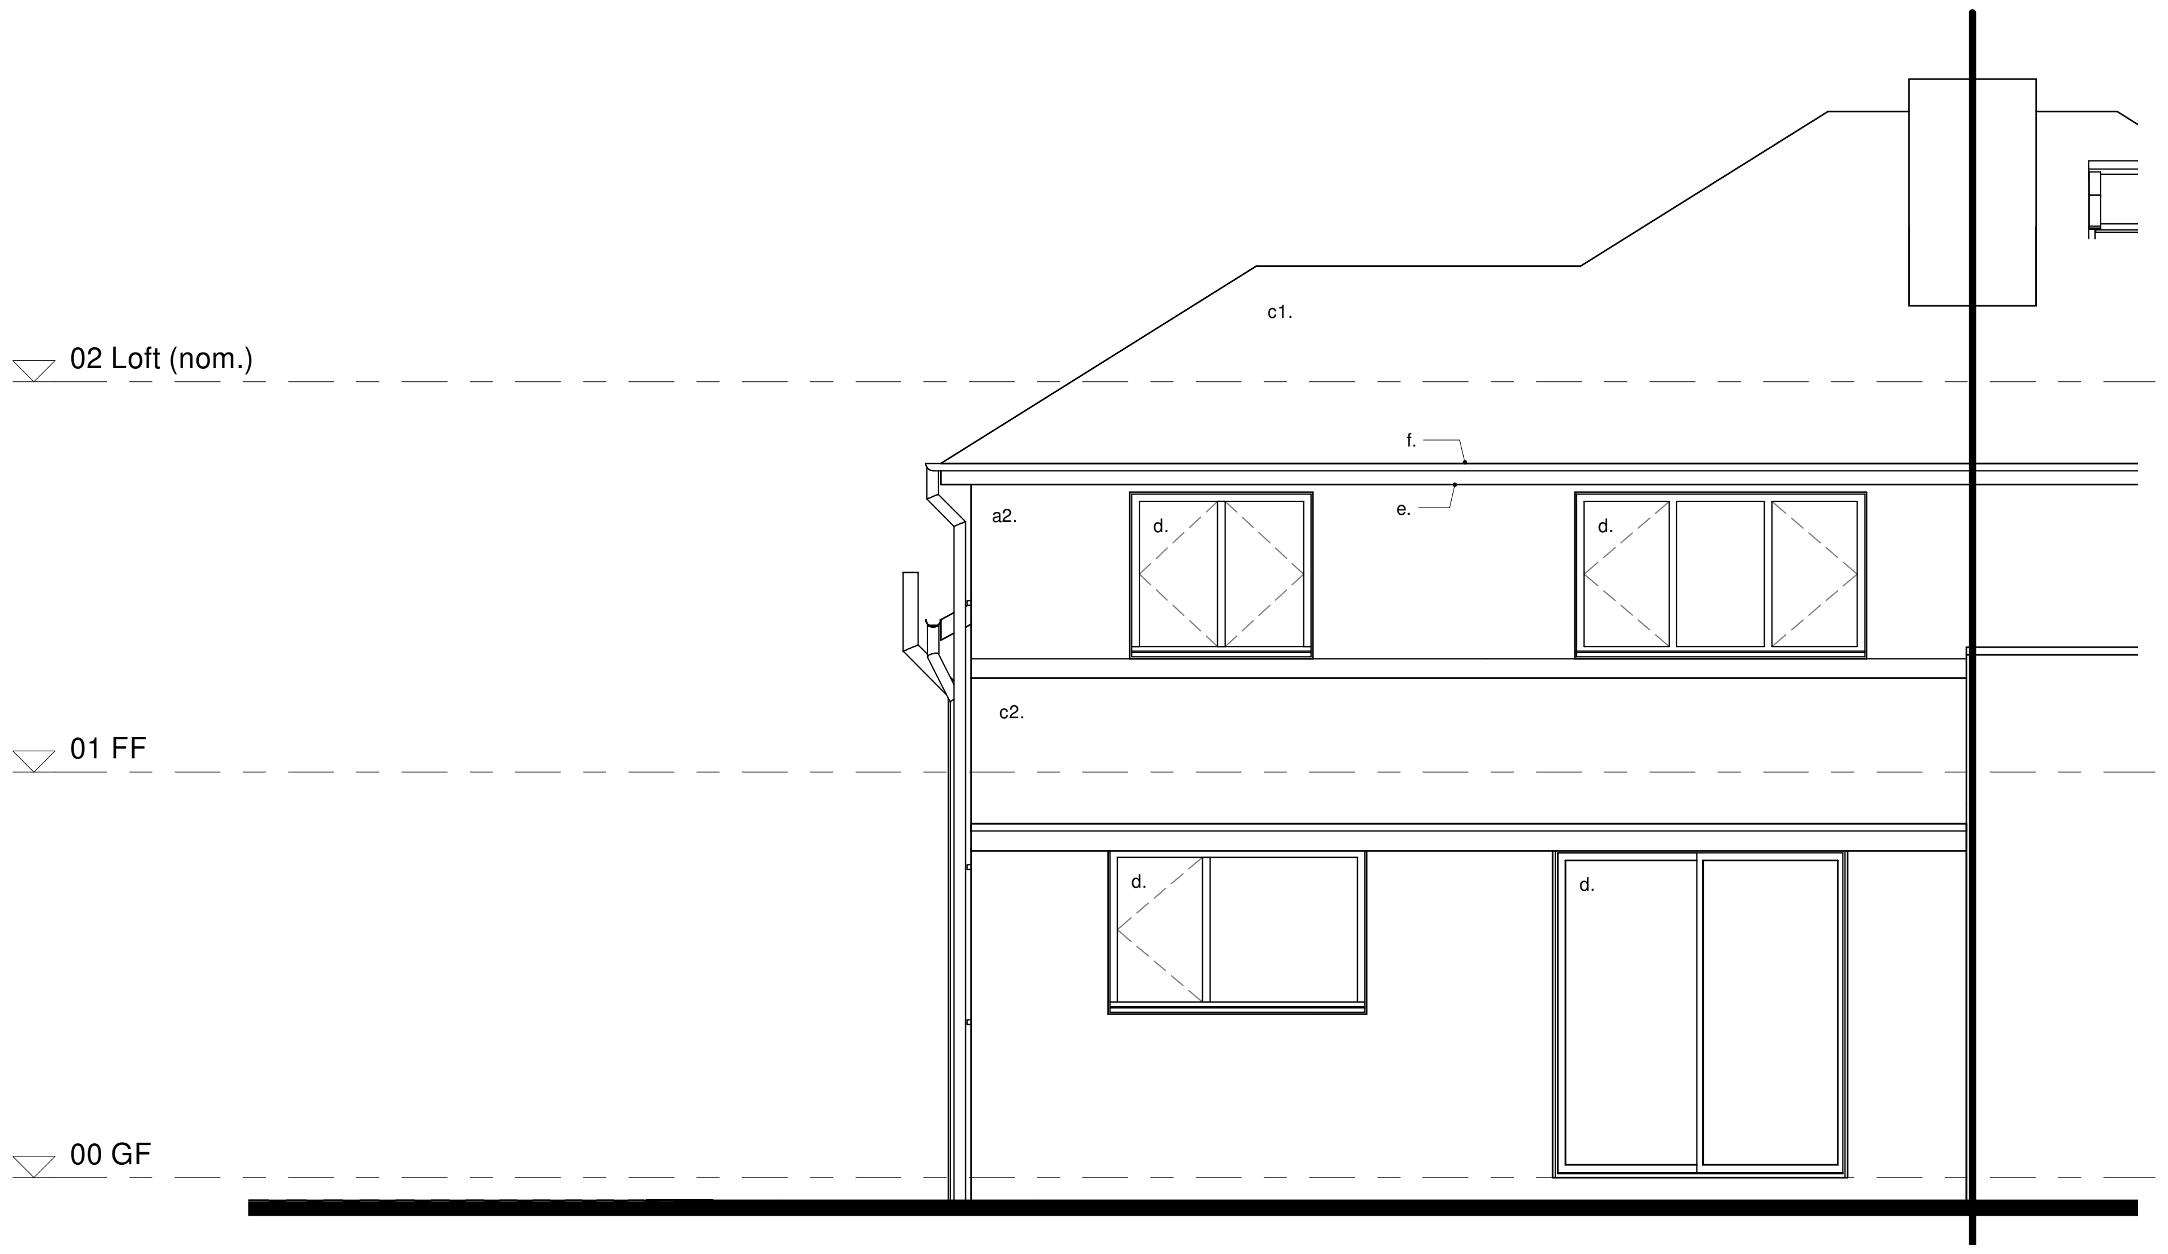

E3 Extg
scale 1 : 50

Scale 1:50

John Wood Architect

m. 07749 518209 | e. studio@johnwoodarchitect.co.uk | w. johnwoodarchitect.co.uk

project 1632 project title 30 Westmorland Road
drawing 1003 - issue 02 Existing Elevations
issue date 18/07/2025 scales shown @ A1

Legend.
a. Facing brick:
  1. Brindle, course height 83mm.
  2. Prewar common, course height 83mm.
b. Render, painted, white.
c. Roofing tile:
  1. Plain clay, red (main roof).
  2. Interlocking concrete, red (single storey rear projection).
d. Windows and doors, aluminium framed, white.
e. Fascia, painted timber, white.
f. Rainwater goods and drainage, plastic, black.

Notes.
All dimensions & levels show design intent. Survey has been carried out for drafting purposes only. Critical dimensions should be site measured;
Dimensions are shown to finished face of walls or edges of structural opening unless otherwise noted;
S.O. denotes structural opening size - to be site measured prior to order of any windows & doors;
(e) denotes existing dimension to be confirmed on site;
dimensions shown in grey are nominal - to be confirmed on site and must not be used for setting out.