



MATERIAL & COLOURS

Flooring:
Black and white
tiles pattern



Timber for cabinets base







Marble for cabinets worktop



Colours for walls



NCS S 4030-R80B

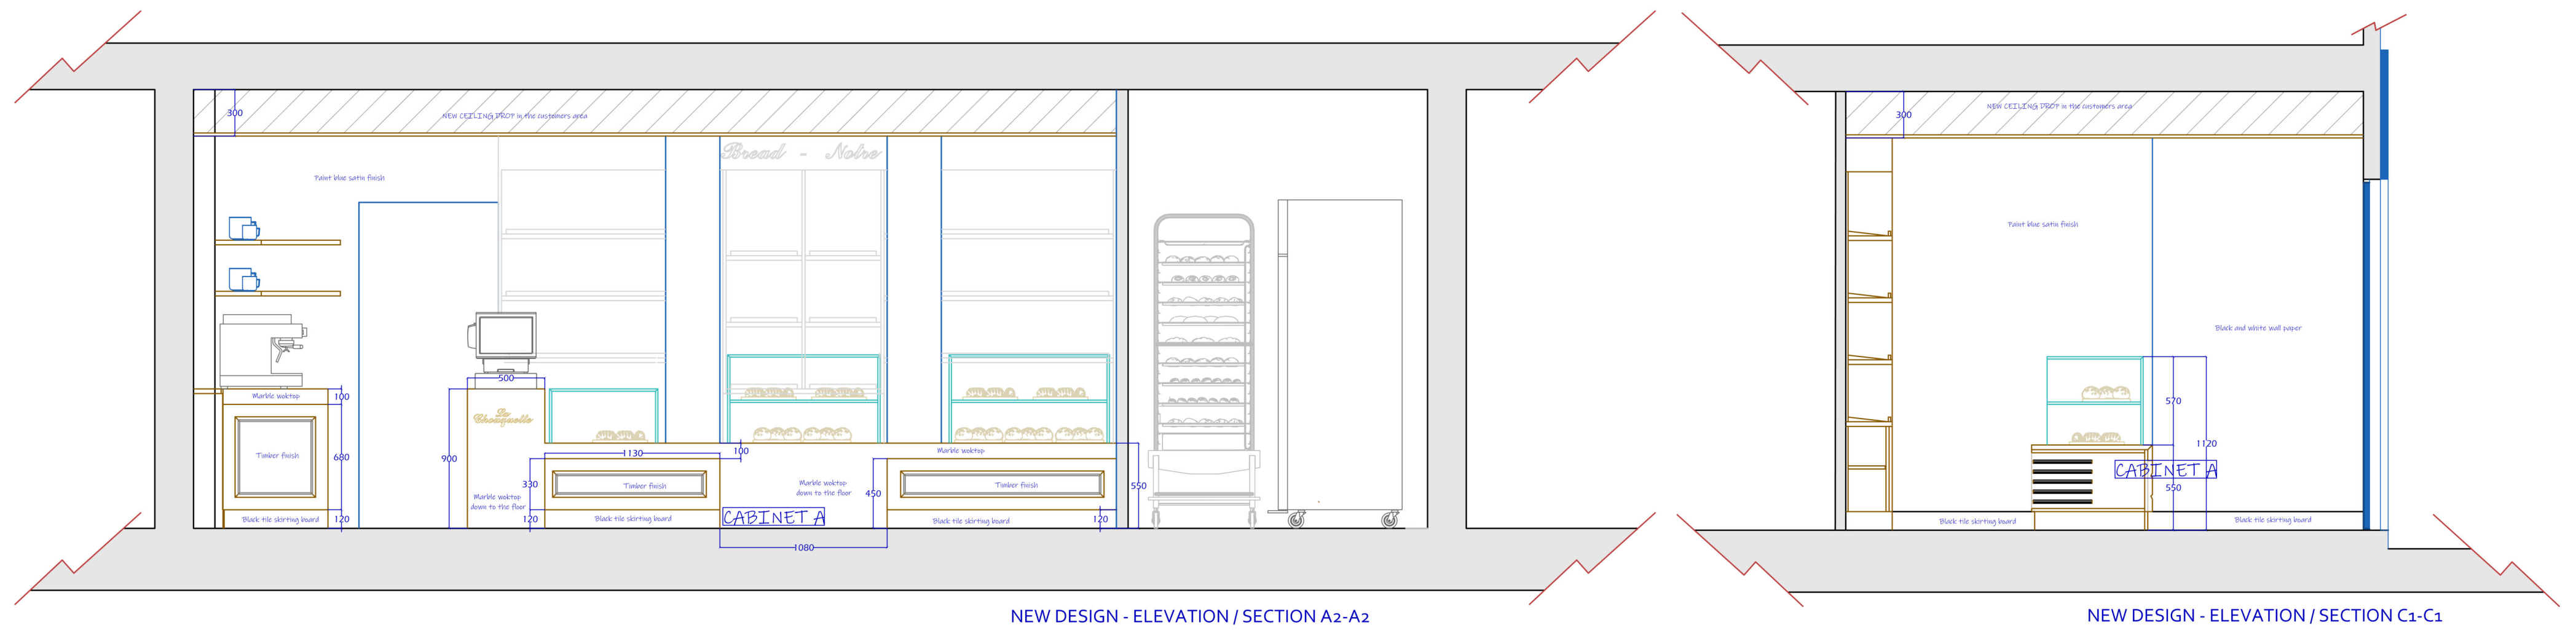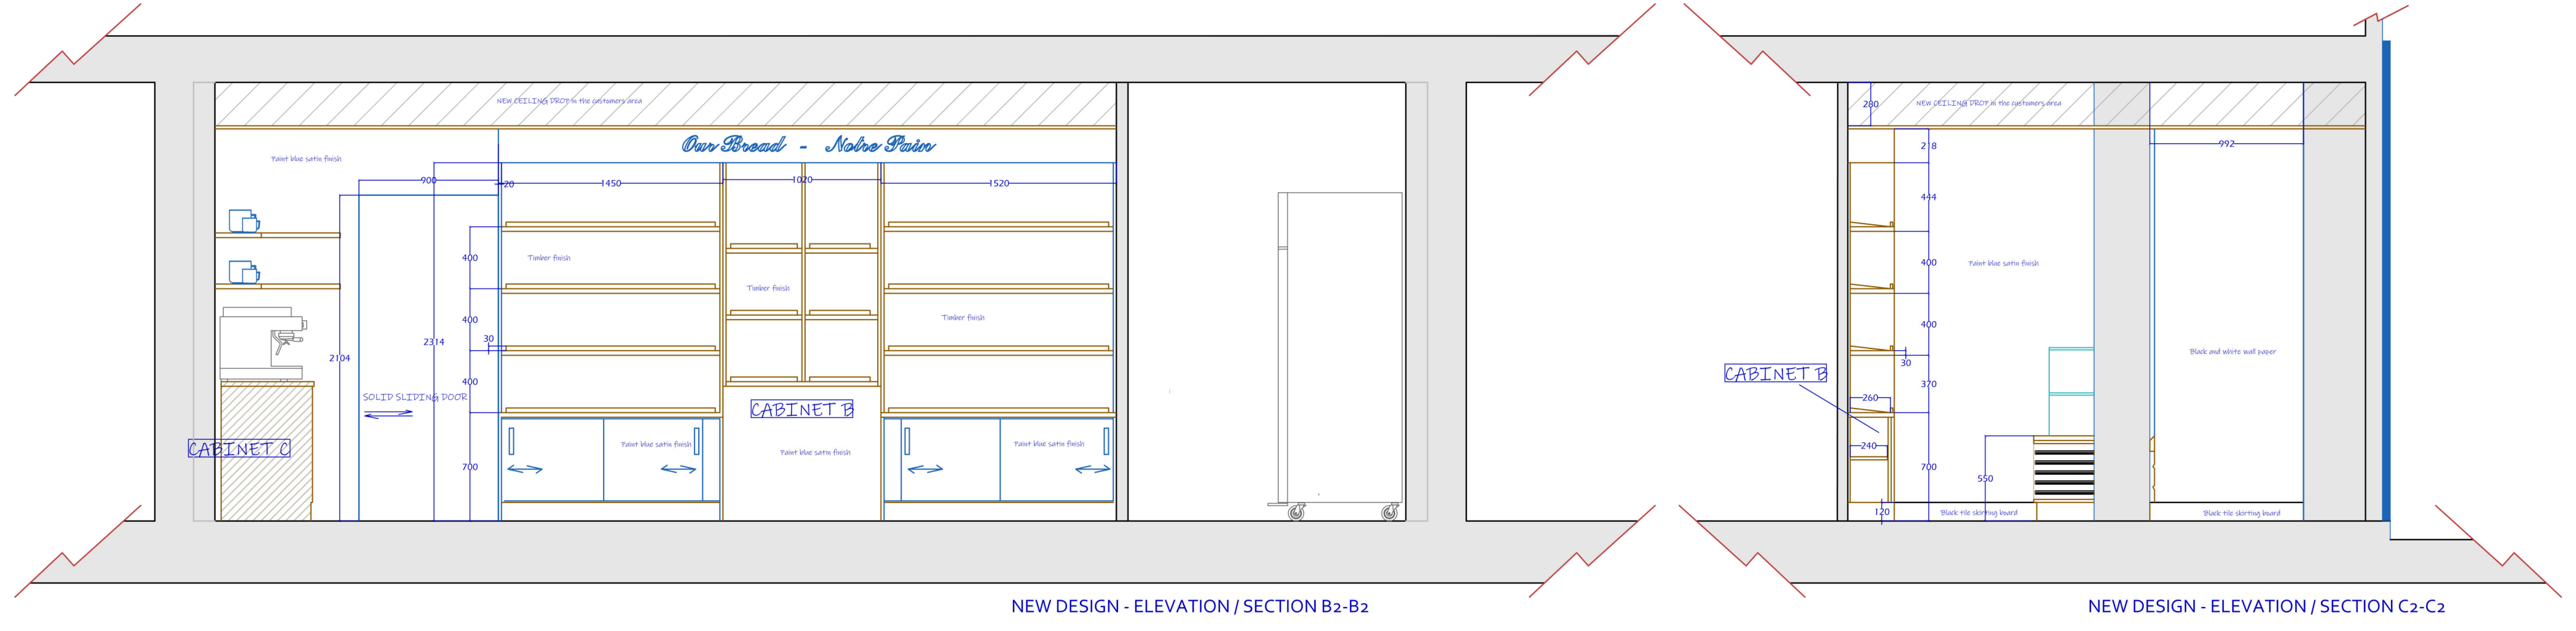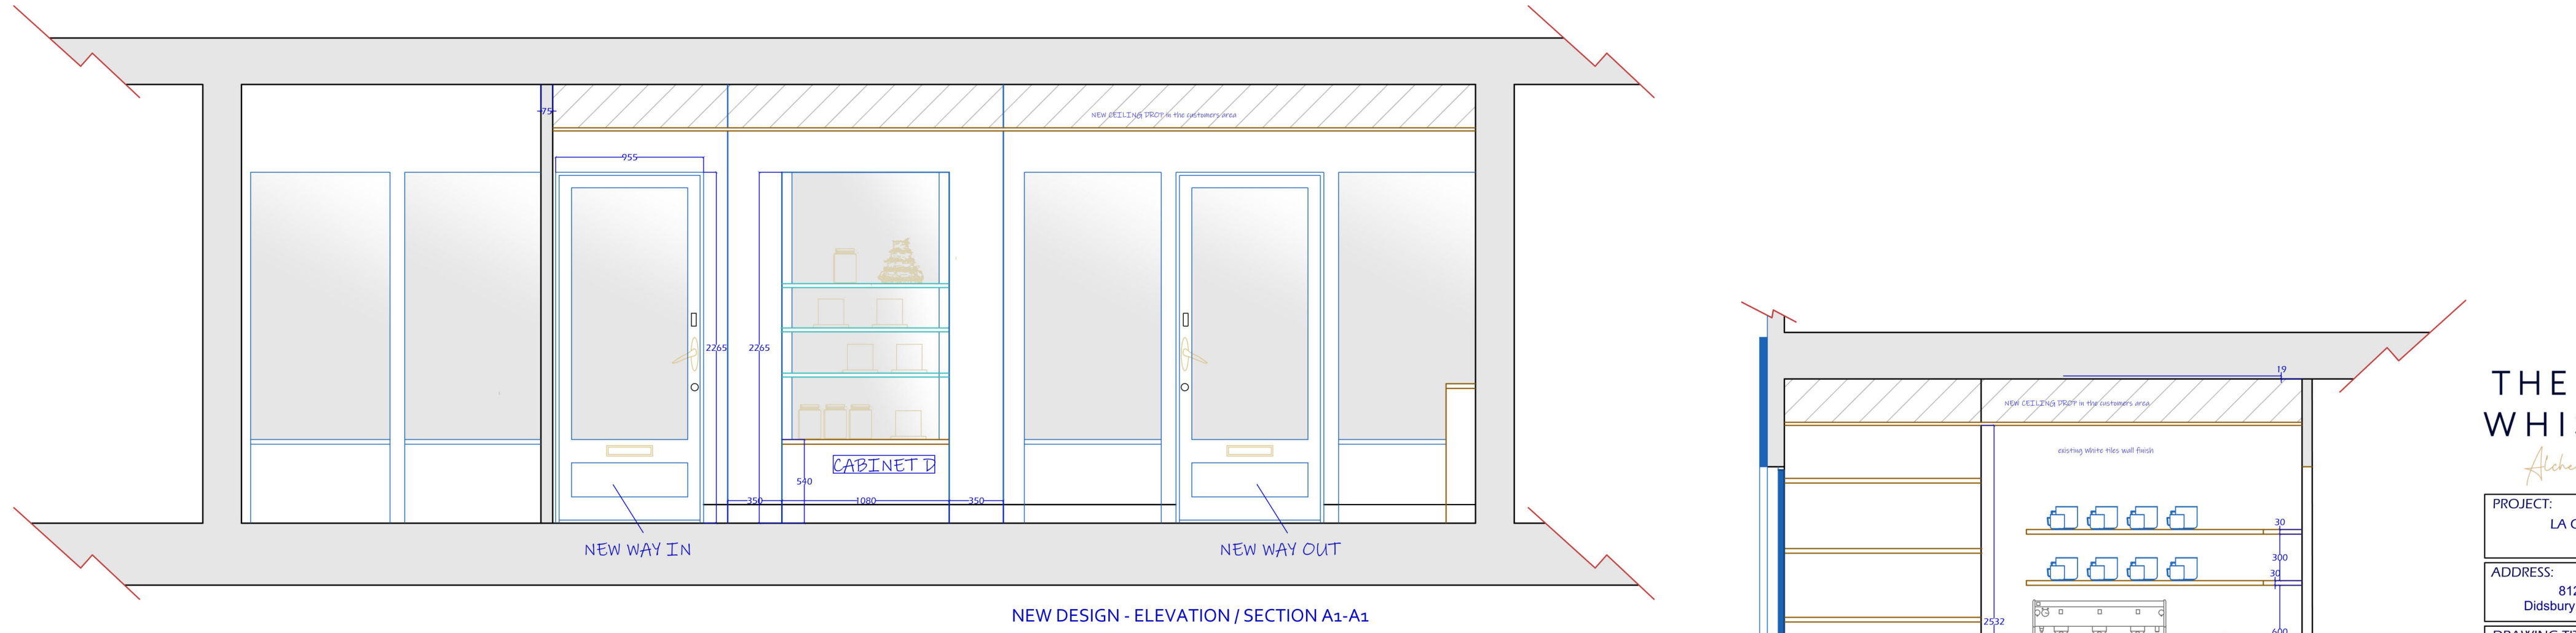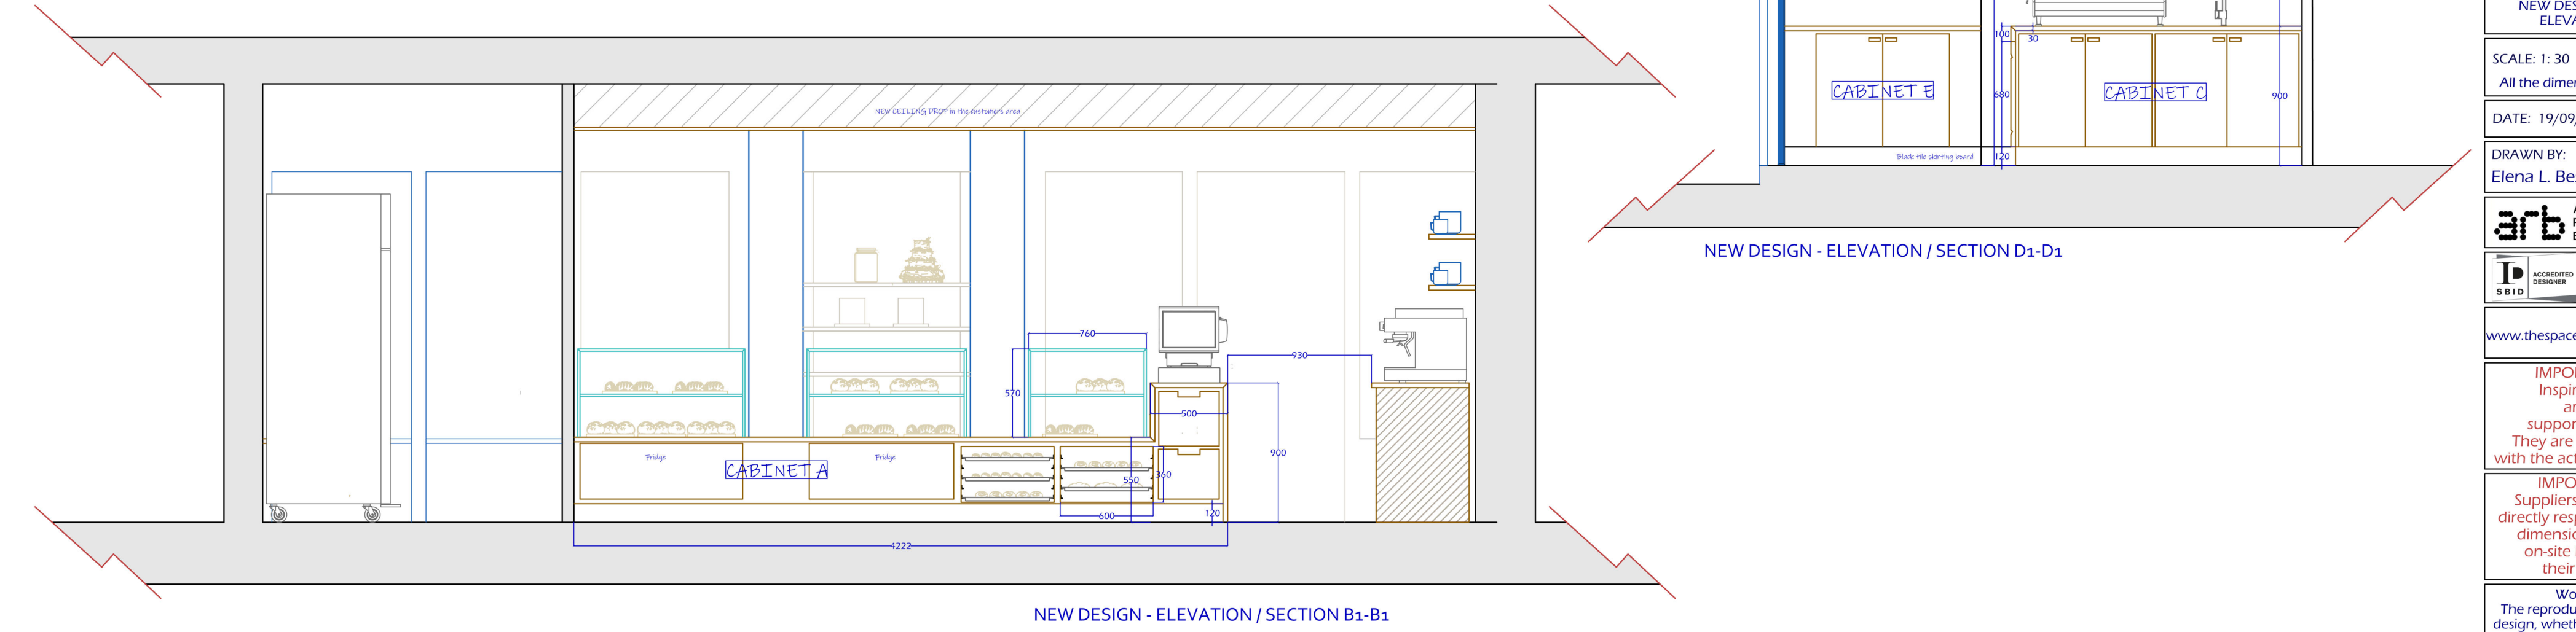

**THE SPACE
WHISPERER®**
Alchemy of Design

PROJECT:
LA CHOUQUETTE
BAKERY

ADDRESS:
812a Wilmslow Rd,
Didsbury, Manchester M20 6UH

DRAWING TITLE:
NEW DESIGN MAIN INTERNAL
ELEVATIONS/ SECTIONS

Drawing number:
LCB - 106 REV: 05

SCALE: 1: 30
All the dimensions are in millimetre

DATE: 19/09/2025 SIZE: A1

DRAWN BY:
Elena L. Beswick

arb Architects
Registration
Board

REG. N°:
094892F

houzz

www.thespacewhisperer.co.uk

IMPORTANT NOTE A:
Inspirational images
are classed as
supporting information.
They are not to be confused
with the actual design (drawing).

IMPORTANT NOTE B:
Suppliers and/or Trades are
directly responsible for checking
dimensions and conditions
on-site before delivering
their items /services.

World Copyright -
The reproduction of any part of this
design, whether in drawing, electronic
or three dimensional forms is
prohibited without the express
permission of
THE SPACE WHISPERER LTD