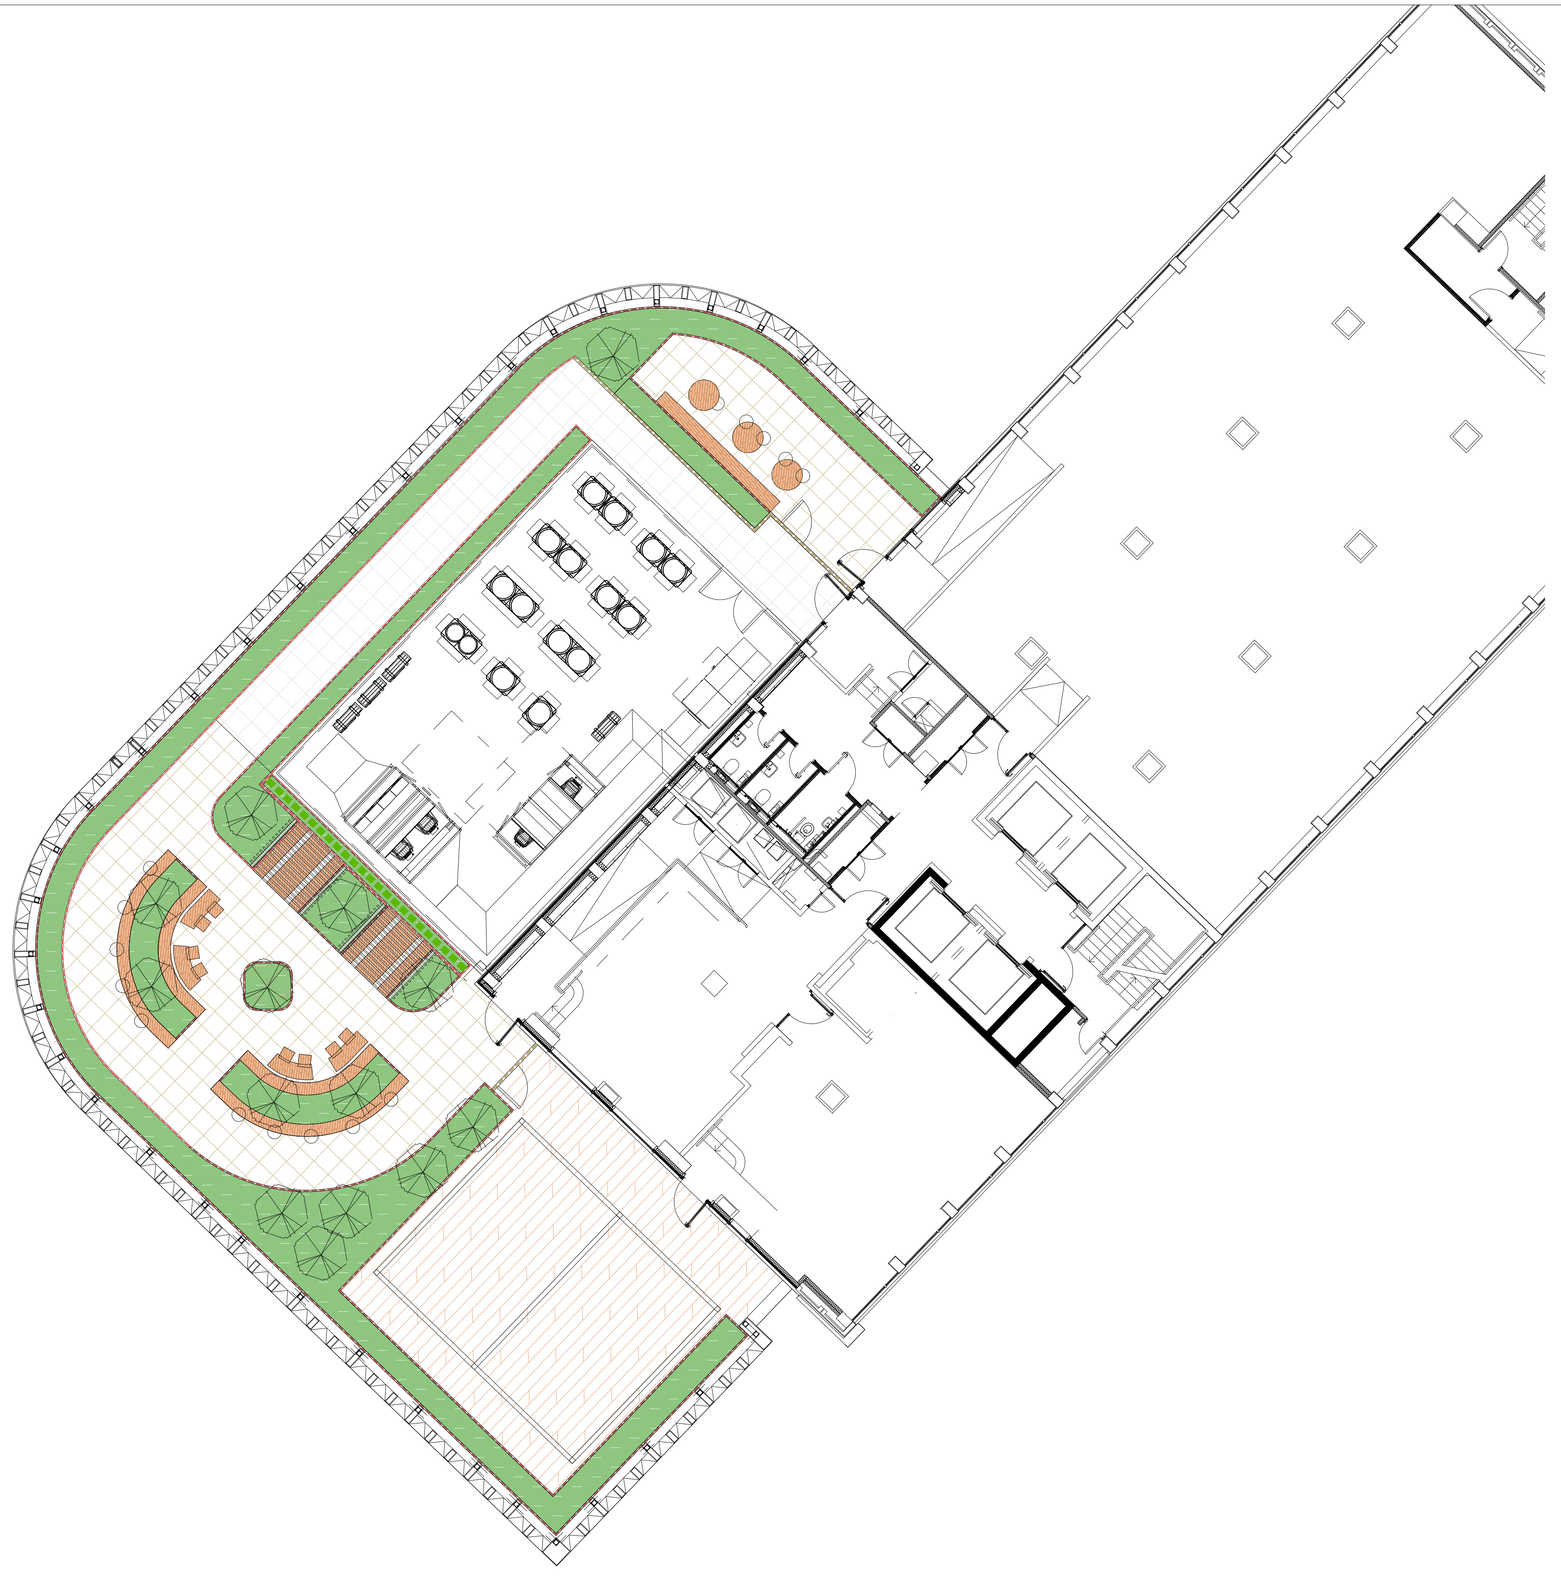


LEGEND

APPROX.
SITE BOUNDARY

SURFACES

SURFACE TYPE 07 -
PORCELAIN PAVING ON PEDESTAL

SURFACE TYPE 08 -
PORCELAIN PAVING ON PEDESTAL

SURFACE TYPE 09 -
FIRE-RATED DECKING ON PEDESTAL

SOFT LANDSCAPE

PROPOSED MULTI-STEM TREE PLANTING

PLANTING TYPE 02 -
ORNAMENTAL PLANTING

PLANTING TYPE 03 -
CLIMBING PLANTS

FURNITURE TYPE

FURNITURE TYPE 03 -
BENCH INTEGRATED WITH PLANTER

FURNITURE TYPE 04 -
PICNIC TABLE SET

FURNITURE TYPE 05 -
CURVED TABLE SET

FURNITURE TYPE 06-
PERGOLA

FURNITURE TYPE 07-
PERGOLA WITH RETRACTABLE ROOF

EDGE TYPE

EDGE TYPE 05:
PROPOSED FENCE TO
ARCHITECT'S SPECIFICATION

EDGE TYPE 06:
METAL PLANTER EDGE

0 5m

North

No dimensions are to be scaled from this drawing.
All dimensions are to be checked on site.
Area measurements for indicative purposes only.

This drawing is the property of Exterior Architecture Ltd.
No part of the drawing may be reproduced in any manner
without permission from Exterior Architecture Ltd.

Client
BRUNTWOOD

Rev	Description	Date
----	----	----
----	----	----
----	----	----
----	----	----
----	----	----
----	----	----
----	----	----
P03	BNG UPDATE	06.02.2026
P02	BNG UPDATES	29.01.2026
P01	FIRST ISSUE	18.12.2025

EXTERIOR
ARCHITECTURE

LONDON
Unit 17.2, The Leather Market, 11-13 Weston Street, London, SE1 3ER
MANCHESTER
Studio 537, The Royal Exchange, St Anns Square, Manchester, M2 7DH

E-MAIL office@exteriorarchitecture.com
WEB www.exteriorarchitecture.com

Project title
MANCHESTER ONE

Drawing title
GENERAL ARRANGEMENT PLAN -
AMENITY ROOF

Issued By	Manchester	T: 0161 850 8101	
Scale	1:100 @ A1	Drawn	EXA
Status	RIBA STAGE 3	Checked	EXA
Date	06.02.2026	Approved	EXA

Drawing number
25047-EXA-ZZ-04-DR-L-00101

Revision
P03

P:\LONDON PROJECTS\2025\25047 MANCHESTER ONE\01 BIM\02 CAD\03 SHEET LAYOUT\01 RIBA 1-3 PLANNING\25047-EXA-ZZ-04-DR-L-00101.DWG