

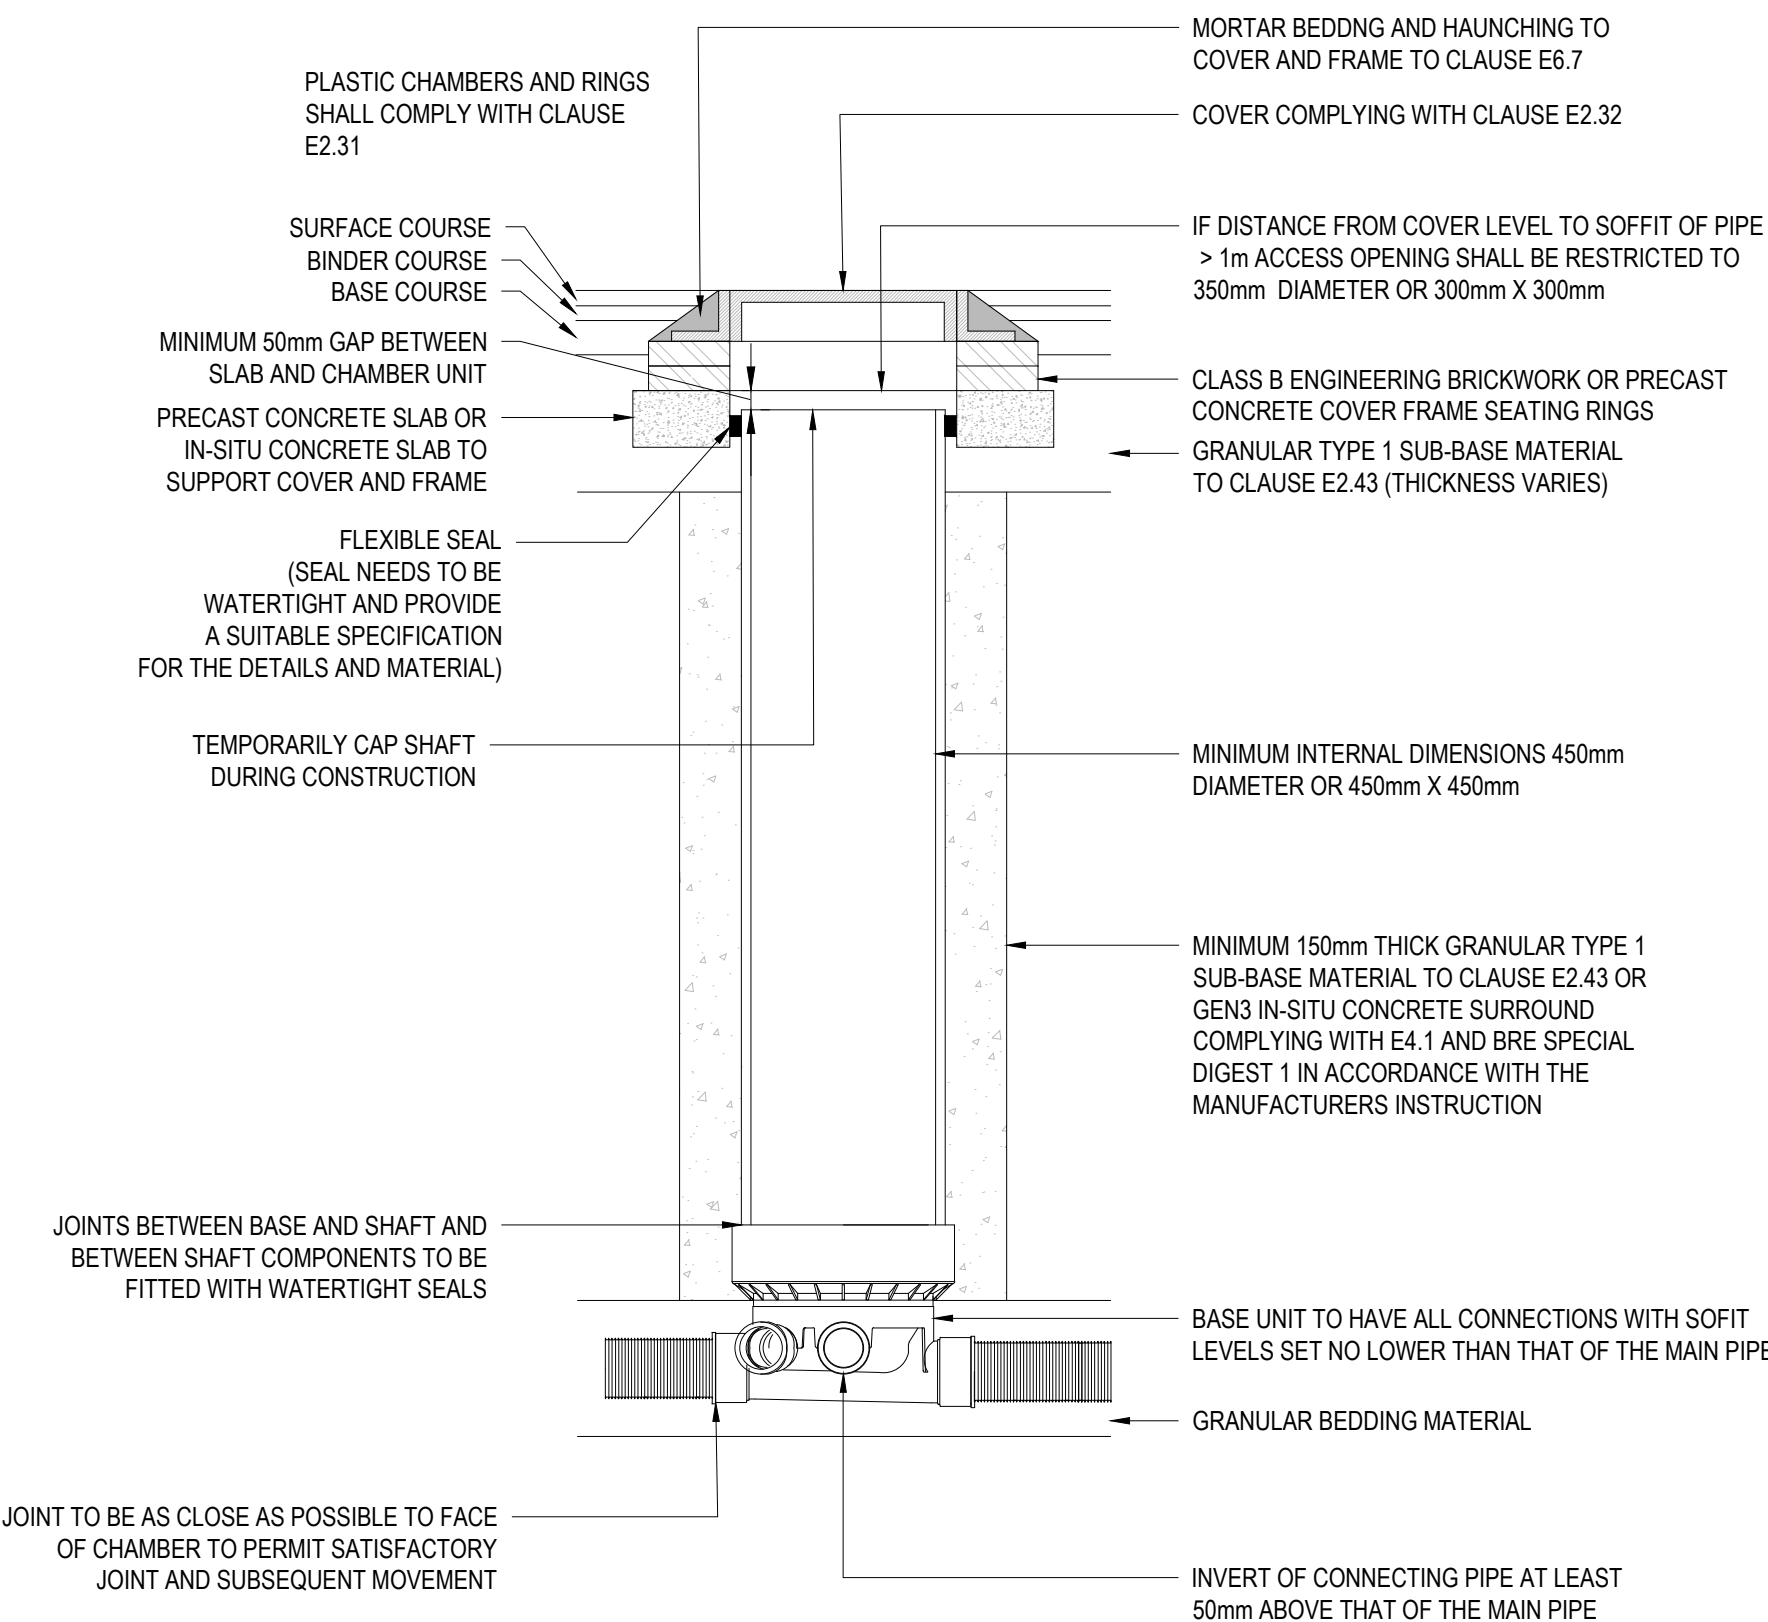
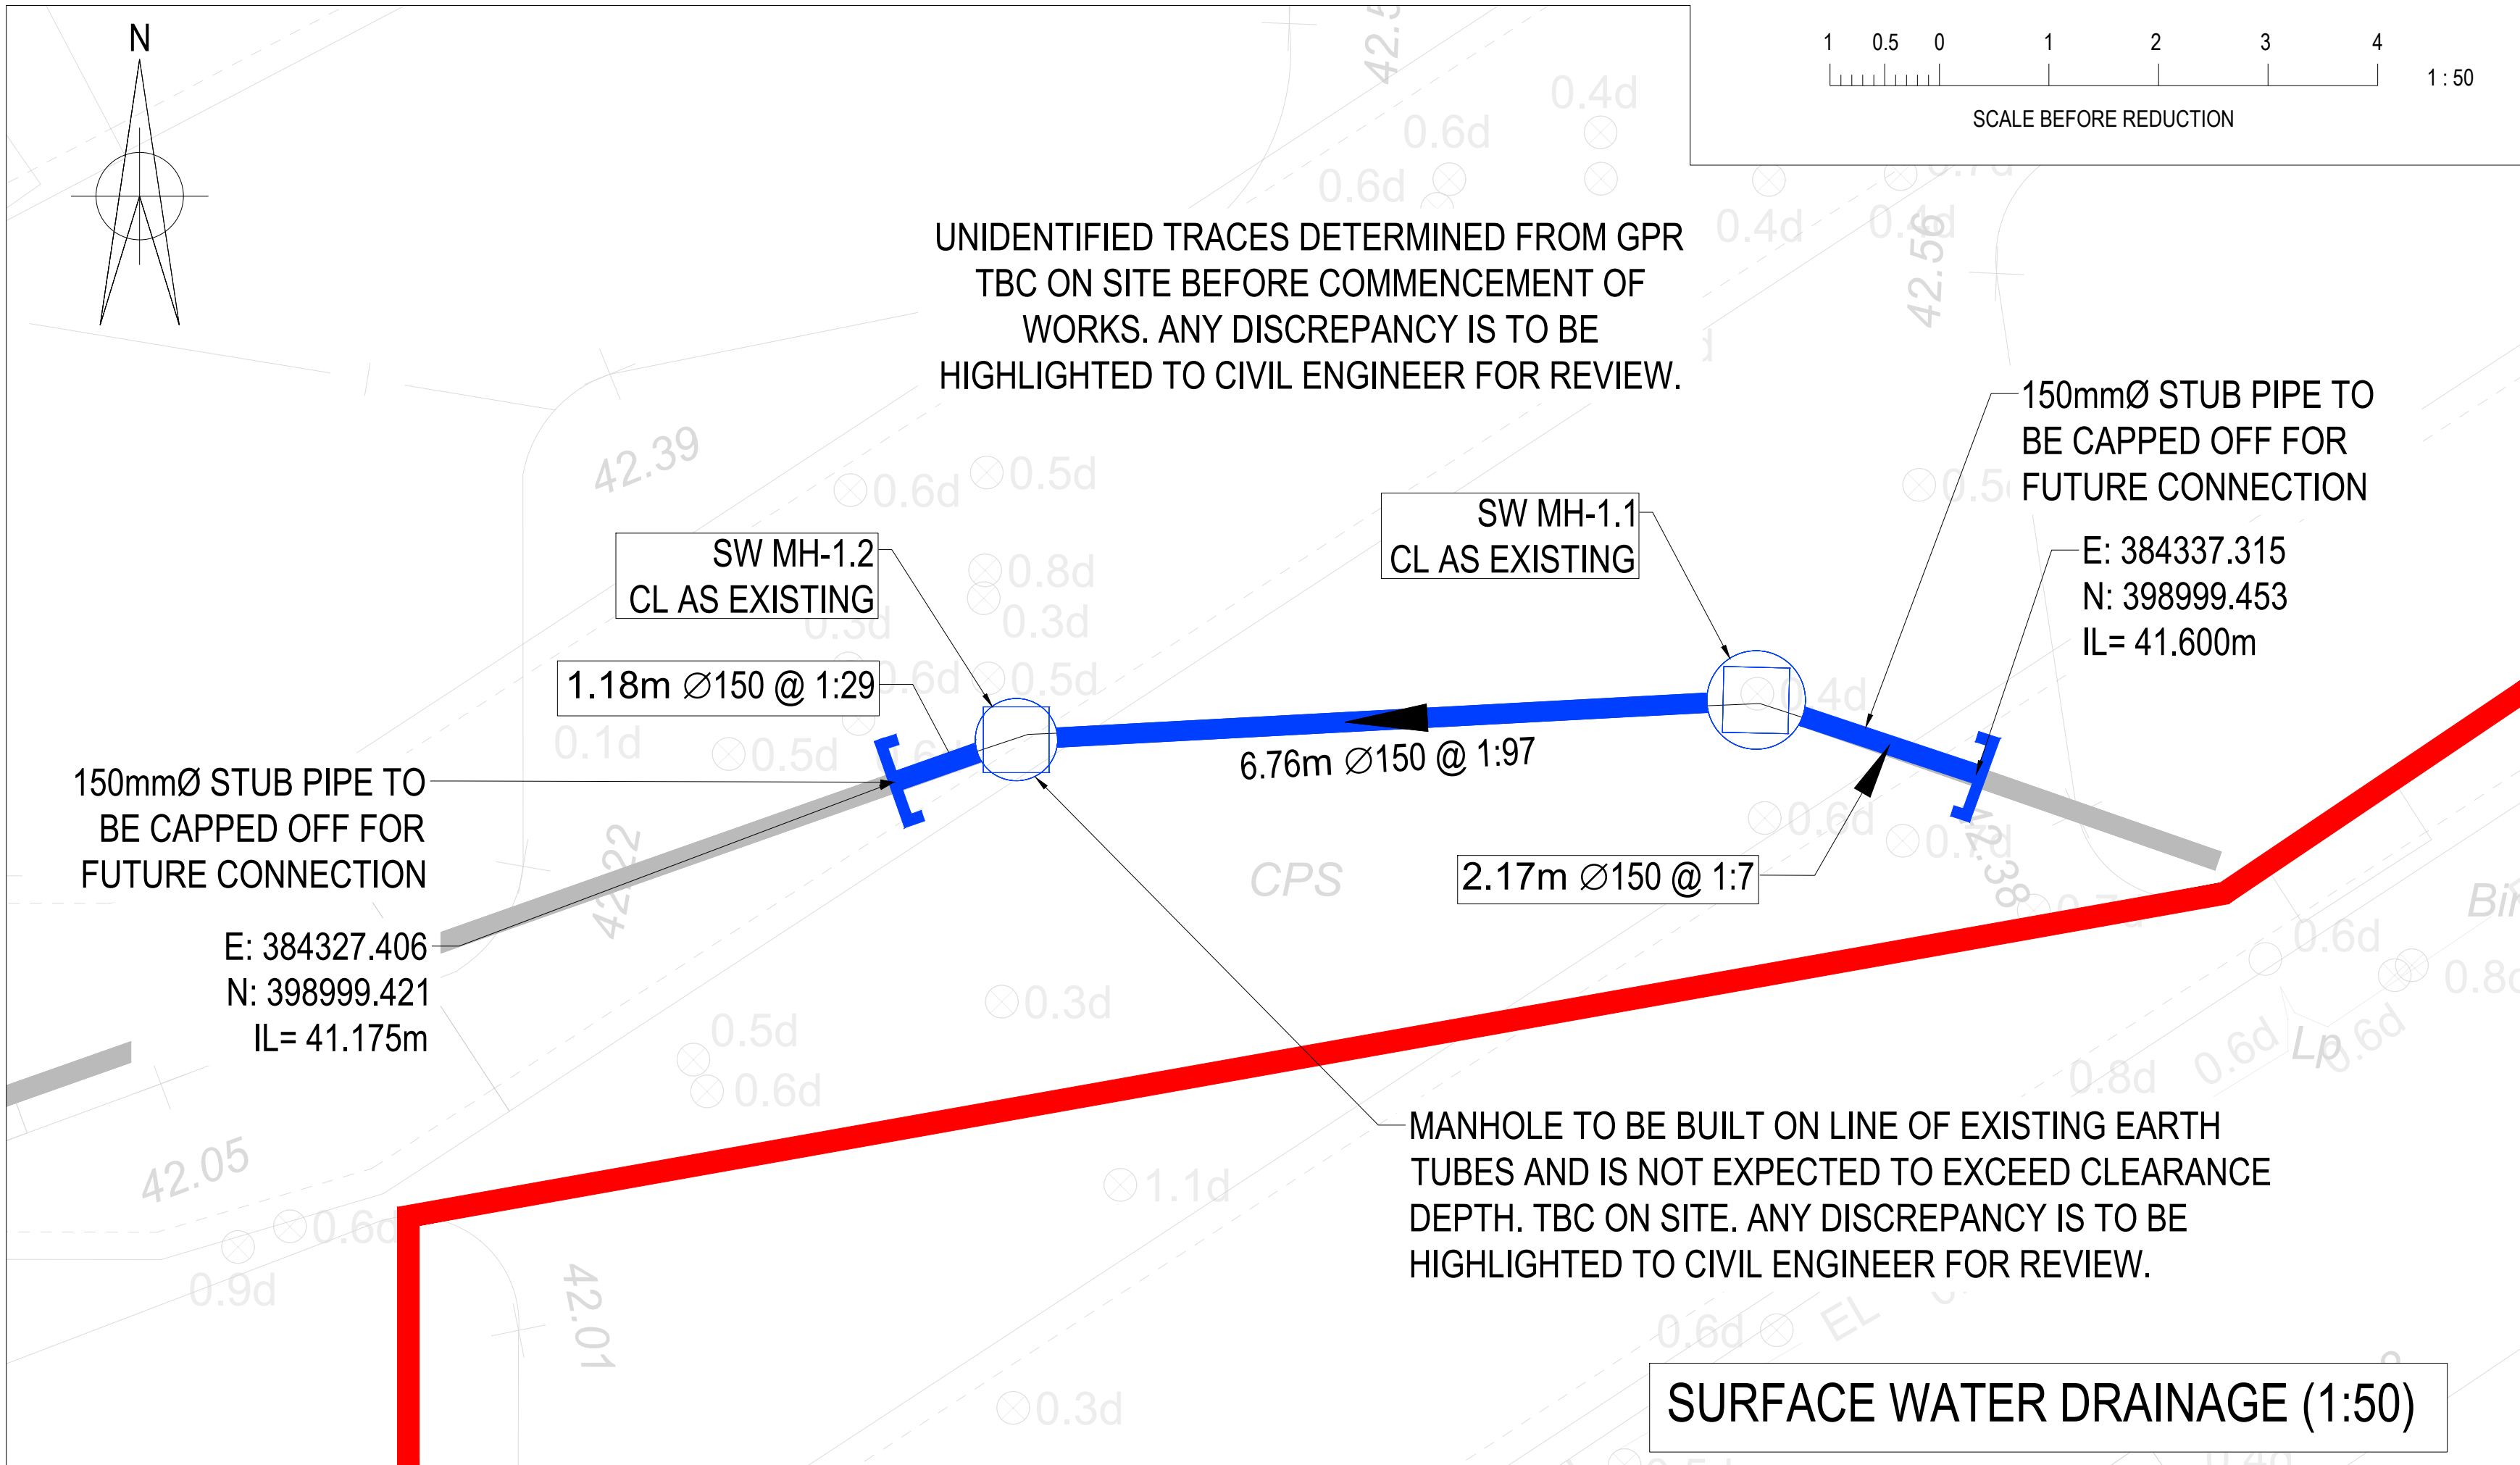


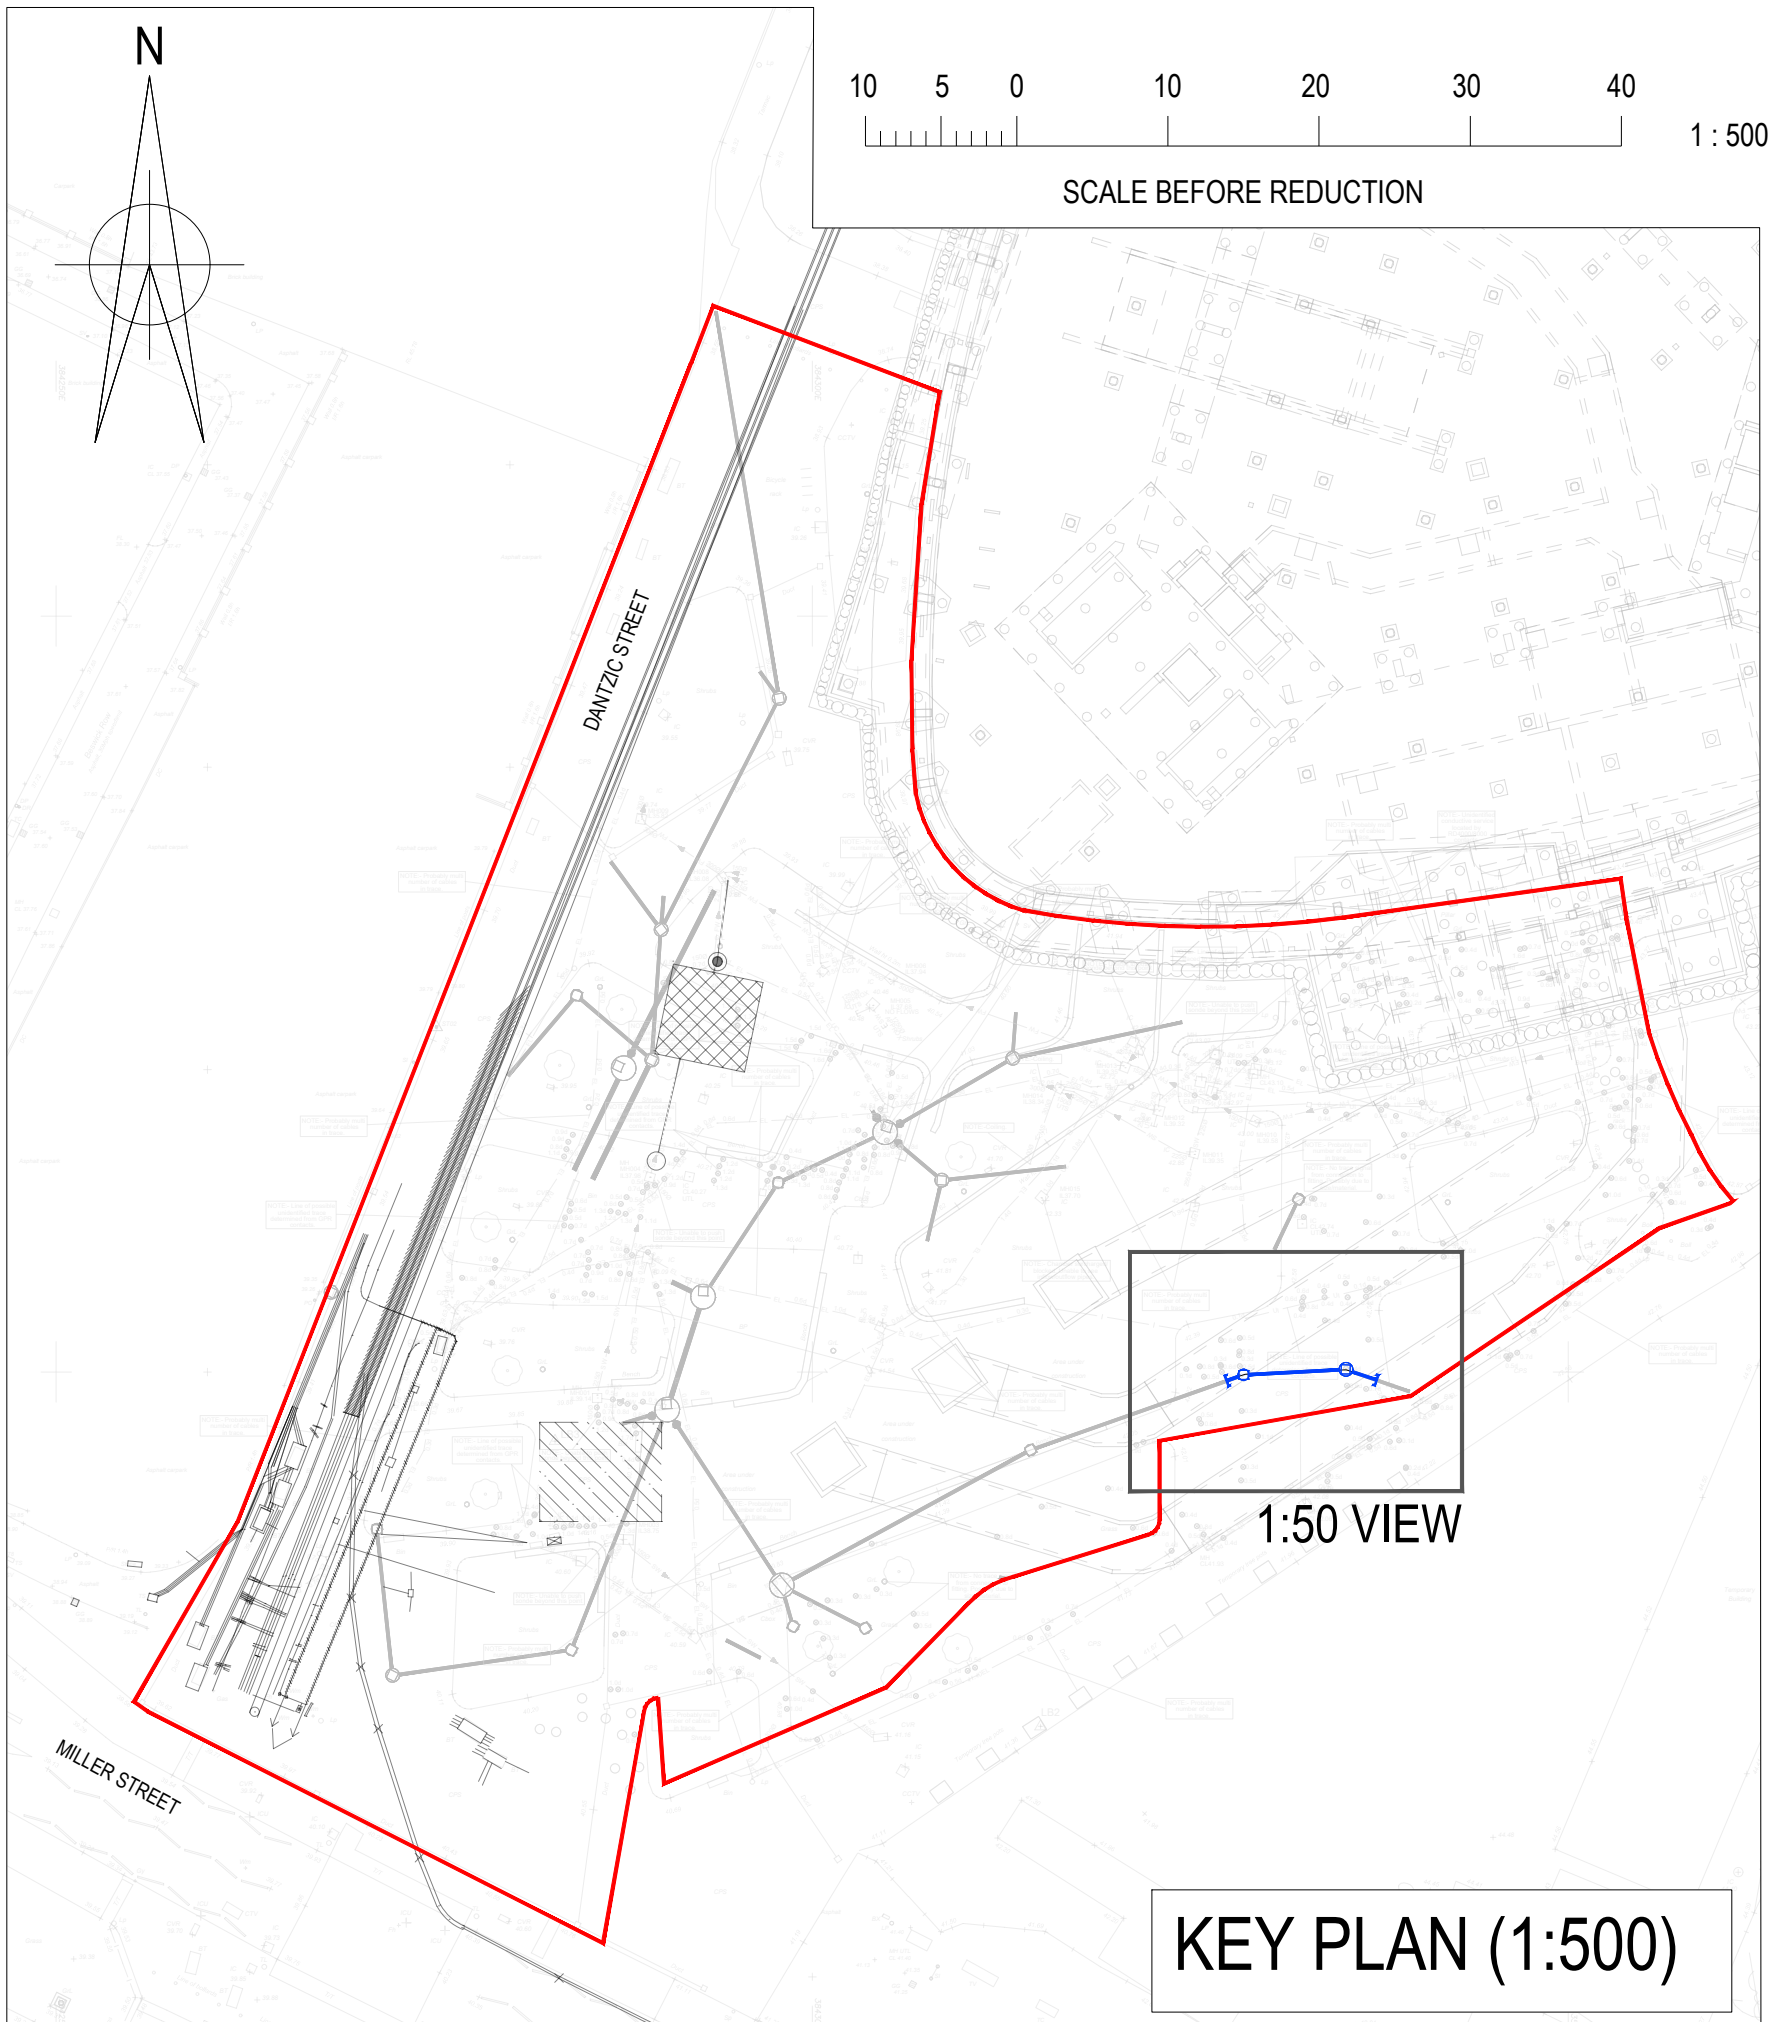

TYPICAL INSPECTION CHAMBER DETAIL - TYPE D
(FLEXIBLE MATERIAL DETAIL) - NTS

DEPTH FROM COVER LEVEL TO SOFFIT OF PIPE UP TO 3 m
FLEXIBLE MATERIAL CONSTRUCTION FOR USE IN AREAS
SUBJECT TO VEHICLE LOADING

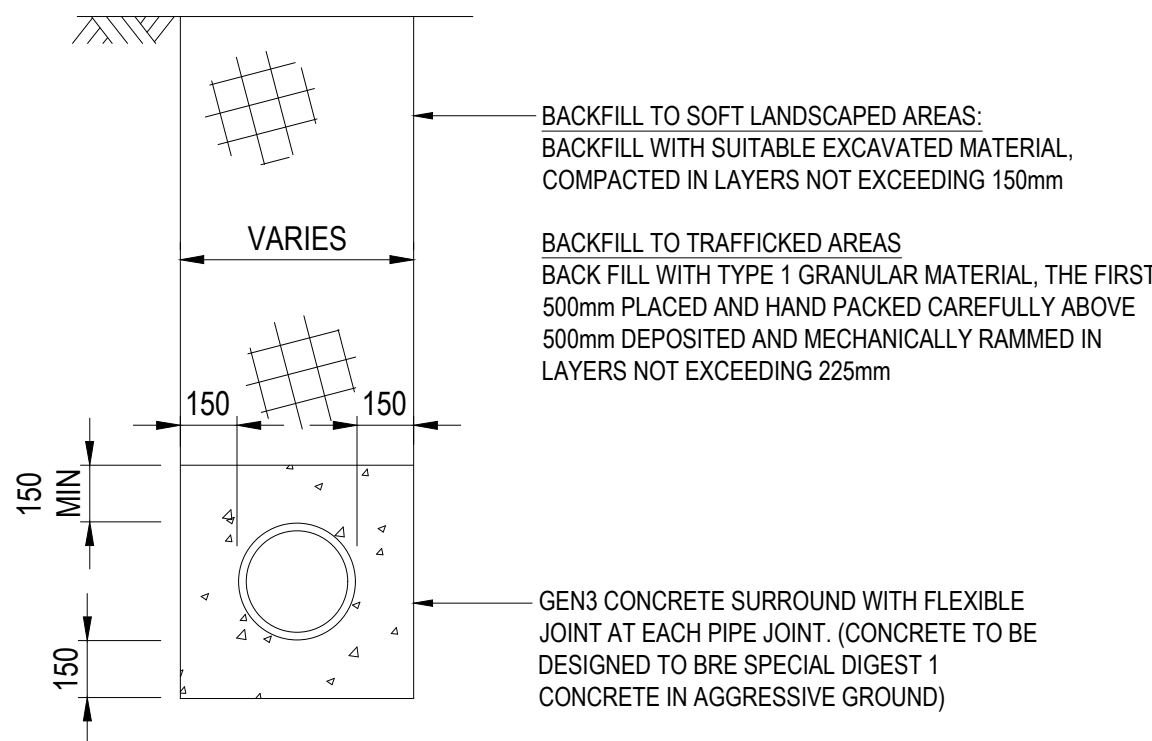


CONCRETE (CLASS Z)

<1200mm DEPTH TO SOFFIT IN ROADS AND
PAVEMENTS

ALL JOINTS IN CLASS Z BEDDING SHOULD BE
SURROUNDED BY COMPRESSIBLE FILLER BOARD
(THICKNESS 18mm) TO ENSURE THE PIPE
REMAINS FLEXIBLE.

FOR BEDDING DETAILS AND
SPECIFICATIONS FOR PLASTIC PIPES AND
PRODUCTS REFER TO MANUFACTURER
REQUIREMENTS MAKING CONSIDERING
FOR:

- LOADING
- LOCATION
- GROUND CONDITIONS
- TYPES OF LIQUIDS BEING CONVEYED
(CHEMICALS AND TEMPERATURE)
- ANY OTHER SITE SPECIFIC
REQUIREMENTS

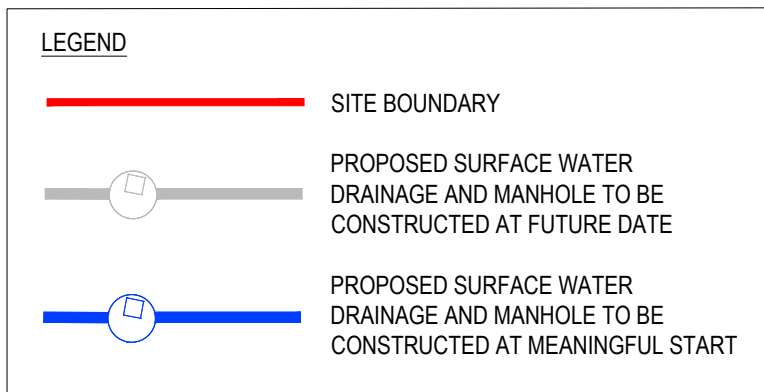

© Burol Happold Limited or its group companies.
All Rights reserved. Burol Happold and its group companies assert (unless otherwise agreed in writing) their rights under
s.77 to 80 of the Copyright, Designs and Patents Act 1988.

DO NOT SCALE THIS DRAWING.

HEALTH AND SAFETY INFORMATION

IN ADDITION TO THE HAZARD/RISKS NORMALLY ASSOCIATED WITH THE TYPES OF WORK
DETAILED ON THIS DRAWING, NOTE THE FOLLOWING

CONSTRUCTION:

- WORKS WITHIN POTENTIAL CONFINED SPACE CONDITIONS
- WORKS IN PROXIMITY TO LIVE SERVICES
- WORKS INTERFACE WITH THE PUBLIC ON MILLER STREET

MAINTENANCE/CLEANING/OPERATION:

- WORKS WITHIN POTENTIAL CONFINED SPACE CONDITIONS
- WORKS IN PROXIMITY TO LIVE SERVICES
- WORKS INTERFACE WITH THE PUBLIC ON MILLER STREET

DECOMMISSIONING/DEMOLITION:

- WORKS WITHIN POTENTIAL CONFINED SPACE CONDITIONS
- WORKS IN PROXIMITY TO LIVE SERVICES
- WORKS INTERFACE WITH THE PUBLIC ON MILLER STREET

- NOTES:
1. ALL DIMENSIONS ARE IN METRES UNLESS STATED
OTHERWISE.
 2. THIS DRAWING IS TO BE READ IN CONJUNCTION WITH ALL
OTHER RELEVANT DRAWINGS, DETAILS AND SPECIFICATIONS.
 3. THIS DESIGN HAS BEEN BASE ON THE FOLLOWING DRAWINGS
AND INFORMATION:
 - ARCHITECT'S PLAN 2962-PLA-XX-XX-DR-L-3000 RECEIVED
FROM PLANT ON 13/07/2023
 - TOPOGRAPHICAL SURVEY RECEIVED 13/07/2022
 - 1 ANGEL SQUARE AS BUILT DRAINAGE DRAWING C300
PRODUCED BY BURO HAPPOLD DATED 31/08/2011
 - PHASE 1B / 2 SERVICES AS-BUILT INFORMATION RECEIVED
FROM BAM ON 26/06/2023
 4. PRIOR TO THE COMMENCEMENT OF WORK THE LOCATION,
SIZE AND DEPTH OF ALL EXISTING DRAINAGE AND SERVICES
SHALL BE ESTABLISHED BY THE CONTRACTOR. ANY
DISCREPANCY FROM THE INFORMATION SHOWN ON THESE
DRAWINGS SHALL IMMEDIATELY BE BROUGHT TO THE
ATTENTION OF THE ENGINEER.
 5. THE CONTRACTOR SHALL ALLOW FOR THE PROTECTION,
TEMPORARY AND PERMANENT SUPPORT AND DIVERSION
WORKS AS NECESSARY, TO ALL EXISTING SERVICES TO THE
SATISFACTION OF PUBLIC UTILITIES.
 6. COVER LEVELS MAY NEED TO BE ADJUSTED IN THE FUTURE
TO SUIT PROPOSED LEVELS

C01 ISSUED FOR CONSTRUCTION 07.07.2025 LP PT PT

Rev	Description	Date	Iss'd	Rev'd	App'd
-----	-------------	------	-------	-------	-------

STAGE 5

Project Stage

CONSTRUCTION

Status of Drawing

BURO HAPPOLD

3 Wellington Place
Leeds
LS1 4AP
UK

Tel: +44 (0)113 204 2200
Fax: +44 (0)870 787 4144
Email: 0052681@burohappold.com
Web: www.burohappold.com

Client MEPC

Architect PLANT-IE

Project ANGEL SQUARE PUBLIC REALM

Orig Title ANGEL SQUARE PUBLIC REALM
GENERAL ARRANGEMENT
MEANINGFUL START

Job No. 0052681 Scale: A1

AS SHOWN

Drawn/Designed By: LP

Checked By: PT

Approved By: PT

Drawing No. AS-BHE-XX-XX-DR-C-3150

Revision C01