REFERENCE DRAWINGS:

ARCHITECTURAL:

ORIGINATOR:	REF NAME:	REVISION:
PDP3/3S3	DR-FLA-02-02-M3-A-1001	P02

STRUCTURAL:

ORIGINATOR:	REF NAME:	REVISION:
BH	NSE-BHC-DM-ZZ-M3-S-001000	P13

POINT CLOUD:

ORIGINATOR:	REF NAME:	REVISION:
N/A	N/A	000

FIRE STRATEGY:

ORIGINATOR:	REF NAME:	REVISION:
PDP4/3S8	N/A	000

Risk Register Reference	Hazard Description	Hazard Colour	Serverity (1-5)	Risk Rating (1-5)	Risk Active at Approval (Y/N)	Risk Active at Construction (Y/N)
		Red - Major (Seek Advice)				
		Amber - Review Risk Assessment				
		Green - Caution				

SCALE	LEVEL OF RISK
VERY HIGH	EXCEPTIONAL
HIGH	ABOVE MODERATE
MODERATE	TYPICAL OR NORMAL
LOW	BELOW MODERATE
VERY LOW	WELL BELOW MODERATE

SCALE	CONSEQUENCE
VERY HIGH	CATASTROPHIC
HIGH	SEVERE
MODERATE	SERIOUS
LOW	MARGINAL
VERY LOW	MINOR

SCALE	LIKELIHOOD
VERY HIGH	VERY PROBABLE
HIGH	PROBABLE OR FREQUENT
MODERATE	POSSIBLE
LOW	UNLIKE OR REMOTE
VERY LOW	REMOTE

THIS RISK BOX IS FOR **GUIDANCE ONLY**; THE CONTENT HAS BEEN PRODUCED BY THE SES TEAM.
IT IS IMPERATIVE THAT THE READER OF THIS DOCUMENT REVIEWS ALL **RAMS / RISK ASSESSMENTS / TECHNICAL DOCUMENTATION & METHOD STATEMENTS** BEFORE PROCEEDING.

001	**Working At Height To Install Services**	AMBER	3	1	N	N
002	**Slip, Trip & Falls**	AMBER	2	1	N	N
003	**Mechanical Isolations**	AMBER	2	1	N	N
004	**Electrical Isolations**	AMBER	4	1	N	N

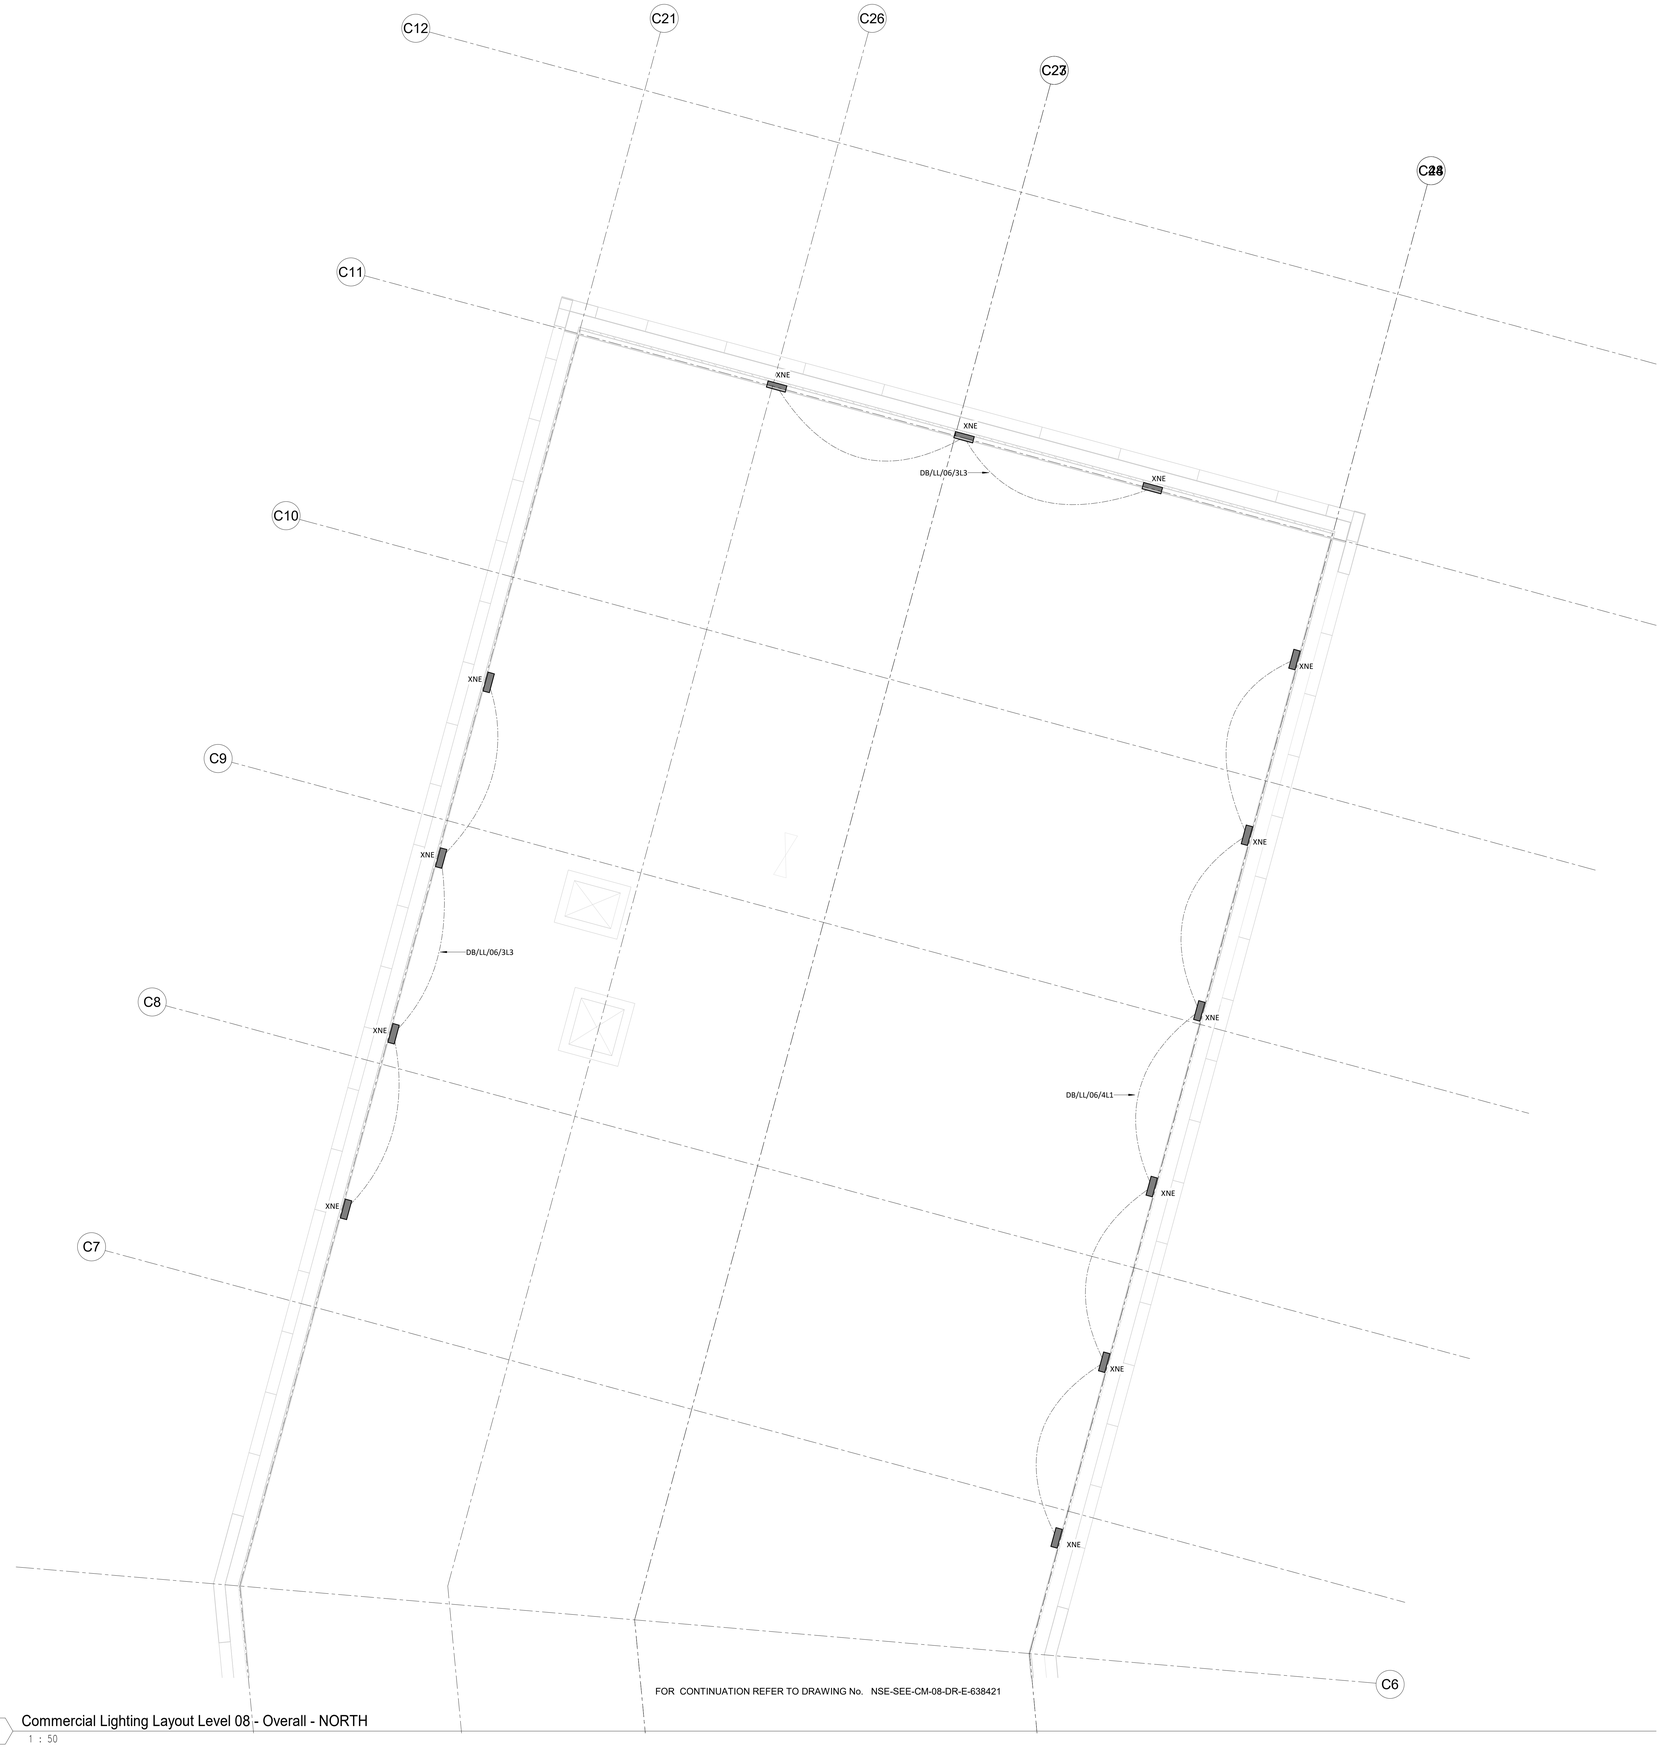

FOR CONTINUATION REFER TO DRAWING No. NSE-SEE-CM-08-DR-E-638421

1 Commercial Lighting Layout Level 08 - Overall - NORTH
1 : 50

© THIS DRAWING IS CONFIDENTIAL AND MAY NOT BE USED, COPIED OR DISCLOSED TO ANYONE WITHOUT PERMISSION OF SES (ENGINEERING SERVICES)

DO NOT SCALE OFF THIS DRAWING

DRAWING STAGE DEFINITIONS (BSRIA BG6/2014)

STAGE 2	CONCEPT
STAGE 3B	DEVELOPED DESIGN
STAGE 4A	TECHNICAL DESIGN
STAGE 4B	COORDINATED WORKING
STAGE 5	INSTALLATION DRAWING/RECORD

For full definitions refer to BSRIA BG6/2014 Table 1

KEY PLAN

LEGEND

- LIGHT SWITCH '2g' DENOTES 2 GANG
- 2 WAY LIGHT SWITCH
- DIMMER LIGHT SWITCH
- INTERMEDIATE LIGHT SWITCH
- KEY SWITCH
- PULL CORD SWITCH
- PIR PASSIVE INFRARED DETECTOR
- DOWNLIGHT - WALL MOUNTED
- R RECESSED ROUND LIGHT - CEILING MOUNTED
- EMERGENCY LIGHT - CEILING MOUNTED
- STEP LIGHT
- RECESSED RECTANGULAR LIGHT - CEILING MOUNTED
- LCM LIGHTING CONTROL MODULE
- EXIT EMERGENCY EXIT SIGNAGE
- SP 6 BUTTON SCENE PLATE
- 10 WAY METAL CLAD DISTRIBUTION BOARD C/W RECESSING KIT

PLEASE REFER TO THE LIGHTING SCHEDULE FOR DETAILS ON LIGHTING FIXTURES

Rev	Drn	Ck'd	Date	Description
C01	RJS	SB	26/06/25	ISSUED FOR CONSTRUCTION
P01	SB	BW	27/01/25	STAGE 4i ISSUE

Scale: As indicated
Original Size: A0

Status: A5 - AUTHORISATION AS STAGE COMPLETE

Client: MANCHESTER CITY

Project: COMMERCIAL BUILDING

Title: COMMERCIAL BLOCK LIGHTING LAYOUT LEVEL 08 NORTH

Drawing No.: NSE-SEE-CM-08-DR-E-638411
Revision: C01

SES (Engineering Services) Ltd
Think Park
Building Three
Mosley Road
Trafford Park
Manchester
M17 1FQ
(T) 0161 945 5589
(W) www.ses-ltd.co.uk

SES ENGINEERING SERVICES