
UK MAP CENTRE .com

North
25m

Map data

Scale 1:1250

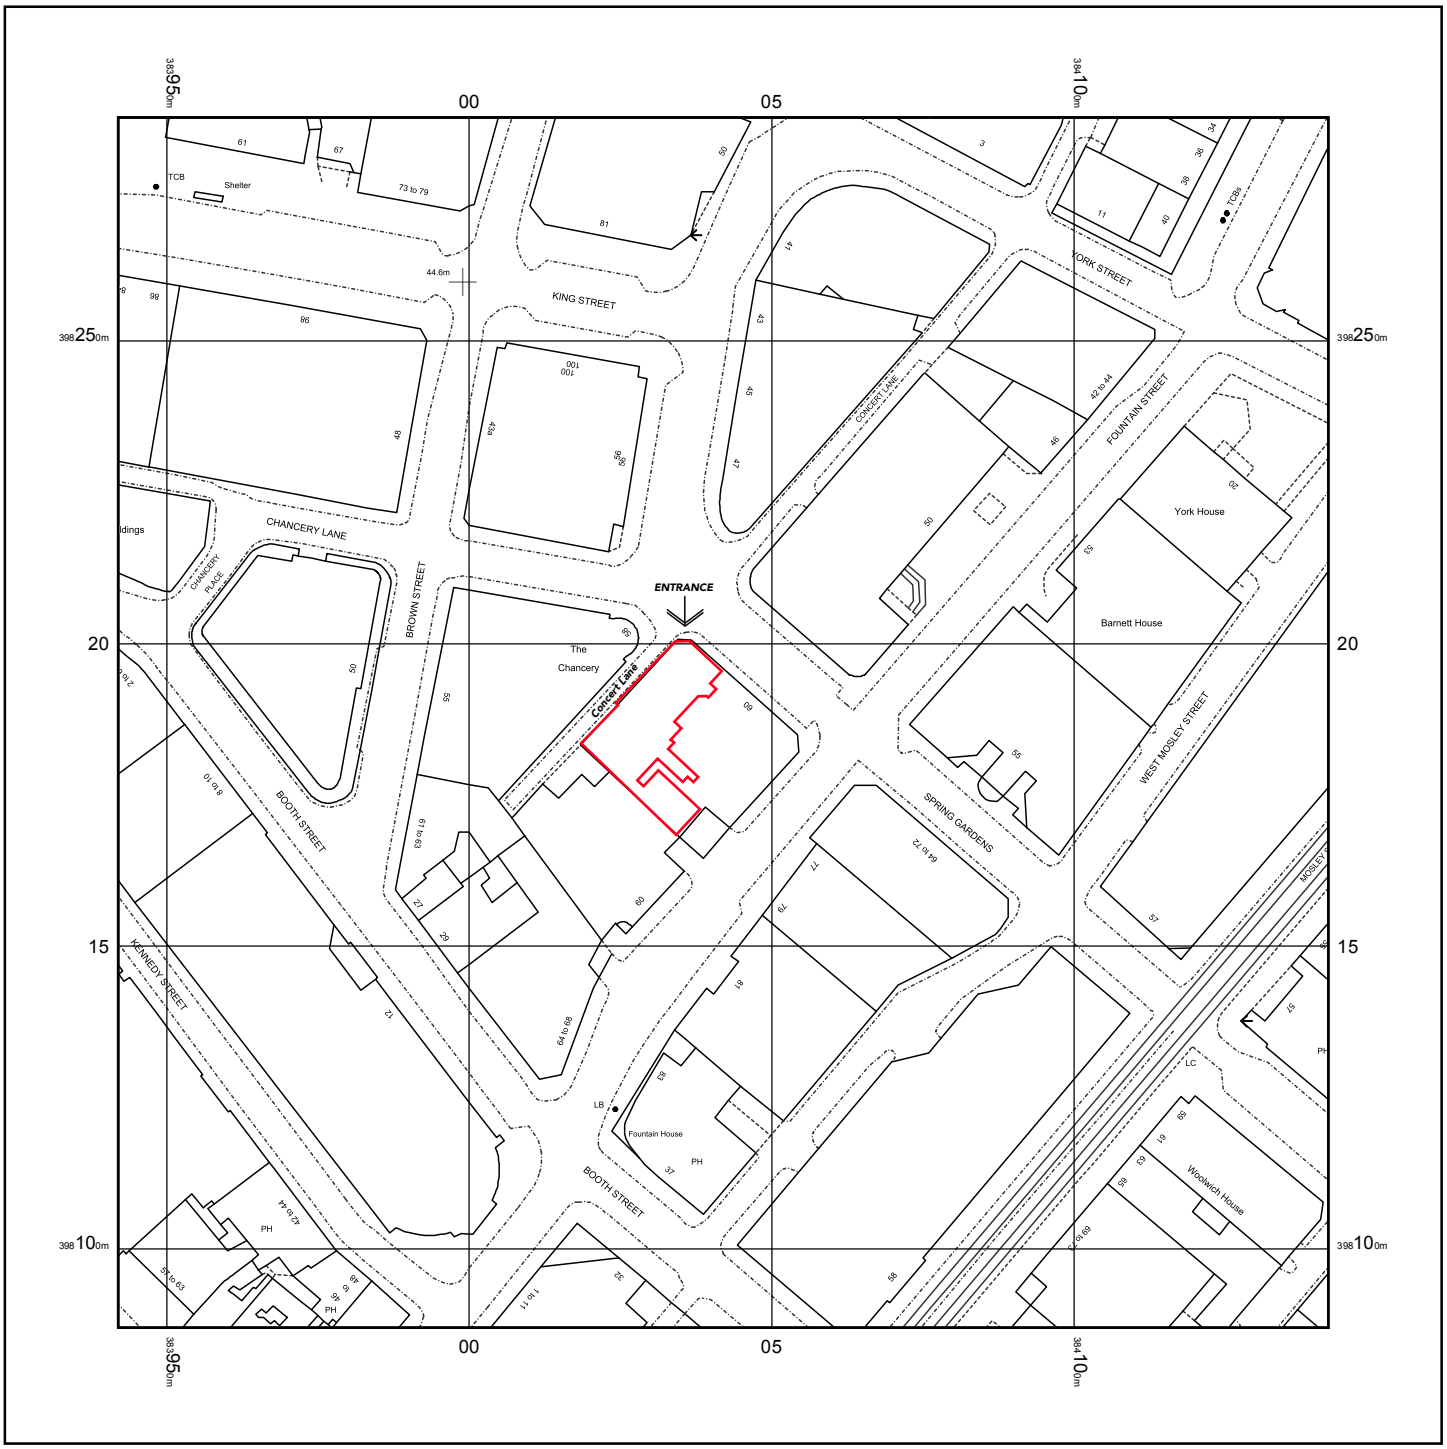


© Crown copyright and database rights 2019 Ordnance Survey 100048957. The representation of road, track or path is no evidence of a boundary or right of way. The representation of features as lines is no evidence of a property boundary.

Supplied by: www.ukmapcentre.com
Serial No:160938
Centre Coordinates:384042,398187
Production Date: 25/04/2019 10:43:13

6 by Nico Manchester

SEVERINO

SEVERINO DESIGNS : tel :07903 824968
CLIENT : Nico Simeone
PROJECT: Six by Nico, Spring Gardens Manchester
DRWG No. SDL 106.12 PL Rev:
Drawing - Location Plan
Scale : 1:1250 @ A4