


LOCATION PLAN

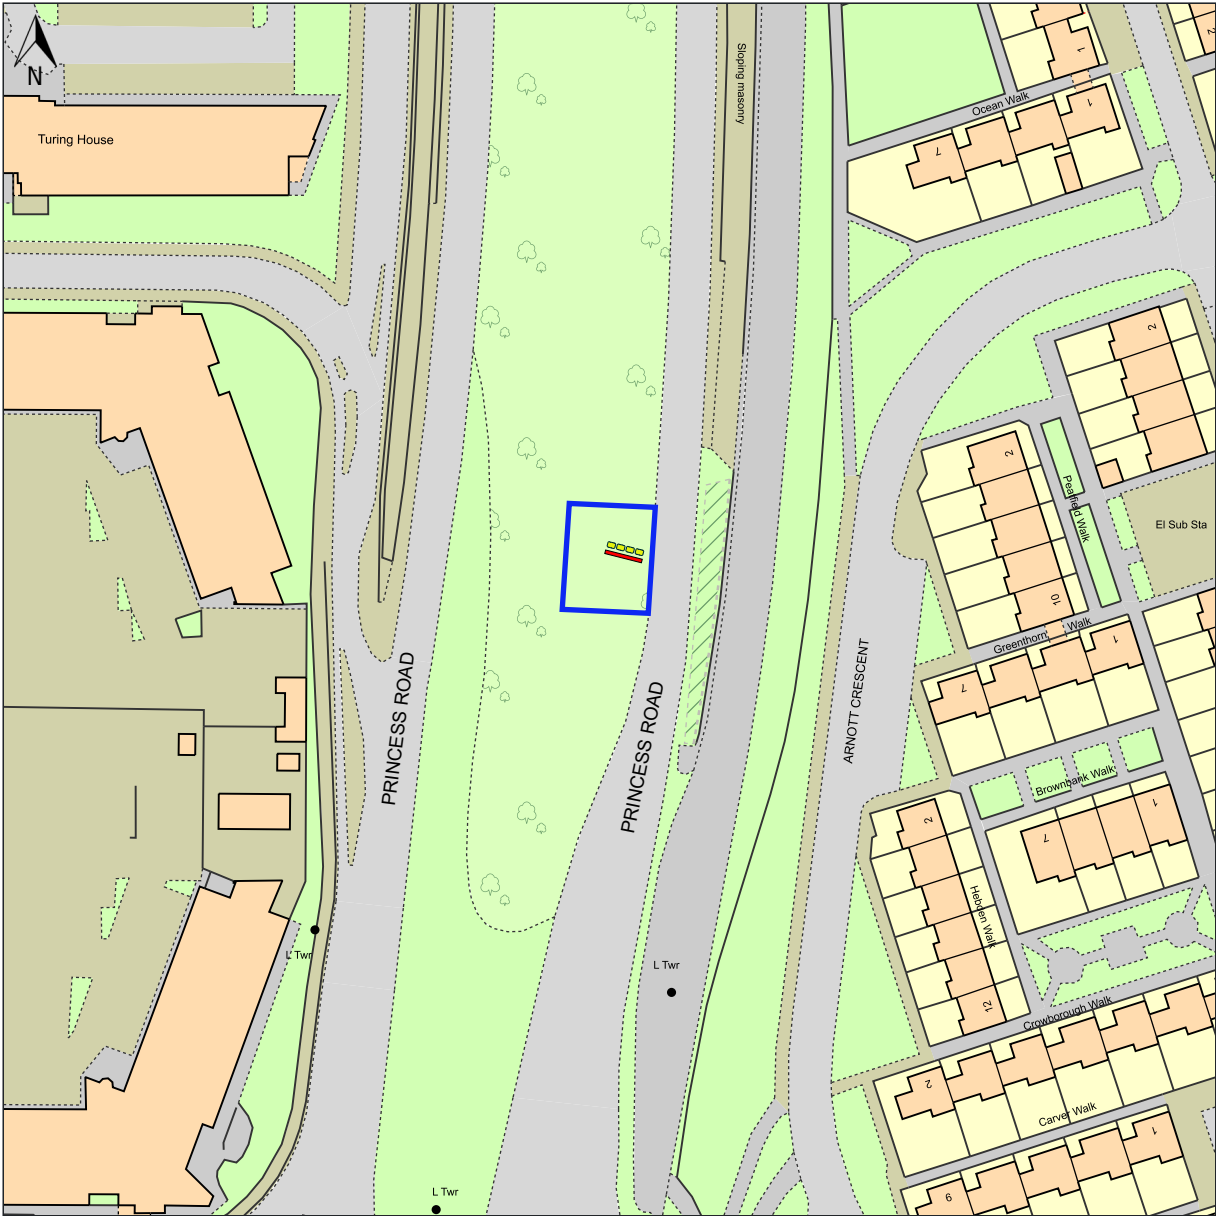

© Crown copyright and database rights, 2025. Ordnance Survey
AC0000808122 Created using Plans by Emapsite

Scale: 1:1250 Paper Size: A3

- Existing 48 sheet panel to be replaced with 48 sheet Digital Display
- Site Location
- Proposed Landscaping

	Site: Princess Road North of Greenheys Lane, Manchester M15 5QJ	Proposal: Conversion of existing advertising display to new Digital Concept Design	Dwg: Location Plan	Date: 10/04/2025	Dwg. No: PY4826-7-001	Rev:	Scale 1:1250@A3
--	--	---	---------------------------	-------------------------	------------------------------	------	---------------------