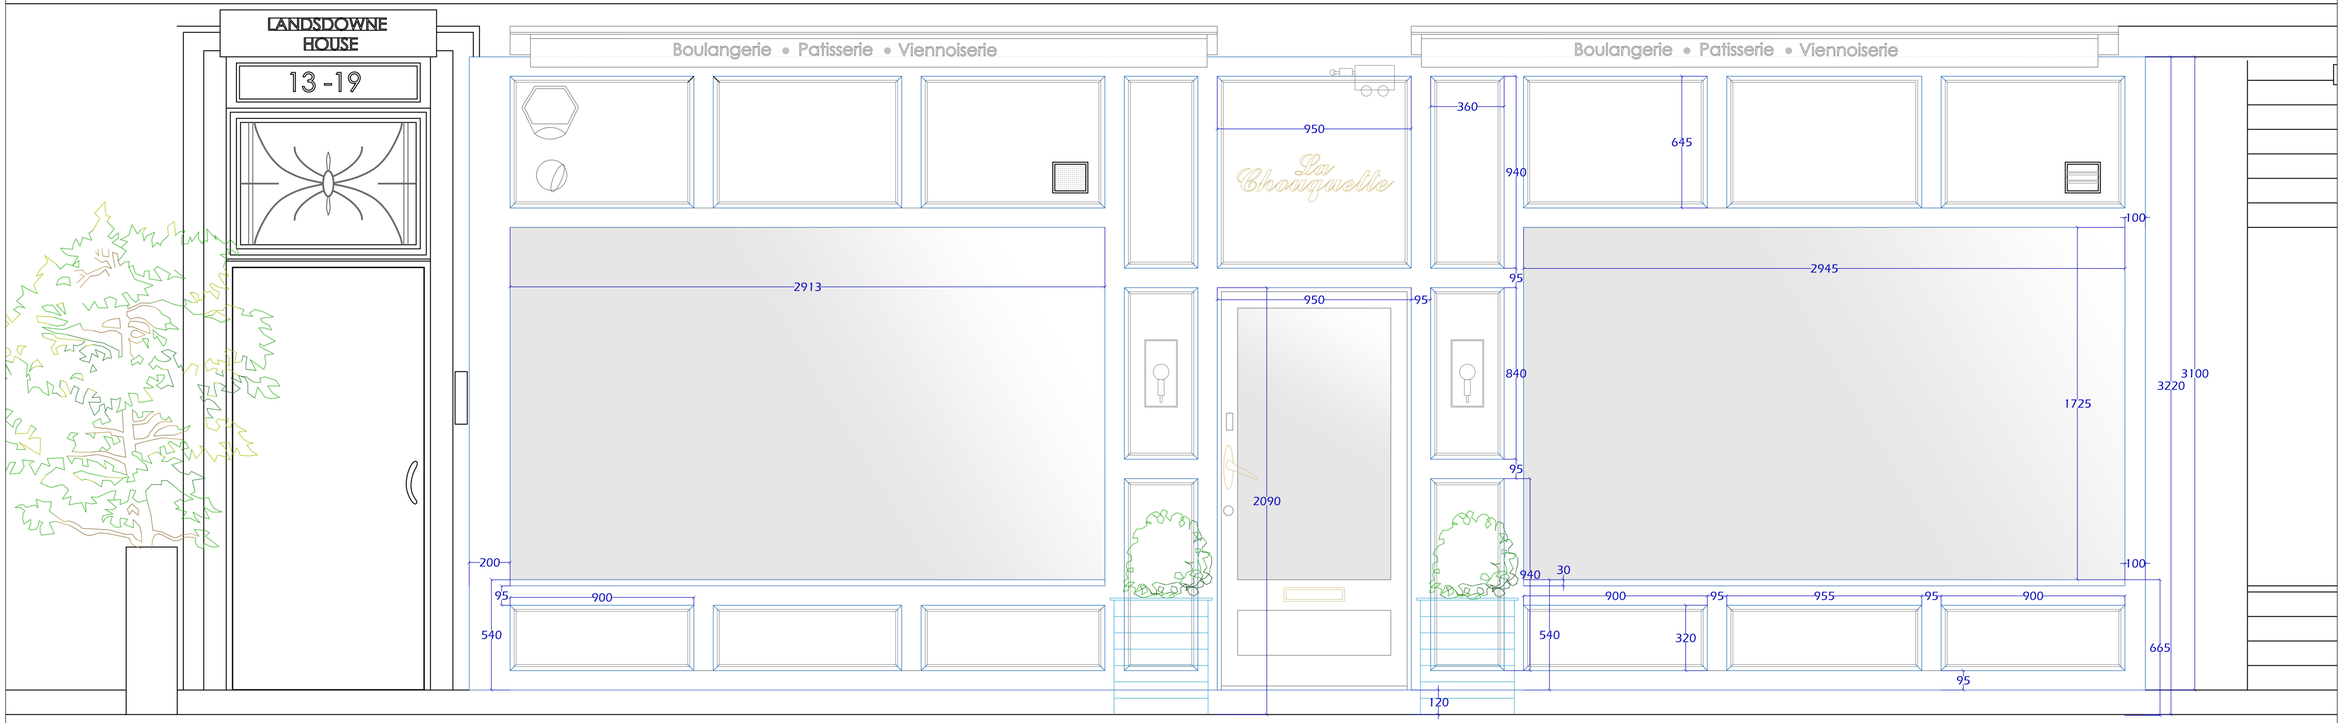


THE SPACE WHISPERER®
Alchemy & Design

PROJECT:
LA CHOUQUETTE
BAKERY

ADDRESS:
812a Wilmslow Rd,
Didsbury, Manchester M20 6UH

DRAWING TITLE:
SHOP FRONT
Existing

SCALE: 1: 15 | Drawing number: LCB - 101 | REV: 01

All the dimensions are in millimetre

DATE: 08/07/2025 | SIZE: A1

DRAWN BY:
Elena L. Beswick

Architects Registration Board REG. N°: 094892F

https://www.sbid.org/designer/the-space-whisperer/

www.thespacewhisperer.co.uk

IMPORTANT NOTE A:
Inspirational images are classed as supporting information. They are not to be confused with the actual design (drawing).

IMPORTANT NOTE B:
Suppliers and/or Trades are directly responsible for checking dimensions and conditions on-site before delivering their items /services.

World Copyright -
The reproduction of any part of this design, whether in drawing, electronic or three dimensional forms is prohibited without the express permission of
THE SPACE WHISPERER LTD