

Element Key

Site Boundary



SCALE BAR 1:1250


General Notes:

All site dimensions shall be verified by the Contractor on site prior to commencing any works.

Design intent drawing only. Construction to comply with latest building regulation requirements.

This drawing is the property of "Studio Tashkeel Architecture Ltd." and copyright is reserved by them. The drawing is not to be copied or disclosed by or to any unauthorised persons without the prior written consent of Studio Tashkeel Architecture Ltd.


|     |             |          |       |        |  |
|-----|-------------|----------|-------|--------|--|
|     |             |          |       |        |  |
| -   | First Issue | 03/03/26 | TA    | MS     |  |
| Rev | Description | Date     | Dr by | App by |  |

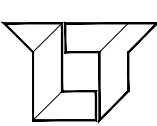

**STUDIO TASHKEEL  
ARCHITECTURE LTD.**  
1-3 Ashton Lane, Sale M33 6WT  
Manchester, United Kingdom

T +44(0)161 546 5395  
E info@studiotashkeel.com  
www.studiotashkeel.com

|   |                    |                          |
|---|--------------------|--------------------------|
| client name<br>Asim Choudhry   |                    |                          |
| project<br>74a Sherborne Street, M8 8HU   |                    |                          |
| drawing<br>Location Plan   |                    |                          |
| project number<br>6111   | scale<br>1:1250@A3 |                          |
| drawing number<br>PL01   | rev<br>-           | issue status<br>Planning |
| This drawing is to be read in conjunction with all related drawings. All dimensions must be checked and verified on site before commencing any work or producing shop drawings. The originator should be notified immediately of any discrepancy. This drawing is copyright and remains the property of Studio Tashkeel Architecture Ltd. |                    |                          |

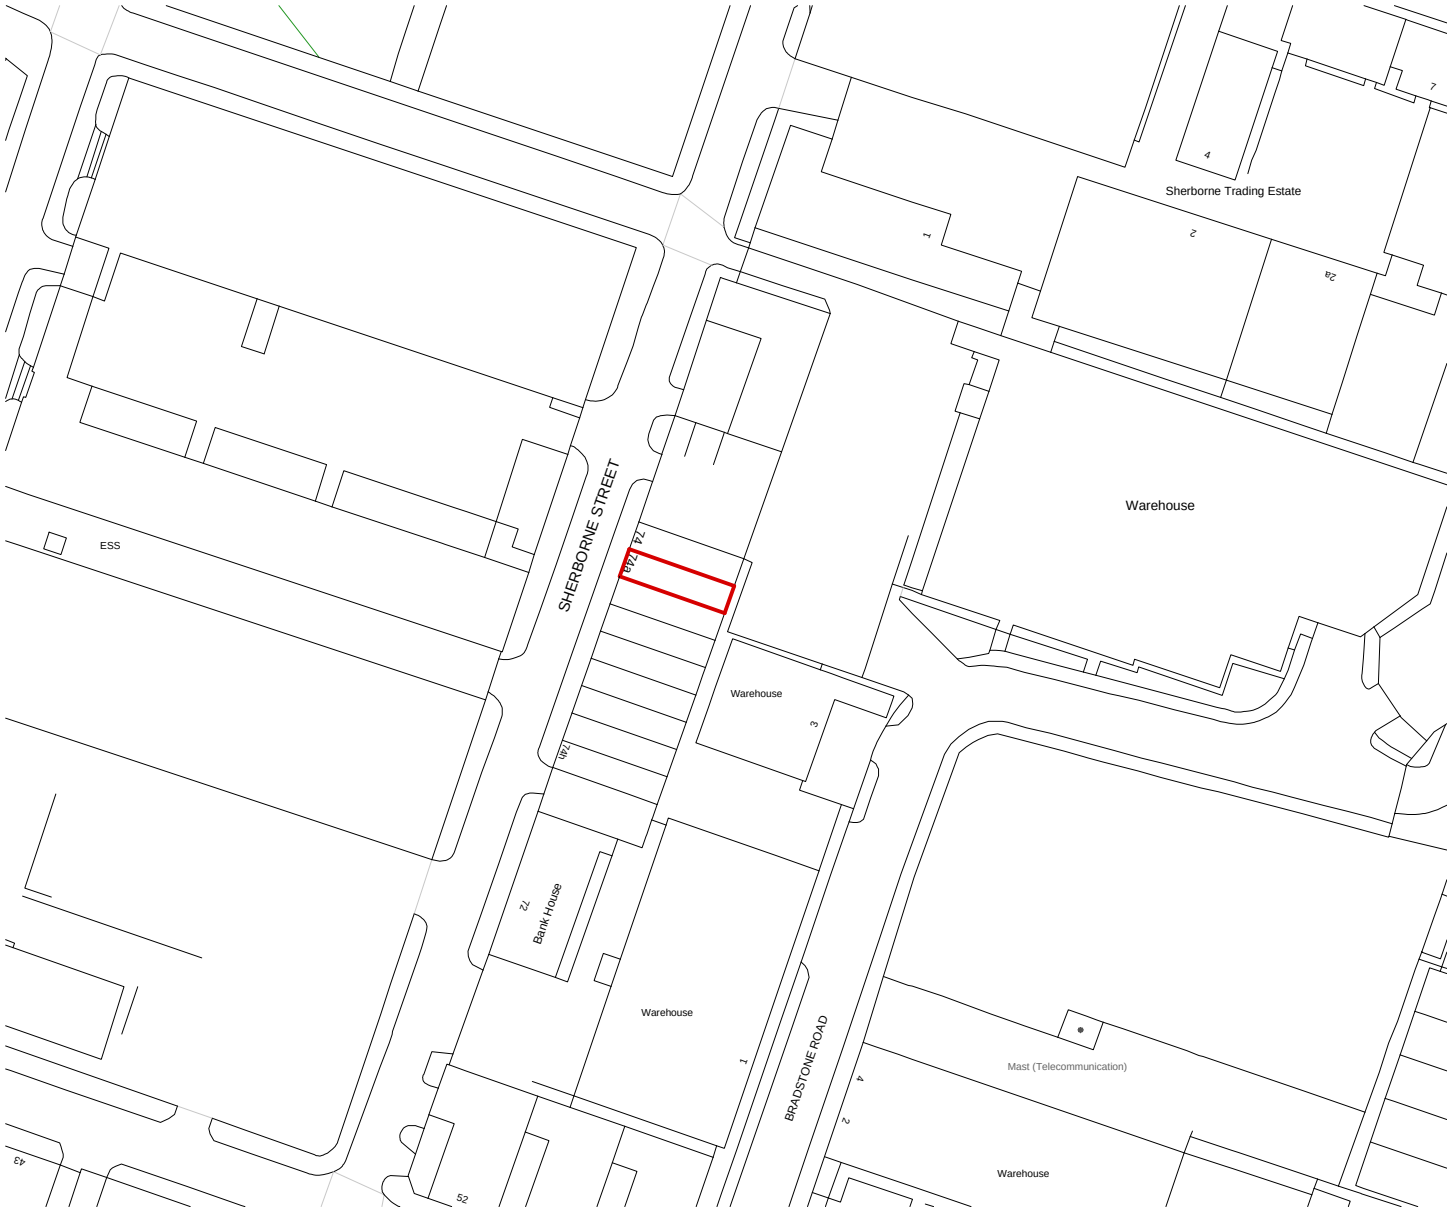

01 Location Plan  
Scale 1:1250 @ A3