
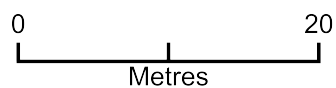


Birchfields Guesthouse, 31 Milverton Road, Manchester M14 5PJ

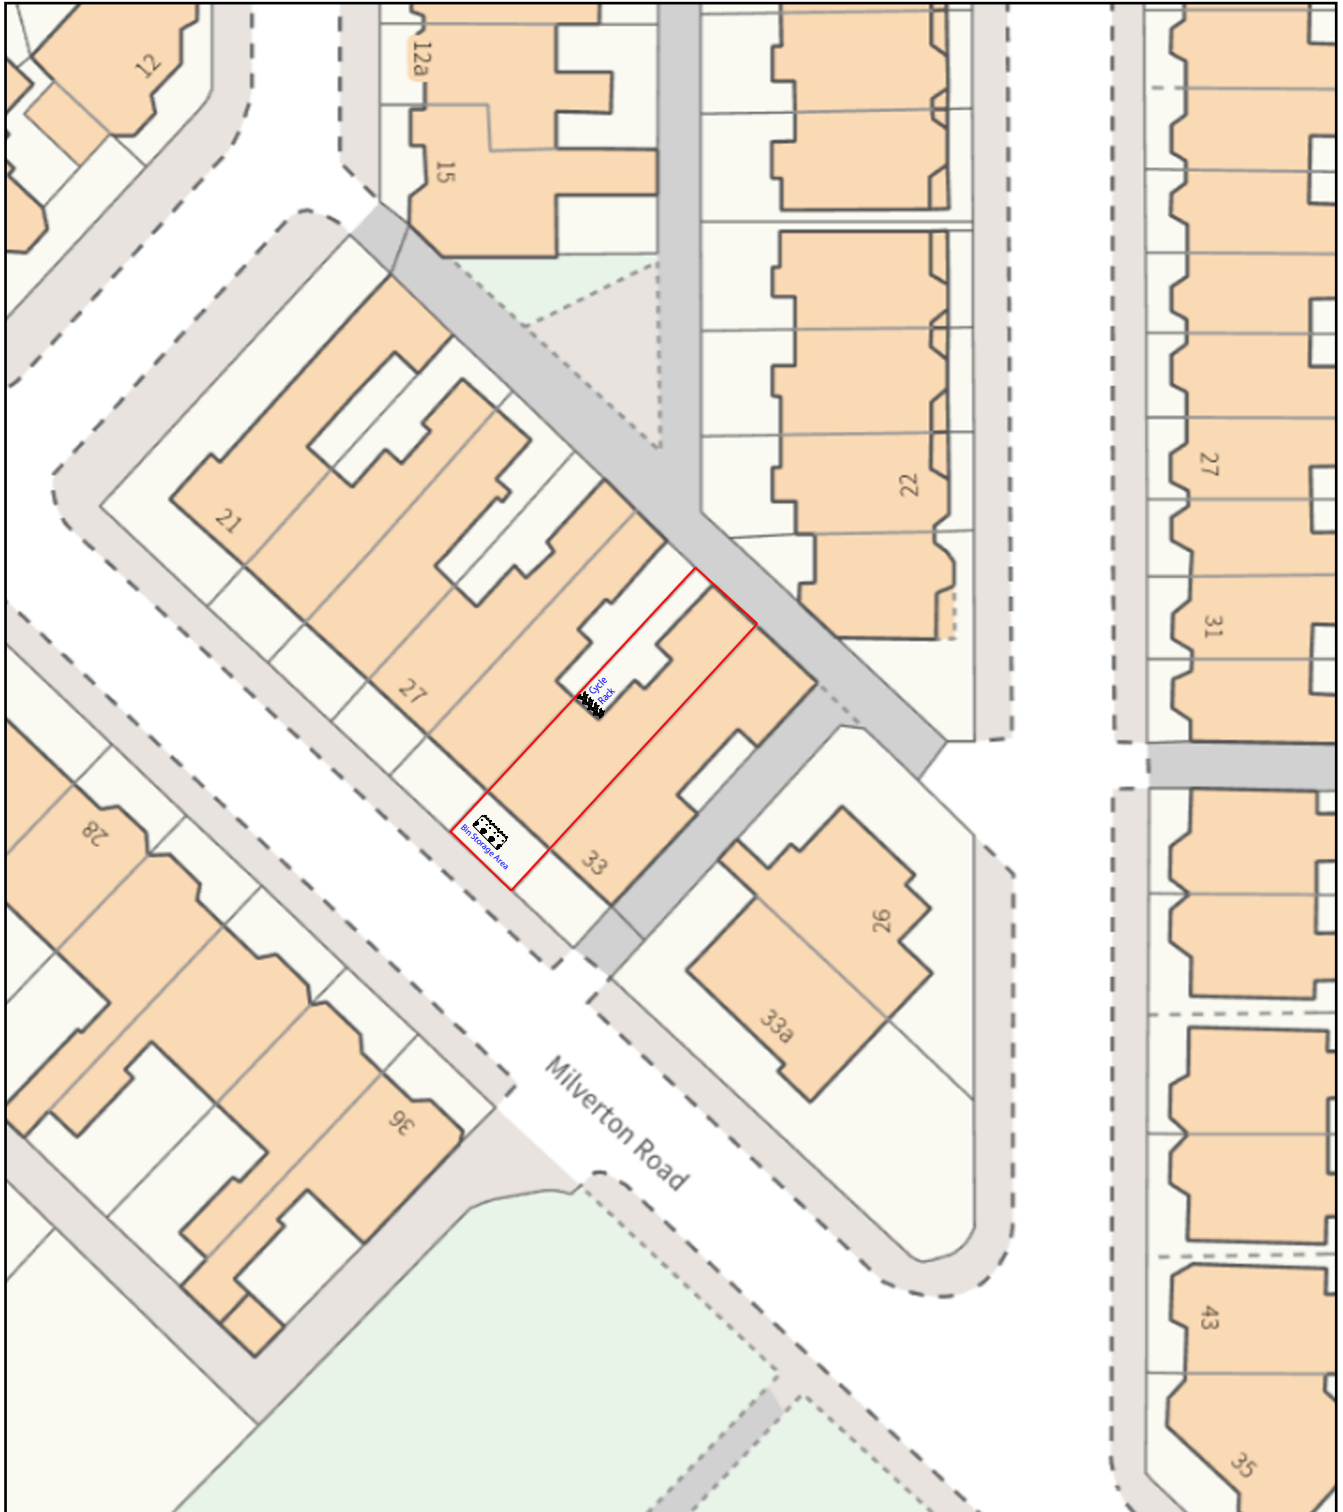

Plan Produced for:	Planning purposes
Date Produced:	21 Aug 2025
Plan Reference Number:	TQRQM25456111634032
Scale:	1:500 @ A4