

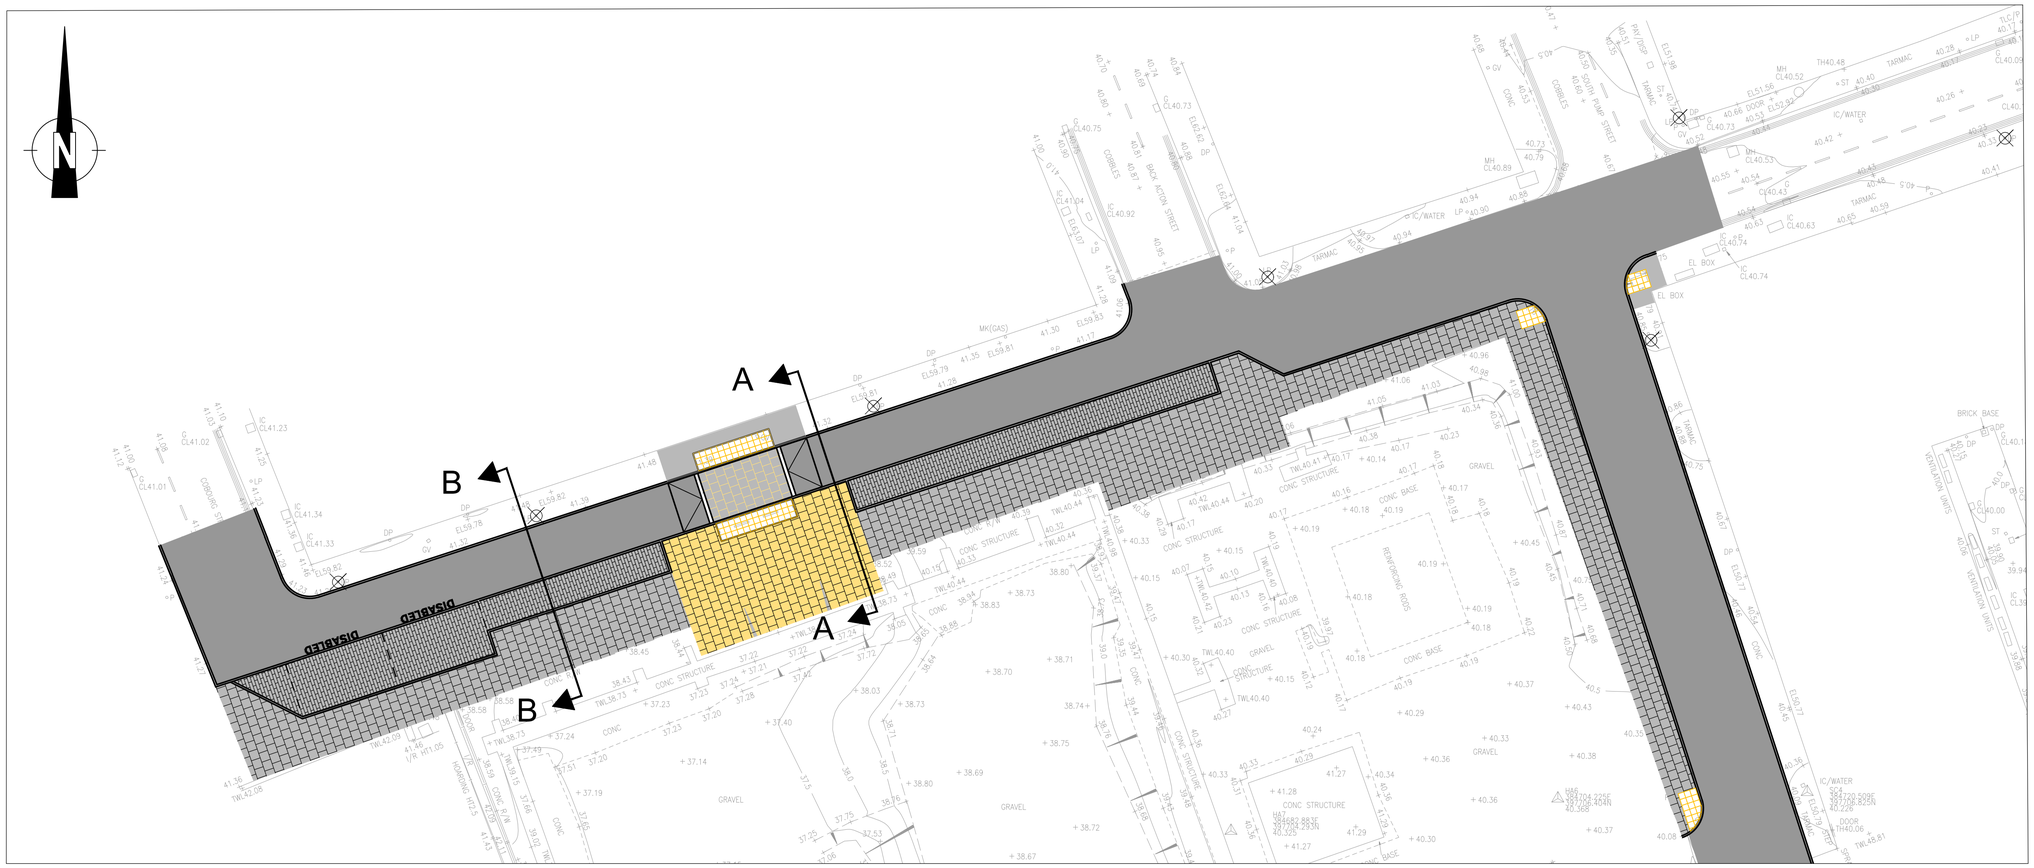


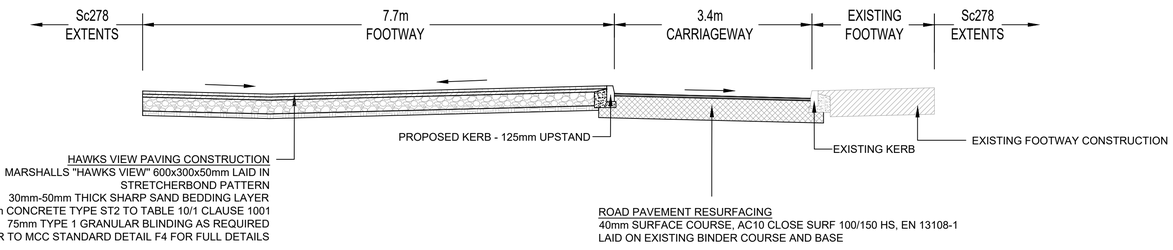

HAWKS VIEW PAVING CONSTRUCTION
MARSHALLS "HAWKS VIEW" 600x300x50mm LAID IN STRETCHERBOND PATTERN
30mm-50mm THICK SHARP SAND BEDDING LAYER
150-225mm CONCRETE TYPE ST2 TO TABLE 10/1 CLAUSE 1001
75mm TYPE 1 GRANULAR BLINDING AS REQUIRED
REFER TO MCC STANDARD DETAIL F4 FOR FULL DETAILS

ROAD PAVEMENT RESURFACING
40mm SURFACE COURSE, AC10 CLOSE SURF 100/150 HS, EN 13108-1
LAID ON EXISTING BINDER COURSE AND BASE

SECTION A-A
SCALE 1:50

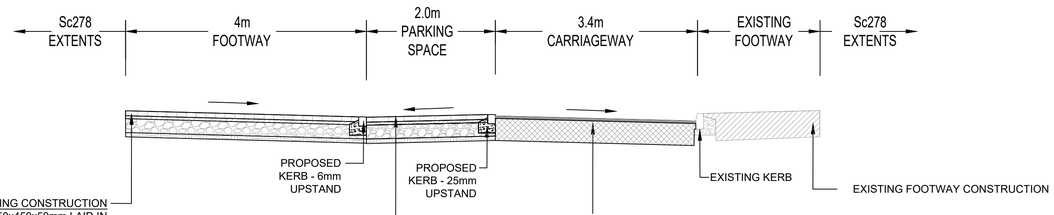

PERFECTA PAVING CONSTRUCTION
MARSHALLS 'PERFECTA' 450x450x50mm LAID IN STRETCHERBOND PATTERN
30mm-50mm THICK SHARP SAND BEDDING LAYER
150-225mm CONCRETE TYPE ST2 TO TABLE 10/1 CLAUSE 1001
75mm TYPE 1 GRANULAR BLINDING AS REQUIRED
REFER TO MCC STANDARD DETAIL F4 FOR FULL DETAILS

TEGULA COBBLES CONSTRUCTION
MARSHALLS 'TEGULA COBBLES' 120 x 160 x 60mm LAID IN STRETCHERBOND PATTERN, COLOUR TO BE CONFIRMED.
30mm-50mm THICK SHARP SAND BEDDING LAYER
150-225mm CONCRETE TYPE ST2 TO TABLE 10/1 CLAUSE 1001
75mm TYPE 1 GRANULAR BLINDING AS REQUIRED
REFER TO MCC STANDARD DETAIL F4 FOR FULL DETAILS

ROAD PAVEMENT RESURFACING
40mm SURFACE COURSE, AC10 CLOSE SURF 100/150 HS,
EN 13108-1 LAID ON EXISTING BINDER COURSE AND BASE

SECTION B-B
SCALE 1:50

Notes:
1. This is not a construction drawing and is intended for illustrative purposes only.

KEY

Proposed footway

Proposed road pavement (resurfacing)

B&K DRAWING NO:
63073-VEC-ZZ-00-DR-D-90701

REV.	DETAILS	DRAWN	CHECKED	DATE
C06	Change to kerb upstands	JF	SR	23.01.26
C05	Change to block paving type	JF	SR	16.12.25
C04	Following client comments	JF	SR	27.11.25
C03	Tree pits removed	JF	SR	26.11.25
C02	Following client comments	JF	SR	05.08.25
C01	For construction	JF	SR	02.05.25
D	Following client comments	JF	SR	07.03.25
C	On street parking bays amended	JF	SR	24.10.24
B	Parking bay and Raised ped crossing layout updated	RT	SR	18.08.23
A	Amended to Council Comments	JD	SR	Mar 2020

CLIENT:
IQ STUDENT ACCOMMODATION

PROJECT:
ECHO STREET

DRAWING TITLE:
S278 GENERAL
CROSS SECTIONS PLAN

SCALES:
1:200 @ A1

DRAWN:	CHECKED:	DATE:
JD	SR	04.12.2019

vectos highway infrastructure specialists
Network Building, 97 Tottenham Court Road, London, W1T 4TP
t: 020 7580 7373 e: enquiries@vectos.co.uk

DRAWING NUMBER: VD18746-0701
REVISION: C06

I:\JOBS\2018\VD18746 Echo Street – Sc278 Design\2. DESIGN\CAD\ VD18746-0701 Cross Sections.dwg