

ASHER Design Services
Architectural Consultancy & Project Management

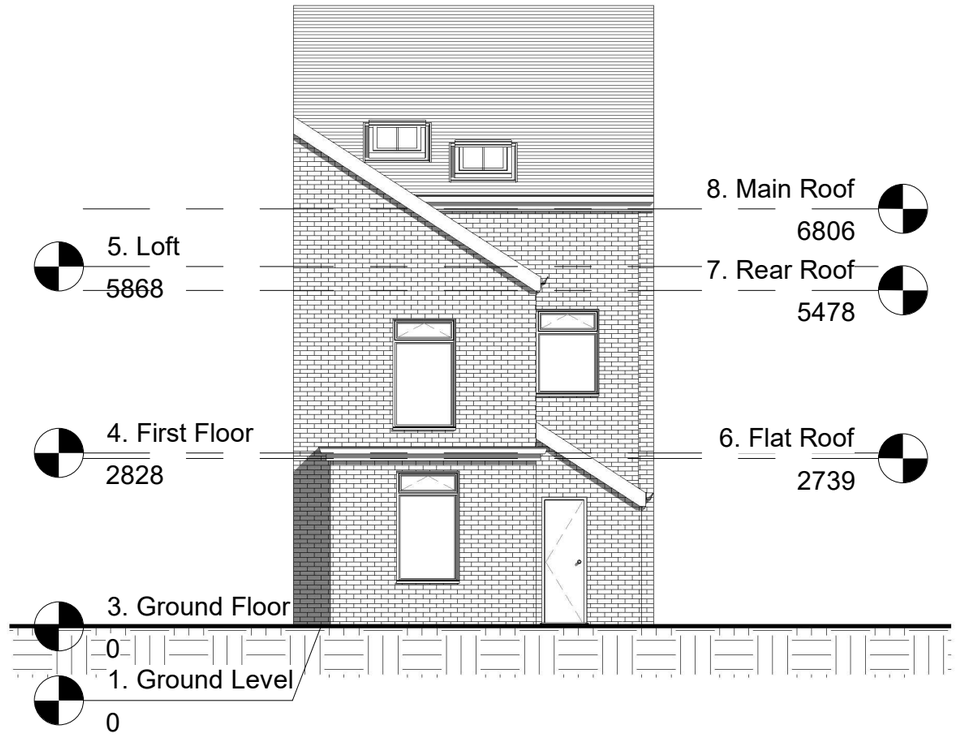

1 West (Rear) Elevation

1 : 100

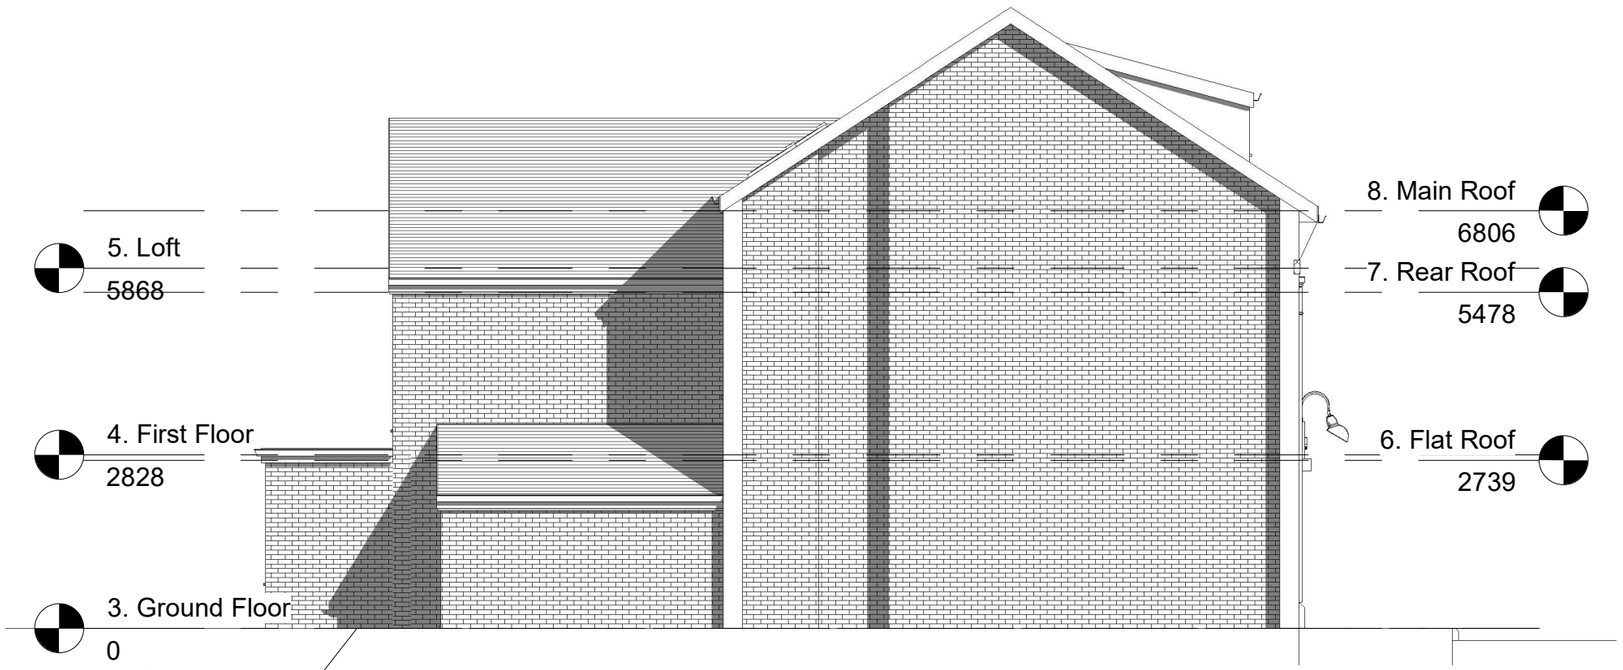

2 South (Flanked) Elevation

1 : 100

0 1 2 3 4 5 10

GRAPHIC SCALE: 1:100

Rev.	Date	Description
A	05.01.26	Design Review.
B	05.02.26	Planning Submission

CLIENT: Pea Properties (NW) Ltd.

PROJECT: 218 Burton Road, Didsbury, M20 2LW

DRAWING TITLE: Rear & Side Elevations- Existing

PROJECT NO.: 2516 DWG NO.: 104

SCALE: 1 : 100 @ A3 REVISION: **B**

ASHER DESIGN SERVICES LIMITED
Office 9 , Peel House , 30 The Downs , Altrincham , WA14 2PX
E: info@asherds.co.uk W: asherds.co.uk M: 07970 242 411