


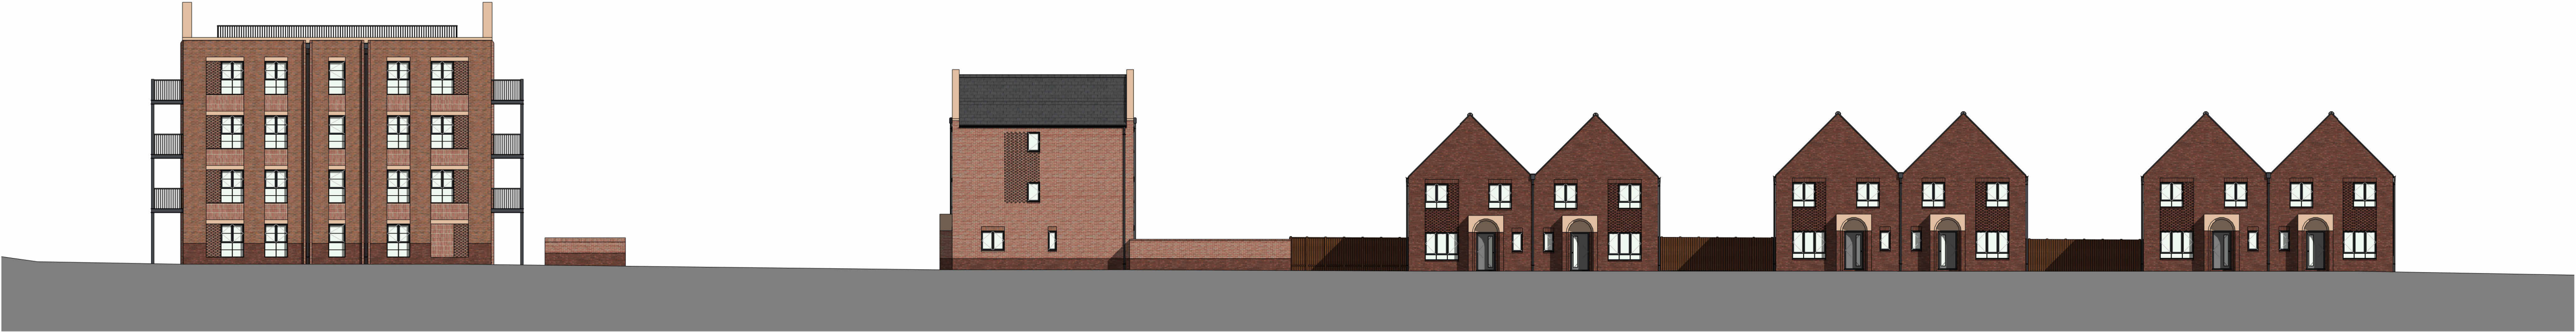

Site Section E



Site Section F



Site Section G




Site Section H

Notes

Do not scale from this drawing.
All construction must visit the site and be responsible for taking and checking dimensions.
All construction information should be taken from figured dimensions only.
Any discrepancies between drawings, specifications and site conditions must be brought to the attention of the supervising officer.
This drawing & the works depicted are the copyright of JTP.

This drawing is prepared for the specific project stage in the Drawing Status section below and it is not intended to be used for any other purpose. Whilst all reasonable efforts are used to ensure drawings are accurate, JTP accept no liability for any reliance placed on, or use made of, this plan by anyone for purposes other than those stated in the Drawing Status below.

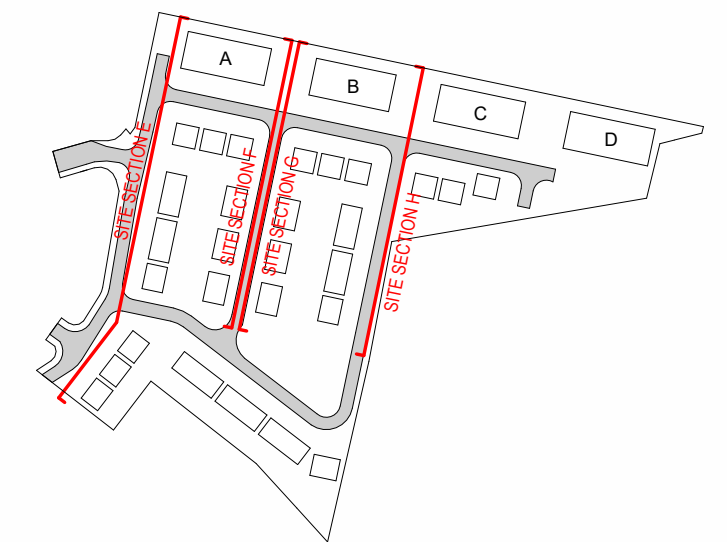

KEYPLAN

P04	06.01.26	Amendments to Seacourt and Fewston Houseplans, Apartment Refuse Store Locations, and Parking along the Northern Street	SAK	JC
P03	14.11.25	Amendments to Refuse Store Locations and Parking	SAK	JC
P02	05.08.25	Amendments to Materials, Layout, and Detailing	SAK	JC
P01	10.04.25	For Planning	SAK	JC

Rev	Date	Description	Drawn	Chkd
-----	------	-------------	-------	------

Drawing Status

For Planning

Client



Project

Land at Crabtree Lane

Drawing Title

Proposed Site Sections E-H

Scale @A0 1 : 200

Job Ref. 02292

Drawing No. 02292_JTP_MP_ZZ_DR_A_1202Revision P04

Scale Bar

