1 Courtyard Elevation - Apartment Entrances
1 : 25

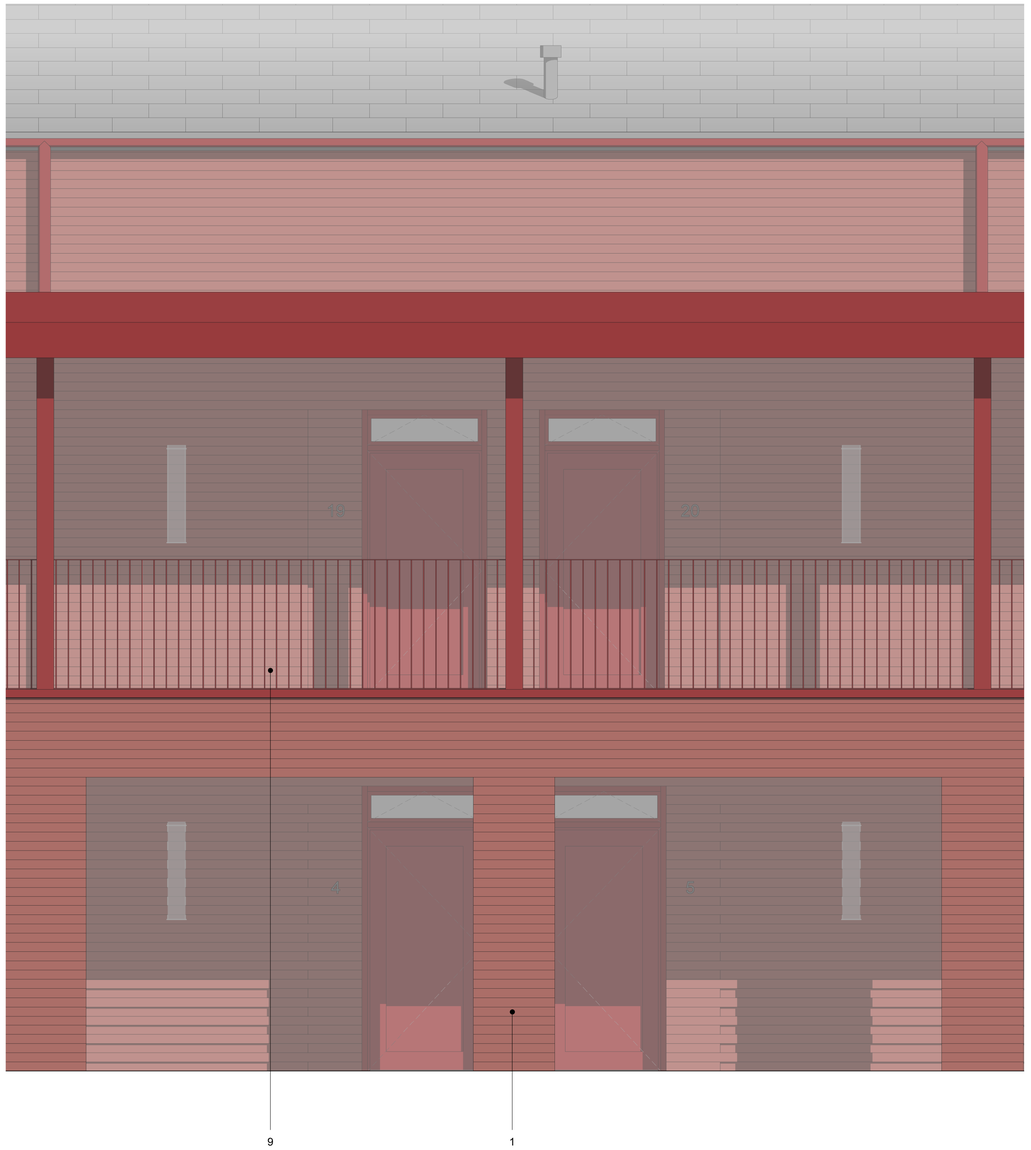

2 Courtyard Elevation - Entrances with Walkway
1 : 25

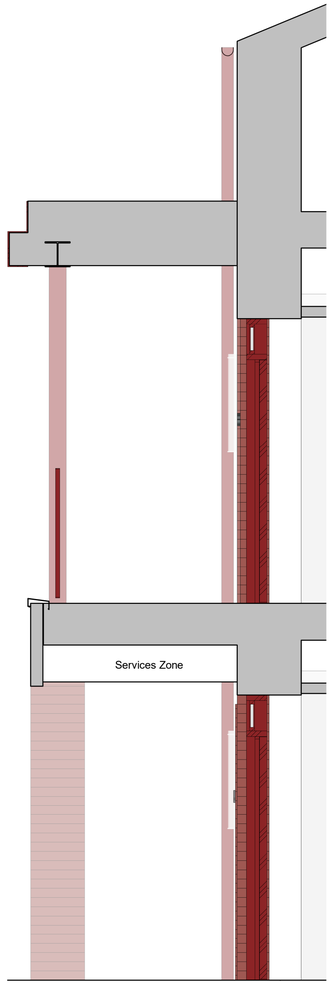

0 0.5 1.0 1.5 2.0 2.5m
SCALE 1 : 25

Notes

For Planning purposes only

Copyright reserved.

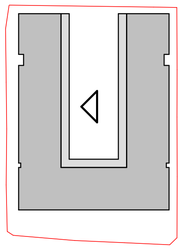

Key Plan

Indicative Materials Key

1 Red / brown brickwork
2 Dark red / brown framed glazing
3 Protruding brickwork detail to ground floor
4 Dark grey roof tiles
5 Metal fencing with vertical slats
6 Dark red louvred screen
7 Dark red railing
8 Recess brickwork detail to door entrances at first floor

P02	09/02/26	Issue for Planning	JH
P01	23/01/26	First Issue	JH

Revisions

Purpose: Planning
Status Code: S2

Client: Centrepoint

Project: Land at Chapman Street, Gorton

Title: Bay Study - Apartment to Courtyard

Scale	Size	Date	Drawn	Checked
As indicated	A1	23/01/26	JH	GL

3DReid
www.3DReid.com
Architecture Interiors Masterplanning

Drawing No.: 250128-3DR-ZZ-XX-DR-A-08300
Rev.: P02

Time Stamp: 06/02/2026 17:16:29