


D01
200

2.44m High Mesh Fence Detail
Detail - Scale 1:20

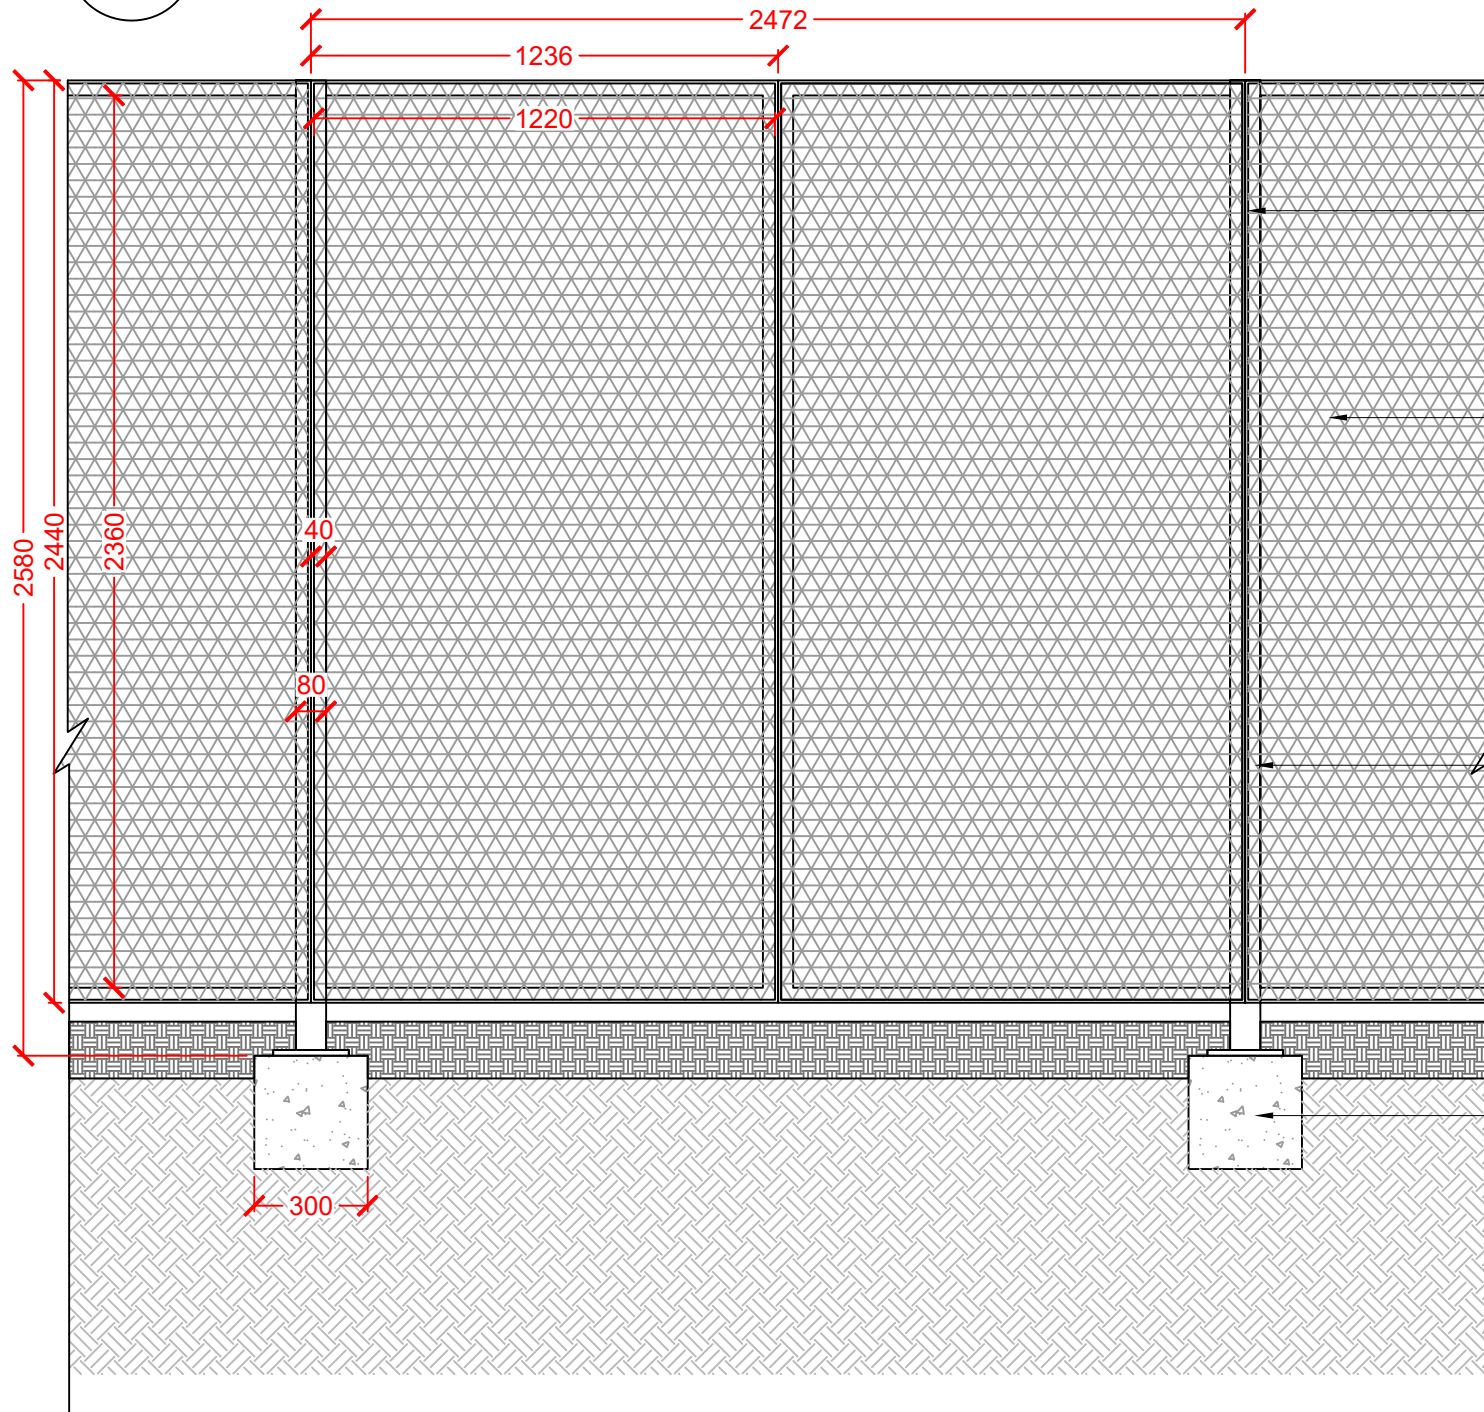


Fence Panel Frame
40mm width, 8mm thick angle
steel frame
Powder coated in situ: Dulux
MIO Protective coating in
Natural Grey

Fence Panel
Raised expanded mesh by Metal
Mesh or equal and approved
Hot dip galvanised mild steel
H1220 x W2440mm
Code: 50-89 HDG
Mesh size: 50mm
Strand thickness: 3mm
Fixed to manufacturer's
specification

Steel Posts
Steel rectangular hollow section
vertical post with base plate
W80 x D40 x H2580mm
Powder coated in situ: Dulux
MIO Protective coating in
Natural Grey
Base plate fixed to reinforced
concrete foundation with metal
anchor bolts - to manufacturer
and engineer's specification

Concrete Foundation
Width: 300mm

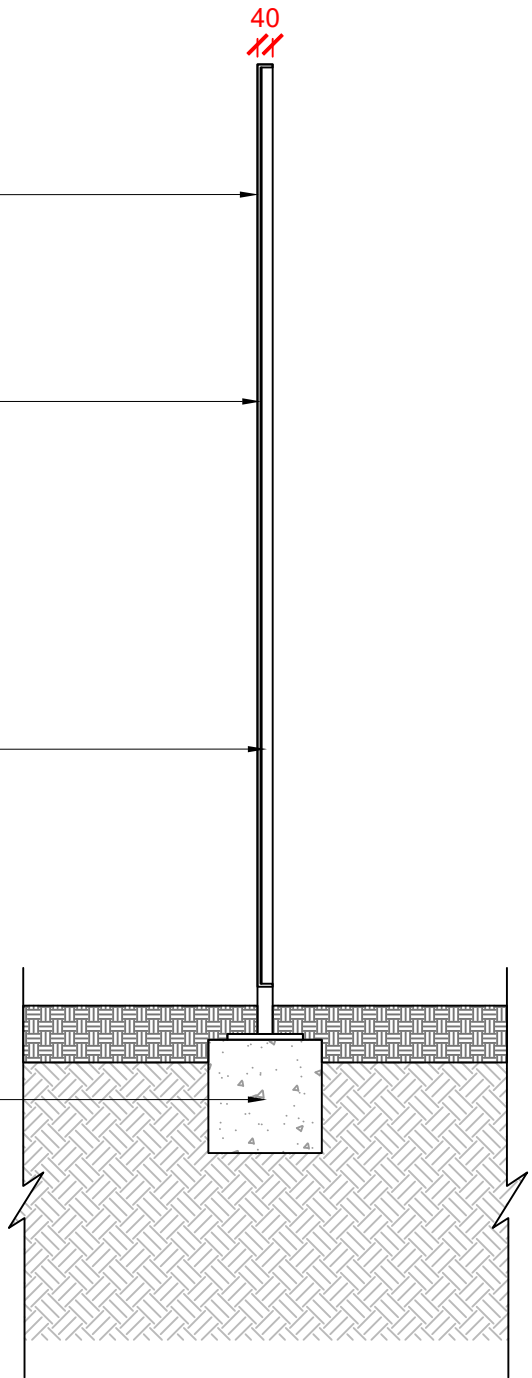

Do not scale this drawing (printed or electronic version).

Contractors must check all dimensions from site

This drawing is copyright and is for use on this site only. This drawing should be read in conjunction with all relevant consultants drawings and specialist subcontractors / supply chain drawings and specifications.

All works to be carried out in accordance with the latest British Standards / Codes of Practice unless specifically directed otherwise in the specification.

Responsibility for the reproduction of this drawing in paper form, or issued in electronic format, lies with the recipient to check that all information has been replicated in full and is correct when compared to the original paper or electronic image.

Graphical representations of equipment on this drawing have been co-ordinated, but are approximations only. Please refer to the specifications and / or details for actual sizes and / or specific contractor construction information.



Notes:-

In line with the Crime Impact Statement produced by Greater Manchester Police, ref: 2023/0154/CIS/01 dated 05/06/2023, statement assessed against the principles of 'Crime Prevention Through Environmental Design'.

P01	25/09/25	GATEWAY 2 SUBMISSION	SW	SA
REV.	DATE	DESCRIPTION	DRAWN	CHK'D



A: Ground Floor, The Tower,
Deva City Office Park, Trinity Way,
Manchester M3 7BF

T: +44 (0) 161 312 3131

weareurbangreen.co.uk

Client: **ERIC WRIGHT
CONSTRUCTION**

Project: **PHOENIX
IRONWORKS**

Title: **BOUNDARY DETAIL-
FENCING MAKERS YARD**

Issue: **PRELIMINARY**

Drawn: IG	Checked: AL	Approved: SW
Project: UG2890	Scale @ A3: 1:20	Date: 28/04/25
Dwg No: 240010-UG-ZZ-XX-D-L-0000200	Revision: P01	