
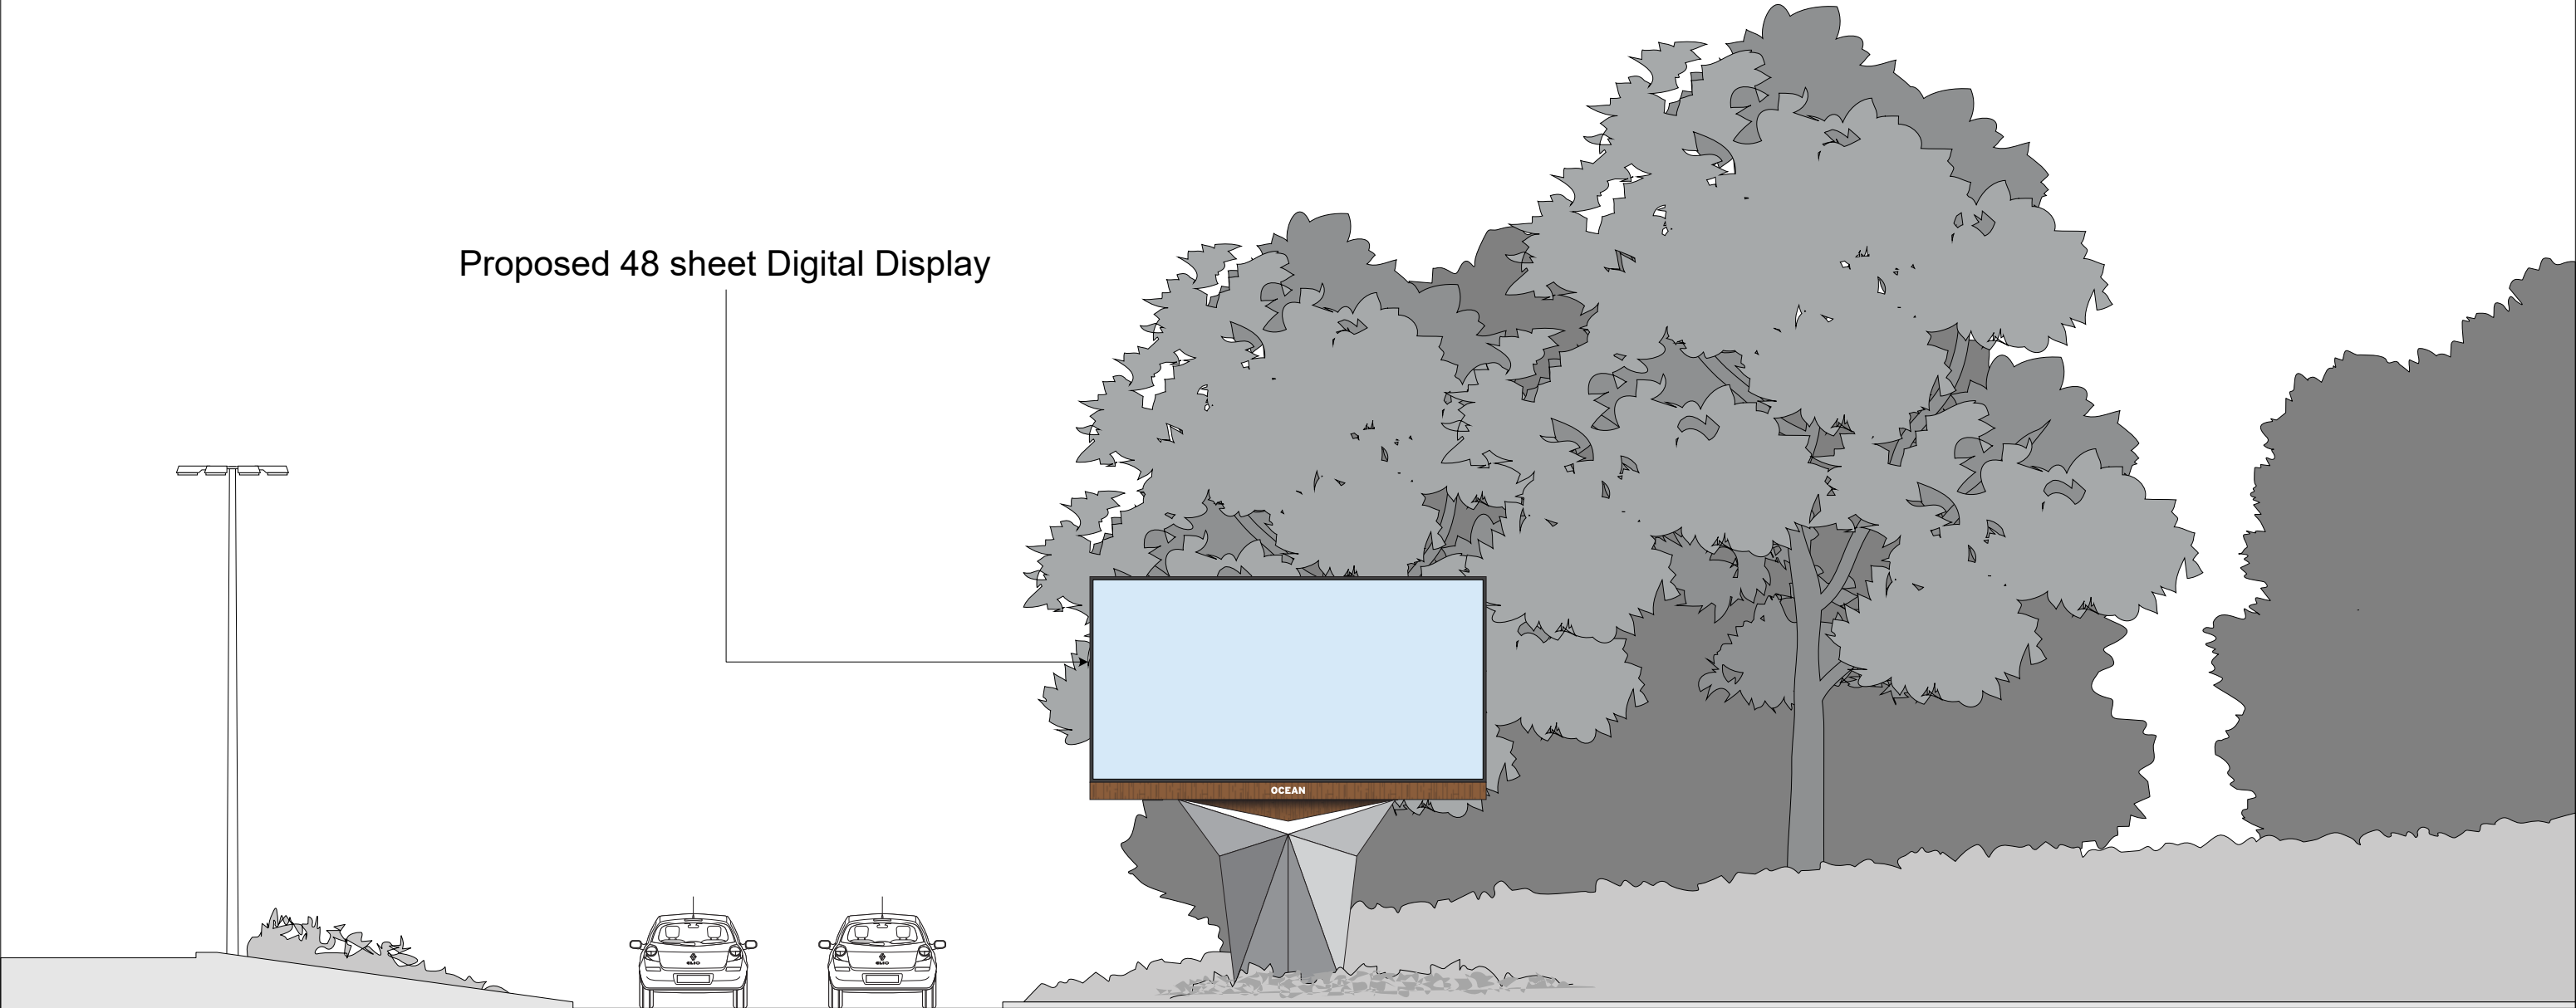


PROPOSED ELEVATION

Proposed 48 sheet Digital Display

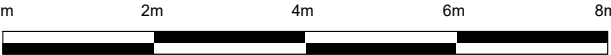

PRINCESS ROAD

	<p>Site:</p> <p>Princess Road North of Greenheys Lane, Manchester M15 5QJ</p>	<p>Proposal:</p> <p>Conversion of existing advertising display to new Digital Concept Design</p>	<p>Dwg:</p> <p>Proposed Elevation</p>	<p>Date:</p> <p>10/04/2025</p>	<p>Dwg. No:</p> <p>PY4826-7-004</p>	<p>Rev:</p>	<p>Scale 1:100@A3</p> 
---	---	--	---------------------------------------	--------------------------------	-------------------------------------	-------------	---