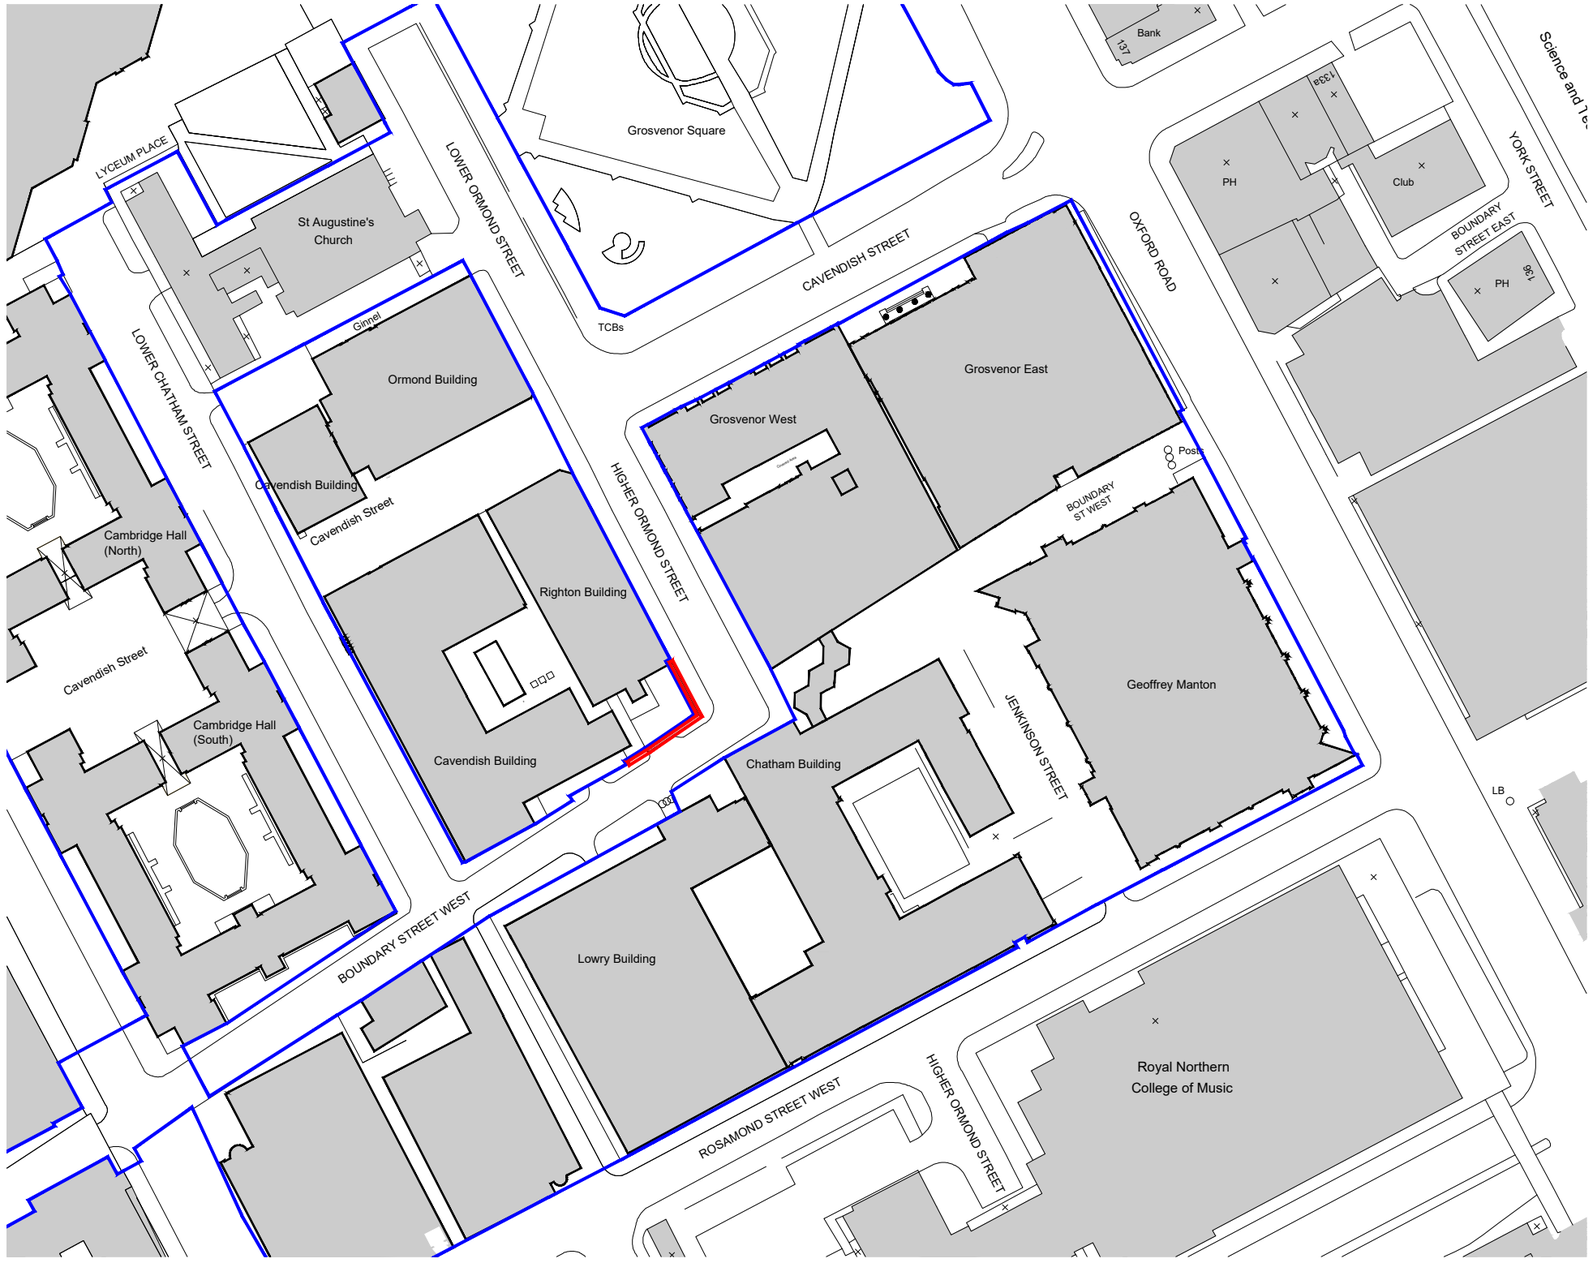


Location Plan

1:1250

n.

© Bowker SadlerPartnership Limited

■ This drawing is the subject of copyright which vests in Bowker Sadler Partnership Limited. It is an infringement of copyright to reproduce this drawing, by whatever means, including electronic, without the express written consent of Bowker Sadler Partnership Limited which reserves all its rights. Bowker Sadler Partnership Limited asserts its rights to be identified as the author of this design

■ Report Errors and Omissions to the Architect.
■ Check all dimensions on site
■ Drawing to be read in conjunction with the Health and Safety Plan and all relevant Risk Assessments

1:1250 10m 20m 30m 40m 50m 60m 70m

Planning application boundary

Land also owned or controlled by the applicant

Rev.	Date	Drn.		Chkd.
B	19.11.25	DJW	Planning issue	DL
A	19.11.25	DJW	Initial issue	DL

BowkerSadler

Project
Righton Building
Service Yard

Client
Manchester Metropolitan University

Drawing
Location Plan

Scale	Sheet Size	Drawn	Checked	Date
1:1250	@ A3	DJW	DL	19.11.25

Project No.	Origin'r	Zone	Level	Form	Dscpln	Num	Rev
23-033 -	BSA -	XX -	XX -	D -	A -	**1002 - B**	

Status
Planning

Hatherlow House, Hatherlow, Romiley, Stockport SK6 3DY
0161 406 7333 office@bowker-sadler.co.uk www.bowker-sadler.co.uk