



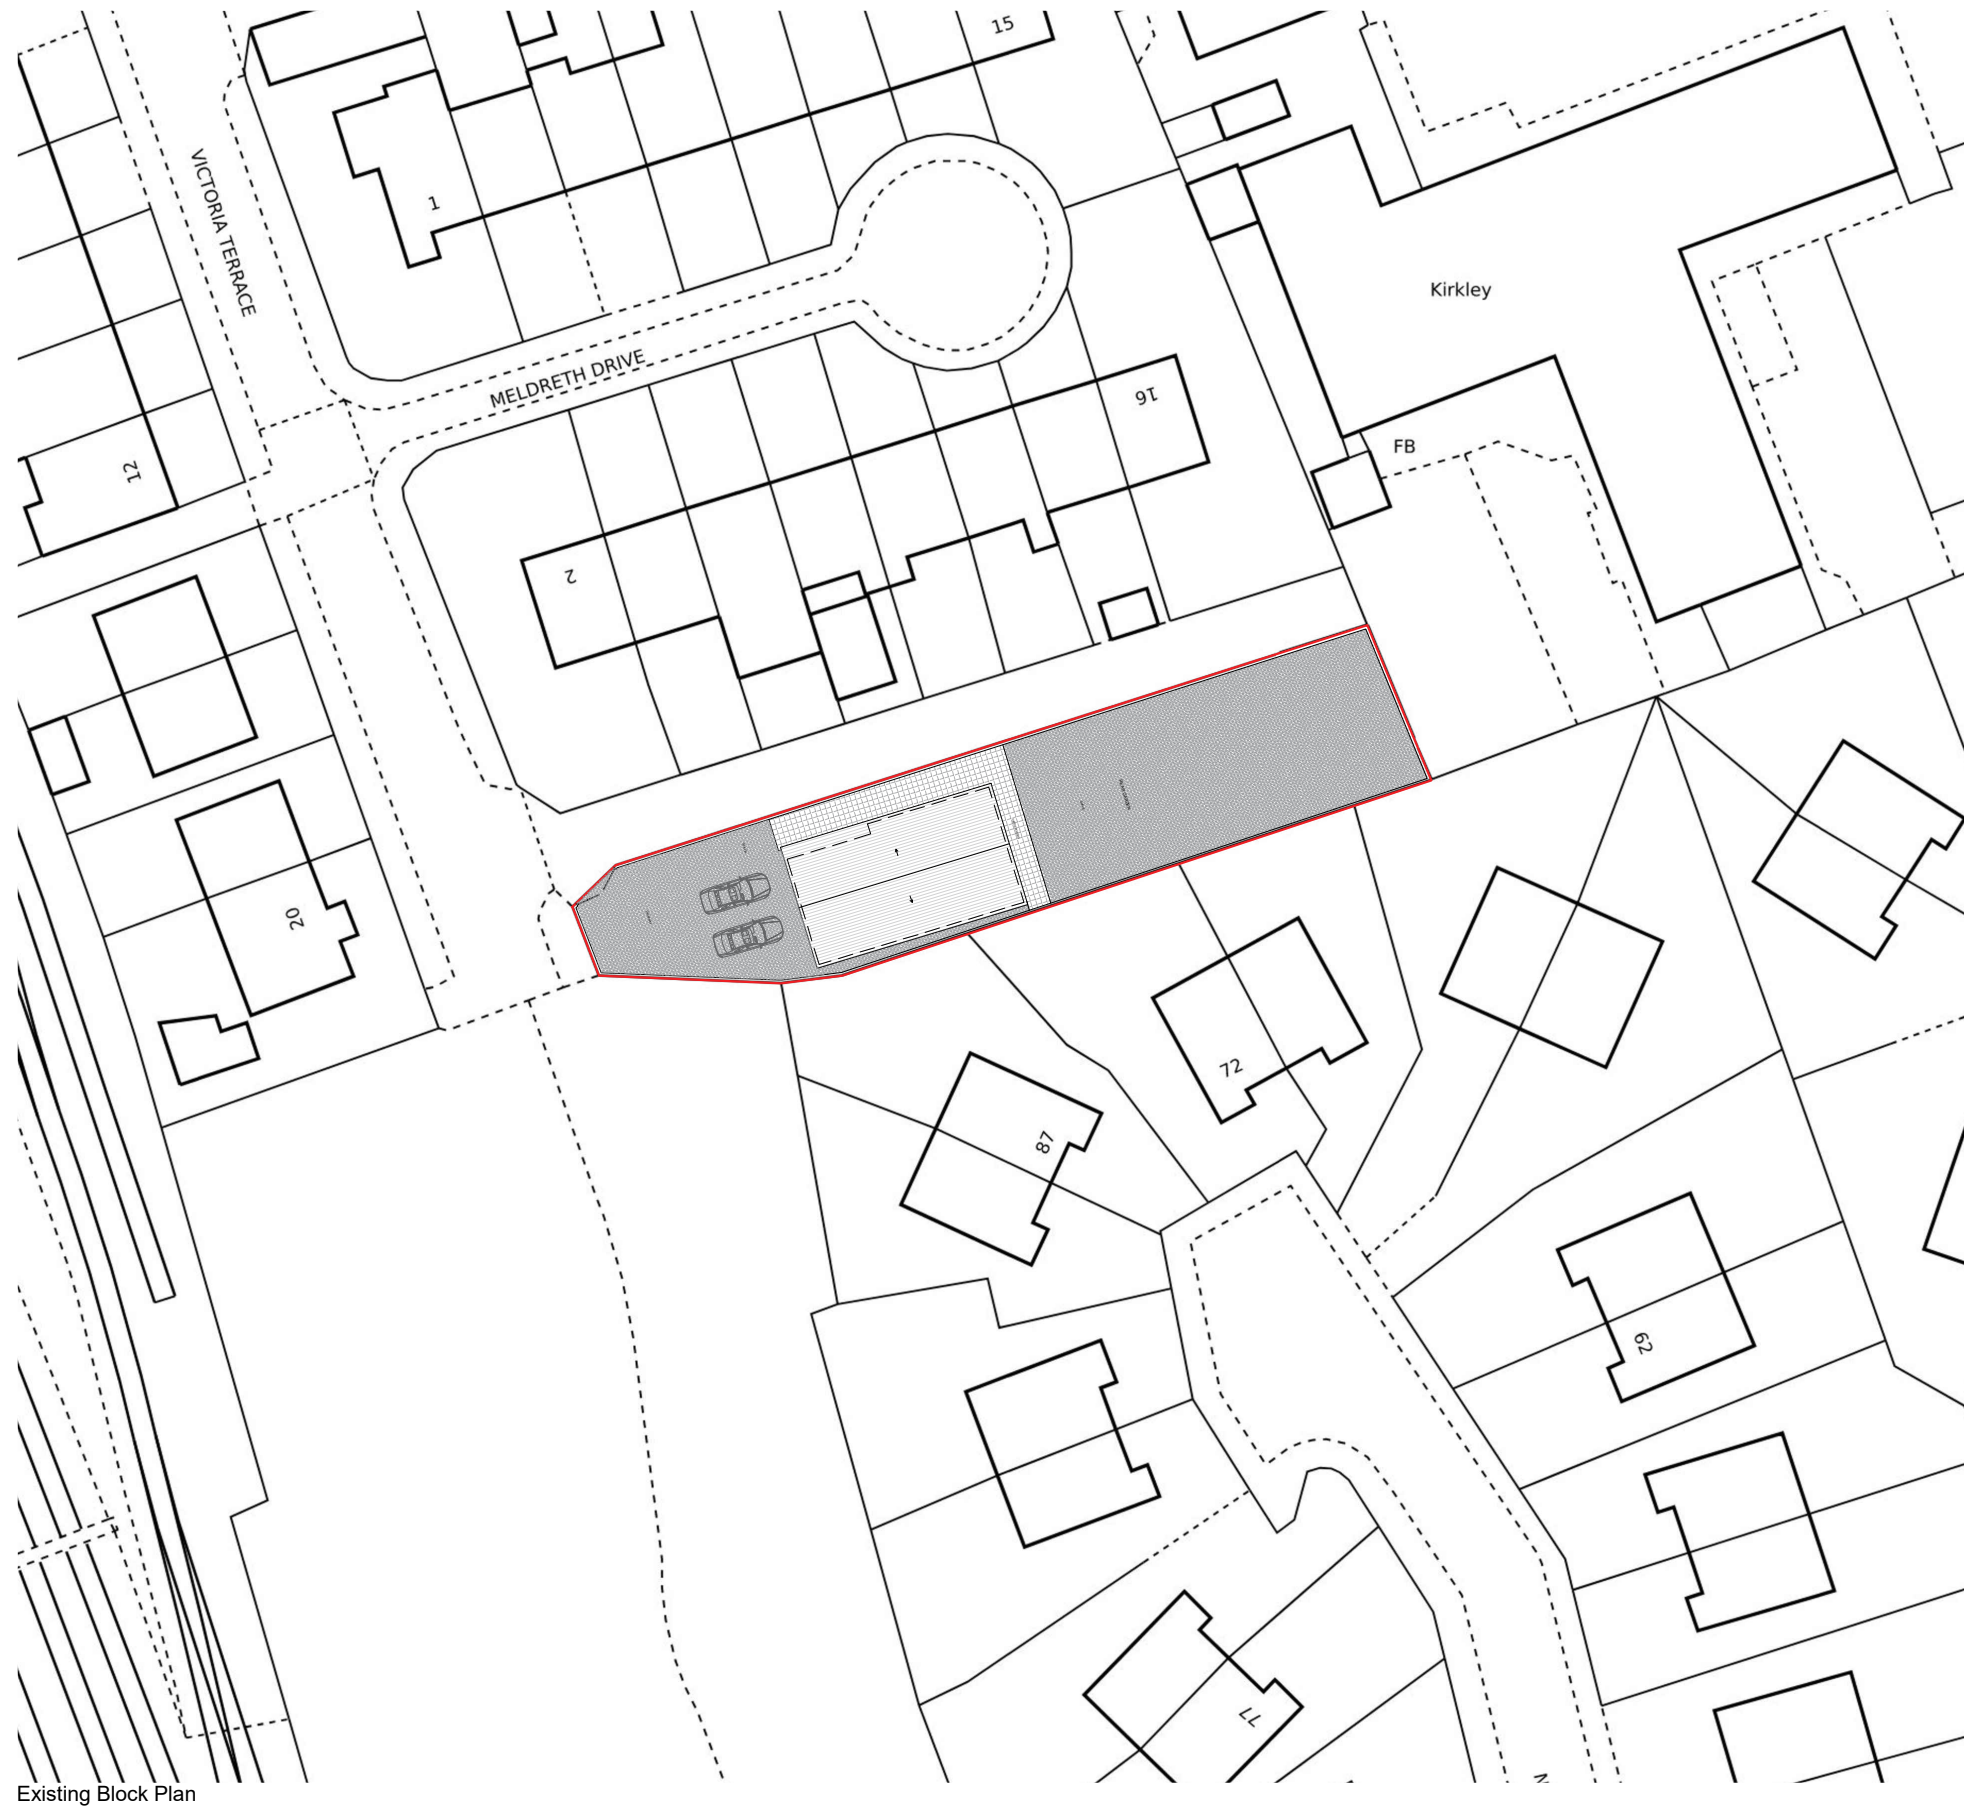

Existing Block Plan

Any dimensions shown should be checked on site and discrepancies reported to the Architect prior to construction. Designs are not coordinated with engineer projects. Do not scale for construction purposes.

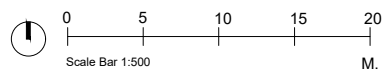

Existing Proposed

Block Plans are scaled from the Ordnance Survey Location Maps. Please see the licence number for the Os Maps in the Location Plans

Drawing Name

Existing Block Plan

Project Address

21 Victoria Terrace,
Manchester M12 4LB

Drawing No.

21VictoriaTerrace_
ExistingBlockPlan_V3

Scale

1/500 at A3

Designer

EC

Date

10.03.2026

Drawing No.

02

Revision

V3



Planning By Design Ltd
www.planning-by-design.co.uk
hello@planning-by-design.co.uk