


STREET ELEVATION

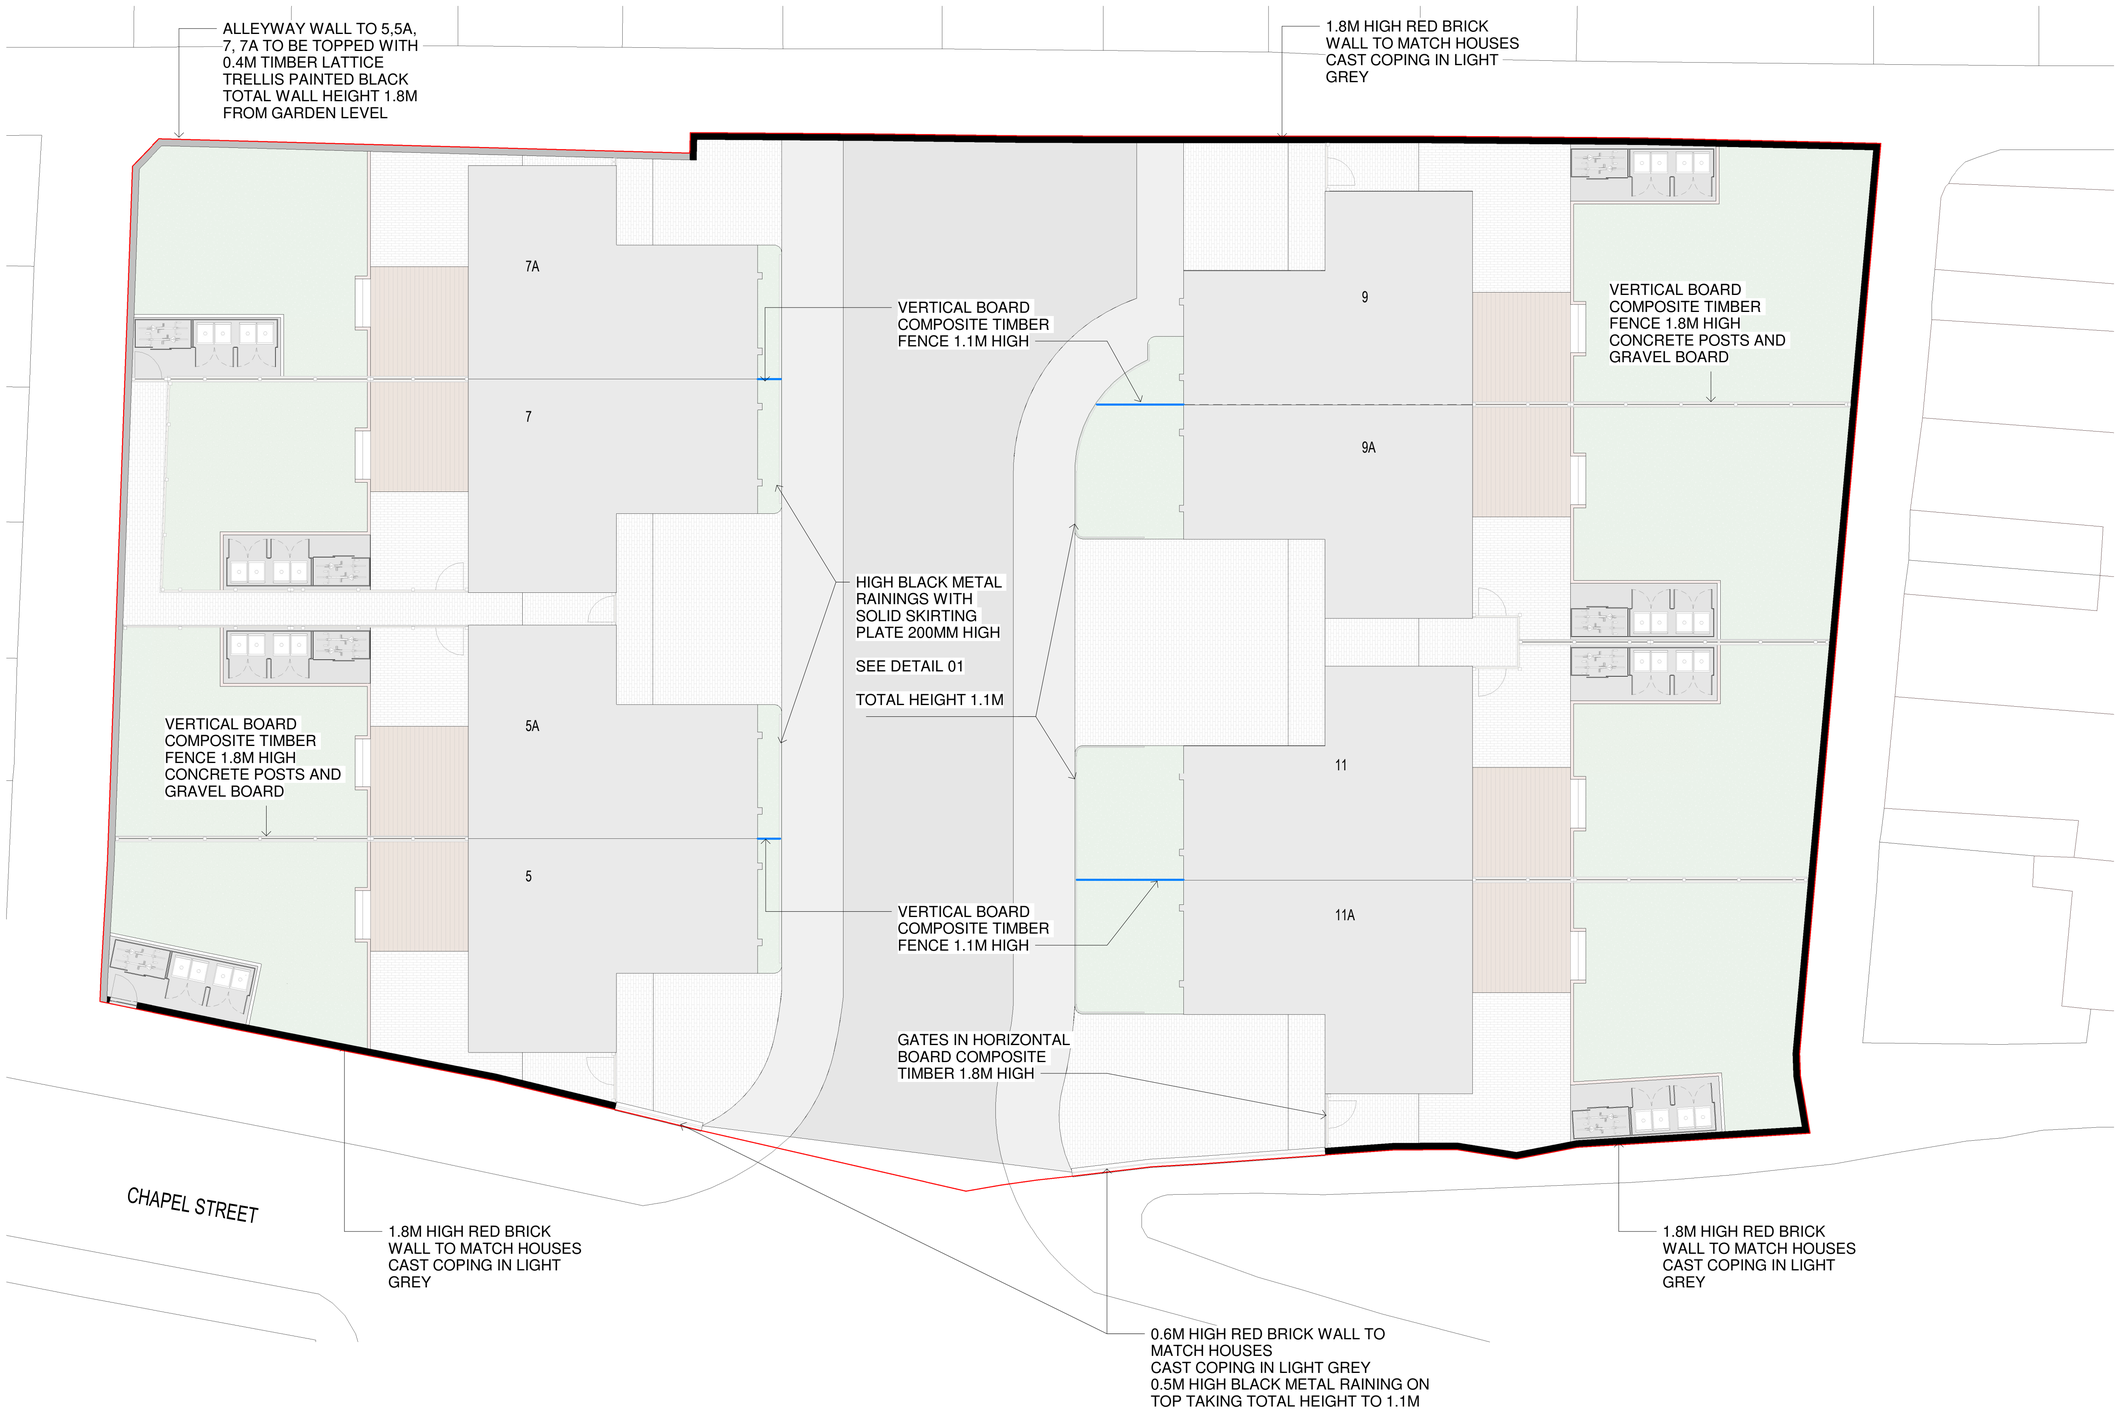


Location Plan

North Point

GTA North Limited Copyright. Guy Taylor Associates is a trading name of GTA North Limited.

Drawing Notes:

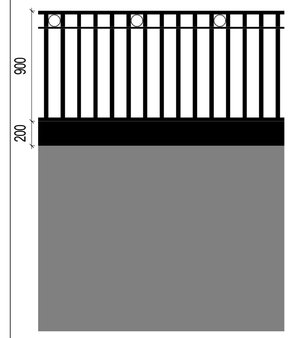

DETAIL 01- RAILING ELEVATION

1 : 25

0 0.5 1 1.5

SCALE 1 : 25

0 2 4 6

SCALE 1 : 100

Rev:	Description:	Revised By:	Issue Date:
P01	PLANNING ISSUE	CR	13.09.25
P02	PLANNING ISSUE	CR	04.02.26
P03	PLANNING ISSUE	CR	10.02.26
P04	PLANNING ISSUE	CR	27.02.26
P05	PLANNING ISSUE	CR	10.03.26

Project:

5, 5A, 7, 7A, 9, 9A, 11 & 11A
CHAPEL STREET M19 3QB

Drawing Title:

BOUNDARY TREATMENTS PLAN

Scale: As indicated@A1

Original Issue Date:

Original Drawn By: Author

Original Checked by: Checker

Drawing Number:

24-0016--90-012

Revision:

P05

Reason For Issue:

Swan Buildings, 20 Swan Street M4 5JW
T: 0161 826 1042 M:07914 402 101
manchester@guytaylorassociates.co.uk
www.guytaylorassociates.co.uk

GUY TAYLOR ASSOCIATES