

Copyright © of this drawing belongs solely to Group/d Architects Ltd. This drawing must only be used for the purpose for which it is supplied and its contents must not be copied for any purpose without written consent. All dimensions are to be checked on-site prior to commencing works. Any discrepancy found between information given on this drawing and that given elsewhere or recorded onsite shall be notified immediately to the project architect in writing.

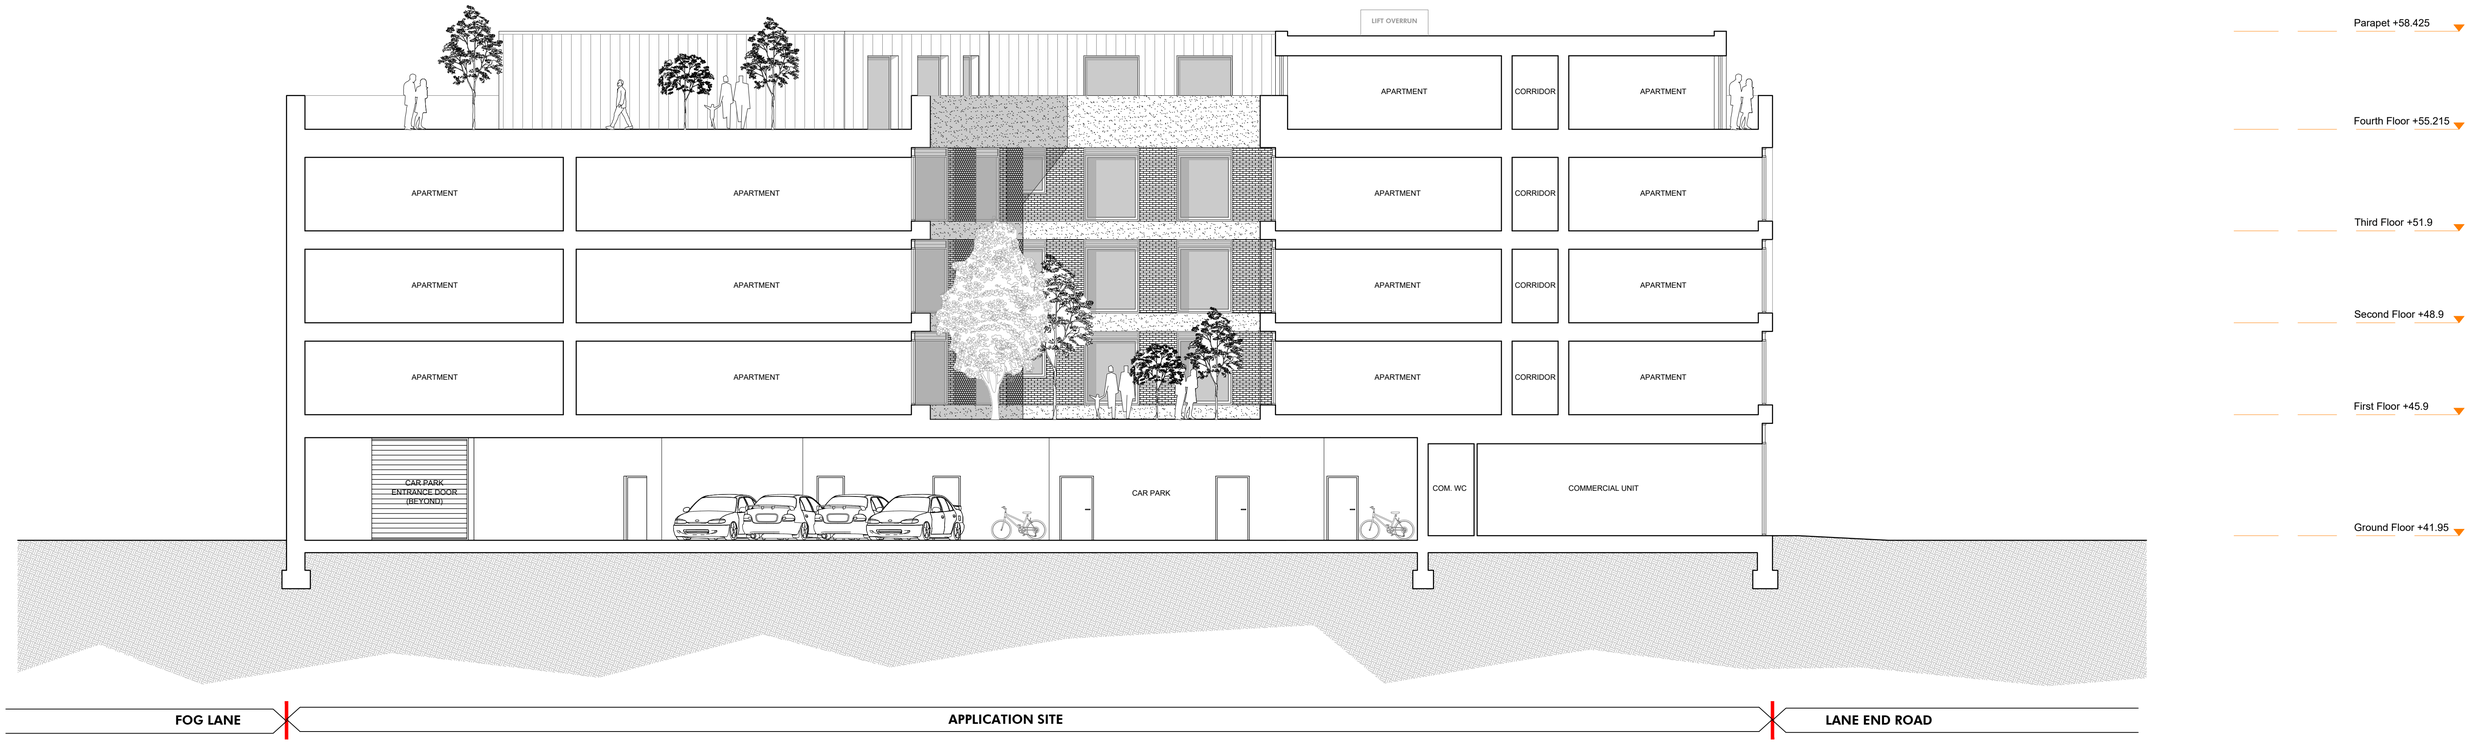

0 1 2 3 4m

Section C-C
1:100

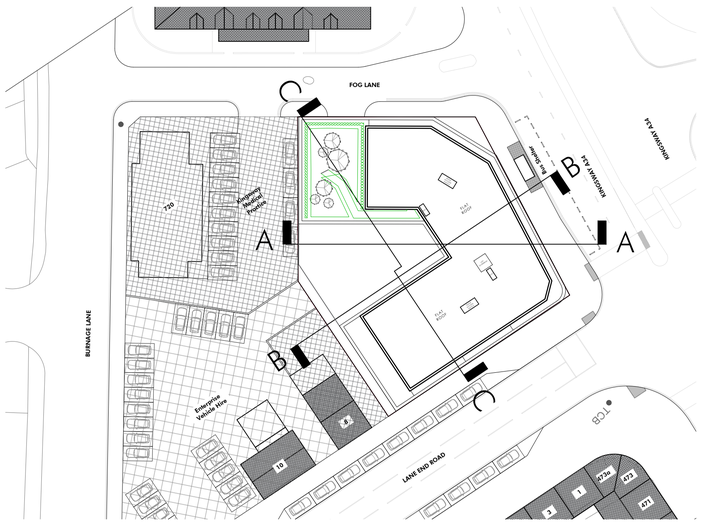

Section Key Plan
1:500

group/d
architects

groupd.co.uk
4 St Paul's Square / Liverpool / L3 9SJ
0151 542 5027
info@groupdarchitects.com

RIBA Chartered Practice

Status/Stage		
Planning		
Project		
Renolds Corner		
Address		
Lane End Road, Manchester, M19 1WA		
Scale	Date	Drawn by
1:STATED @ A1	15/01/2026	PT
Title		
PROPOSED SECTION C-C		
Dwg No		
GDD25028-GDA-MB-GF-DR-A-1626		

Rev	Date	Description	Drawn by
P##	–.–.–	First issue	–