


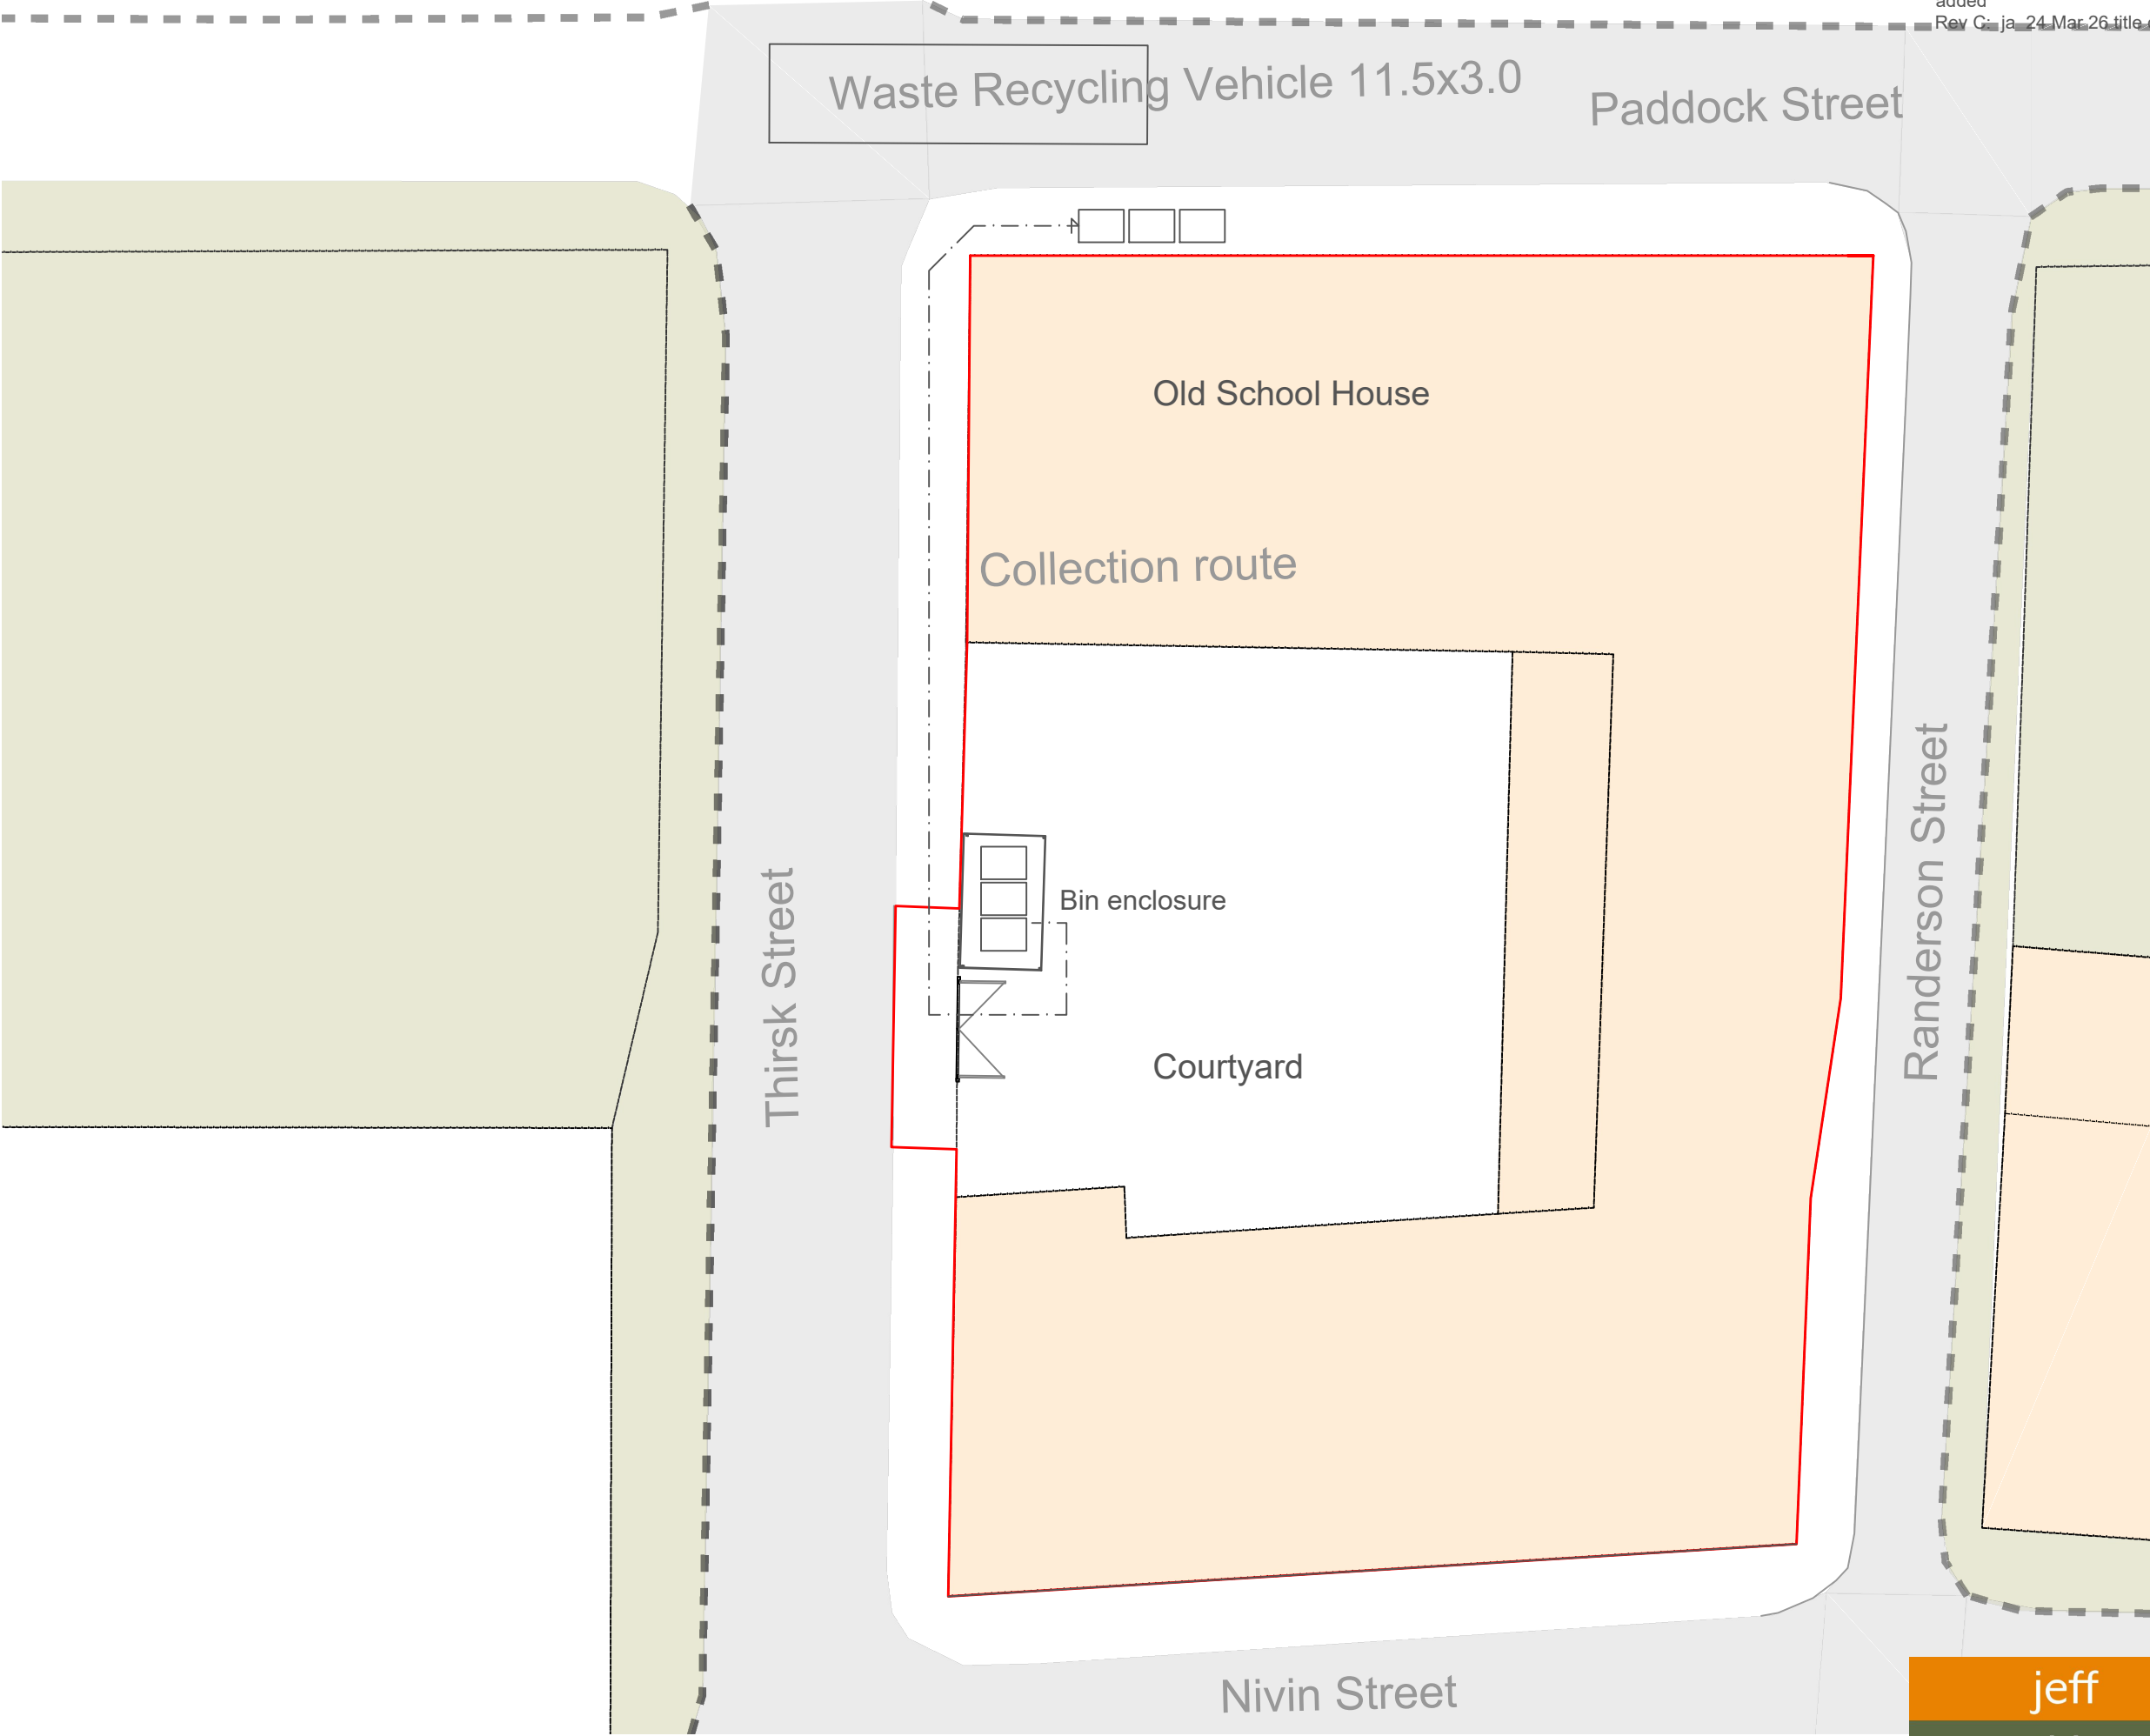

Thirsk Street Ardwick

Proposed Bin Collection Route

jeff
atkins
architect

