At Design Review Stage

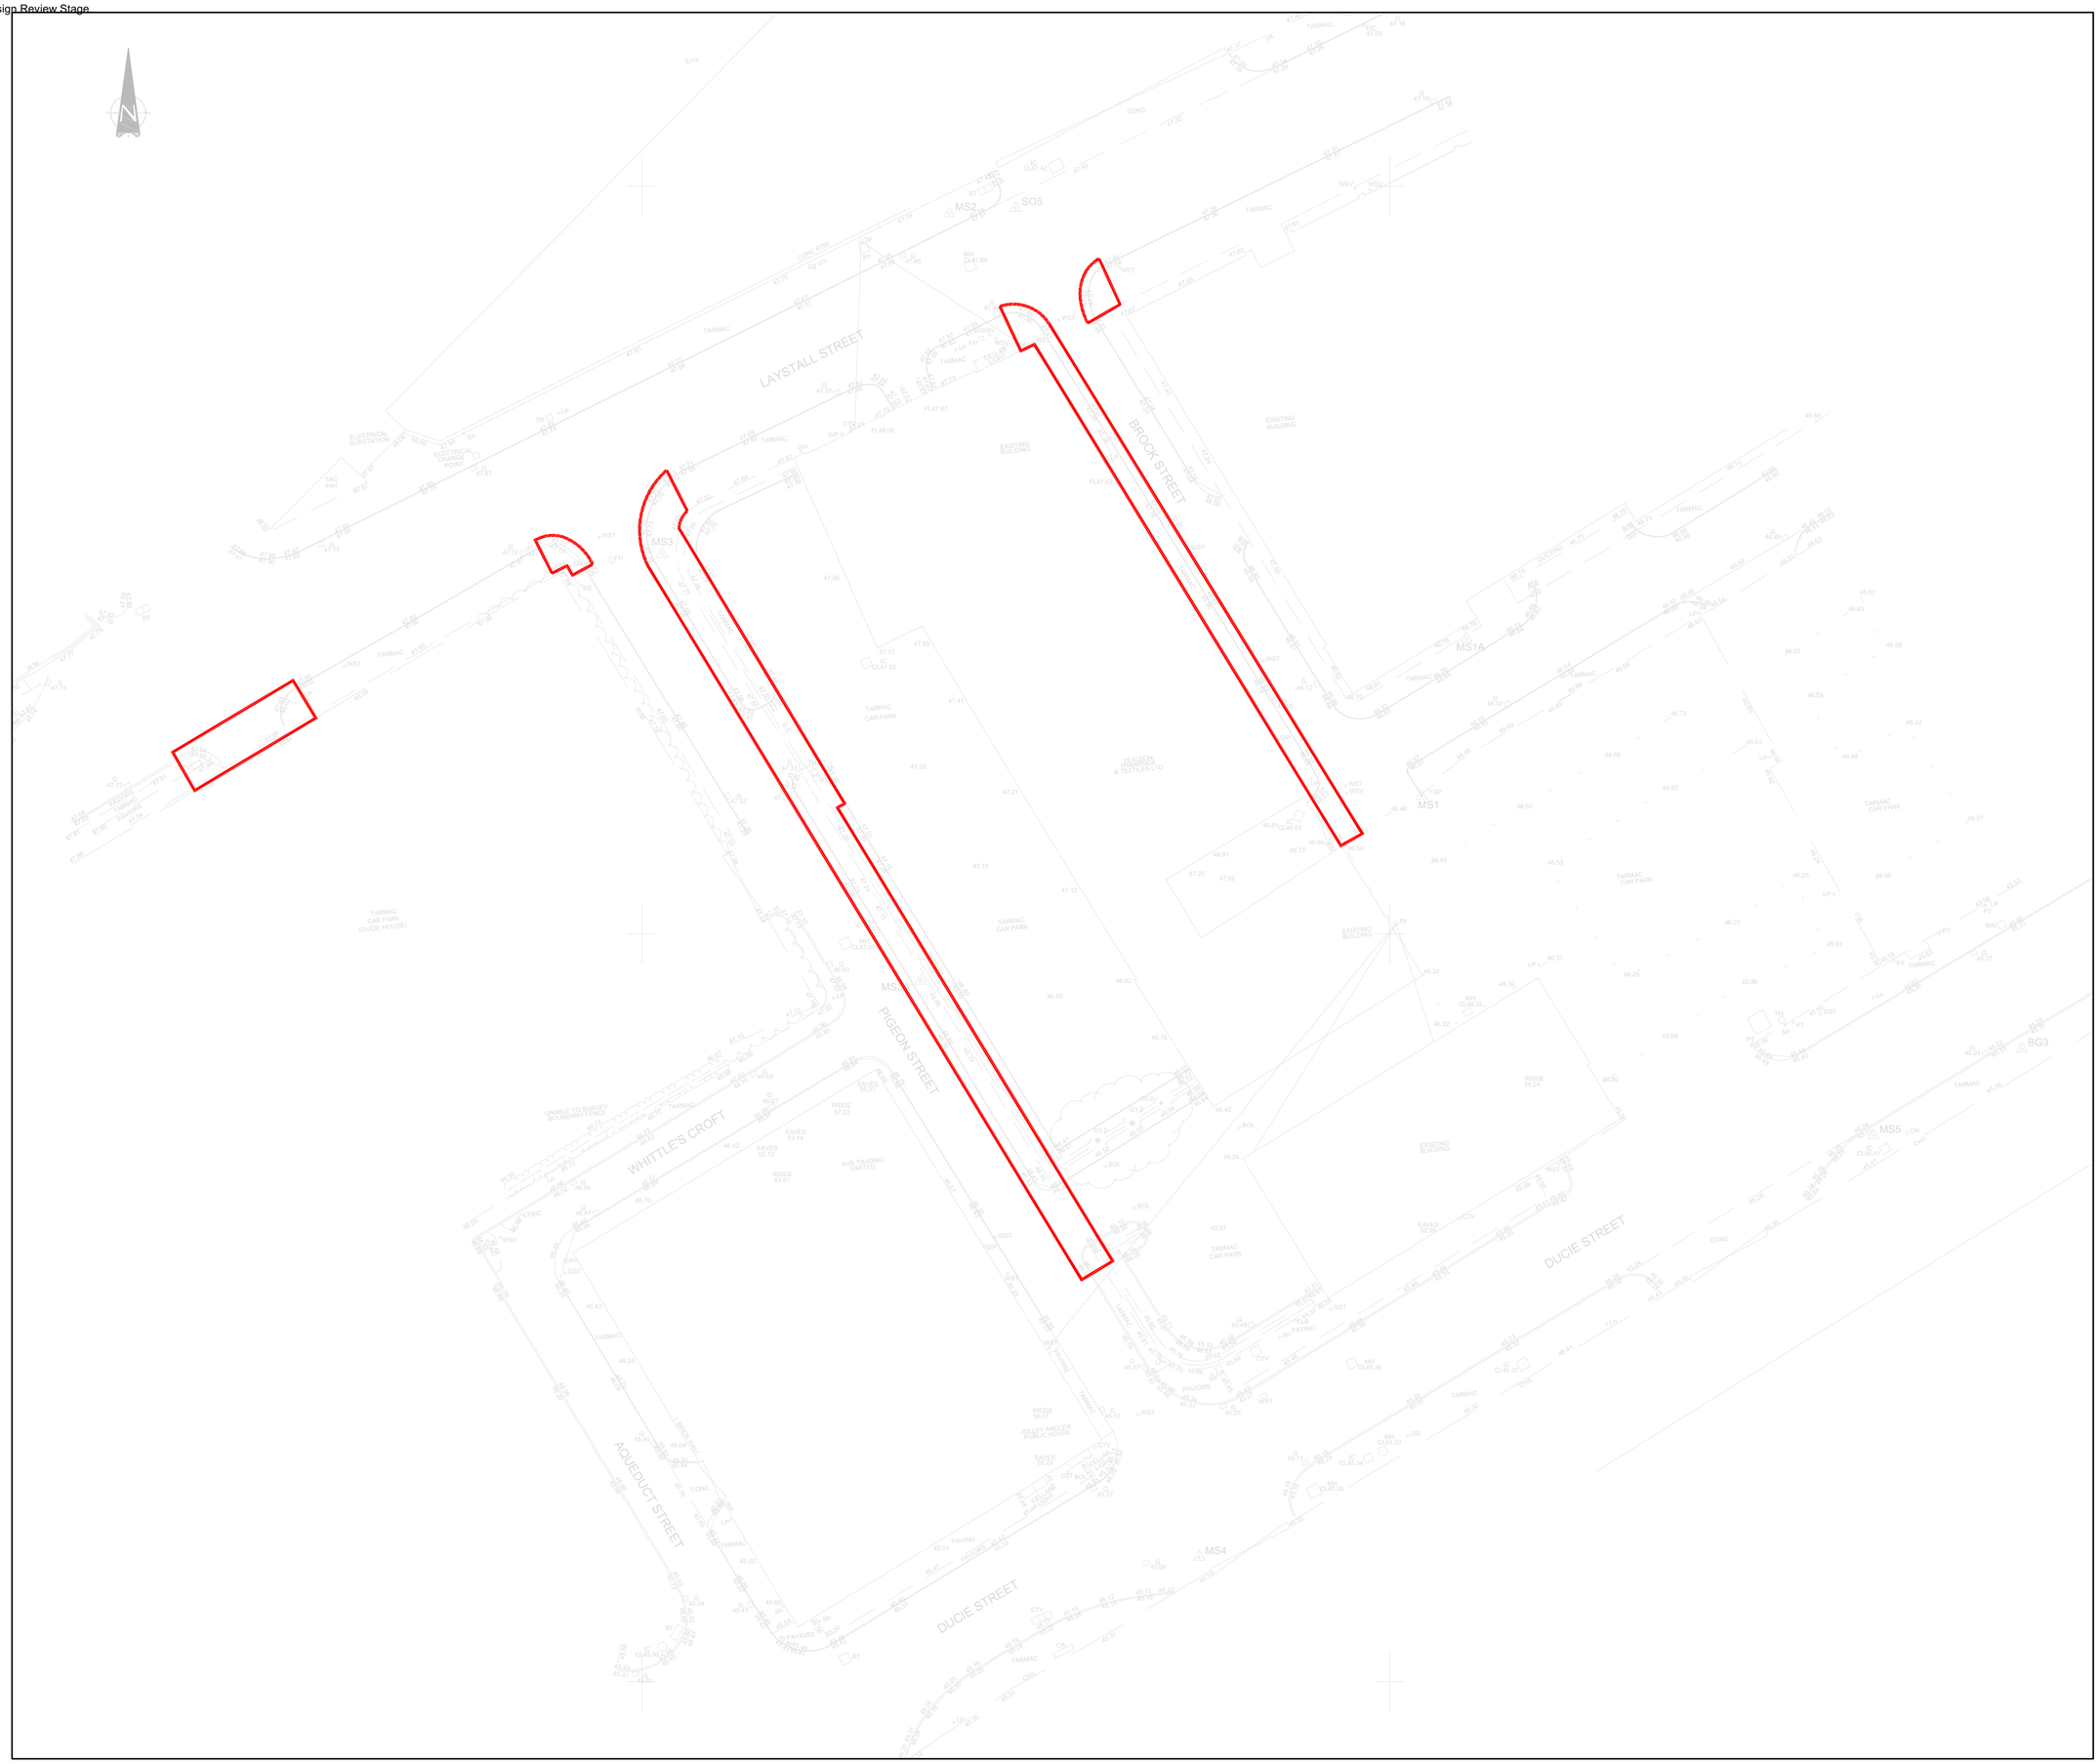

KEY:

S278 RED LINE BOUNDARY

TOPOGRAPHICAL SURVEY

Rev	Date	Description	By	Check	App.
C01	05.12.24	ISSUED FOR CONSTRUCTION	SJT	CD	DS
P01	22.08.24	FOR APPROVAL	CD	DS	DS

COPYRIGHT: THE COPYRIGHT OF THIS DRAWING IS VESTED IN CLANCY CONSULTING.
IT SHALL NOT BE USED WITHOUT PERMISSION BY ANYONE FOR ANY PURPOSE.
DO NOT SCALE THIS DRAWING ELECTRONICALLY OR MANUALLY.
WORK TO FIGURED DIMENSIONS ONLY.
ALL DIMENSIONS ARE IN MILLIMETRES UNLESS STATED OTHERWISE.
DO NOT TURN ON LAYERS THAT HAVE BEEN TURNED OFF.
DO NOT THAW LAYERS THAT HAVE BEEN FROZEN.
DRAWING MUST BE PRINTED IN BLACK AND WHITE ONLY.

Client: GREAT PLACES HOUSING GROUP

Project: LAYSTALL STREET DEVELOPMENT MANCHESTER

Office: ALTRINCHAM

Discipline: CIVIL AND STRUCTURAL

Title: SECTION 278 WORKS RED LINE BOUNDARY

Scale @ A1: 1-200

Status: CONSTRUCTION

clancy consulting

www.clancy.co.uk

Job Number	Originator	Building/Zone	Level
220019	CLA	XX	XX
Type	**Discipline**	**Drawing No.**	**Revision**
DR	D	120	C01

Birmingham 0121 200 7800 . Glasgow 0141 222 1720 . Liverpool 0151 227 5300 . London 020 3077 0970 . Manchester 0161 613 6000 . Newcastle 0191 221 0702 . Norwich 01603 305190 . Prestwick 01292 475375 . Reading 0118 941 7888

This document is uncontrolled if printed